



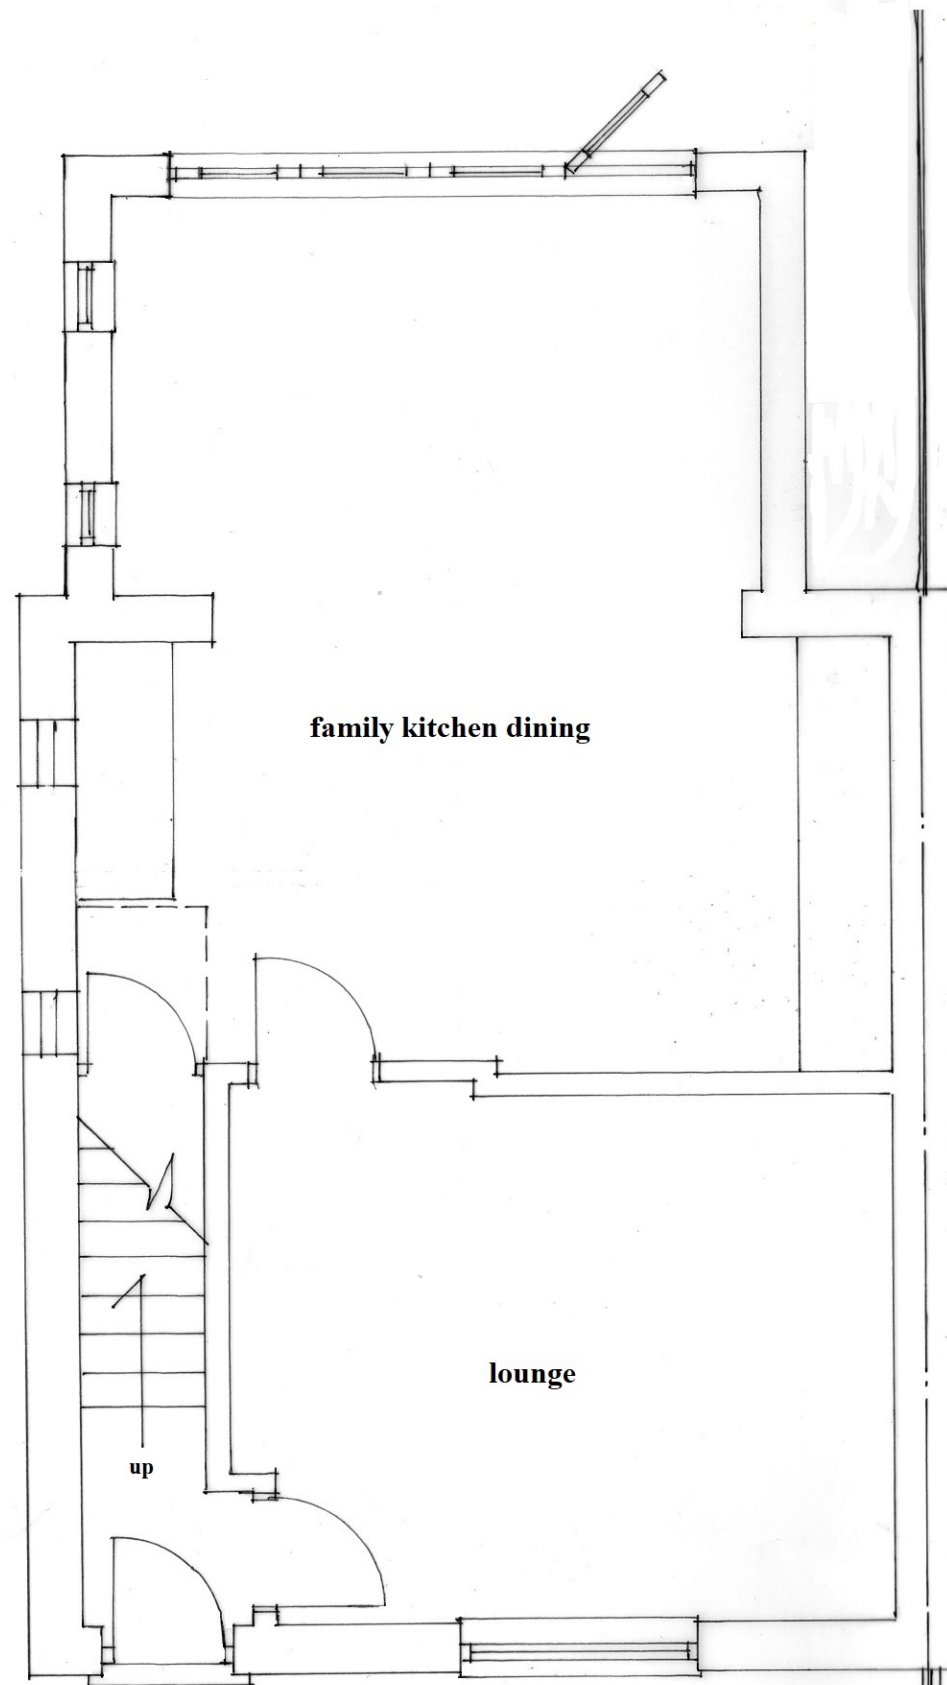

ground floor plan

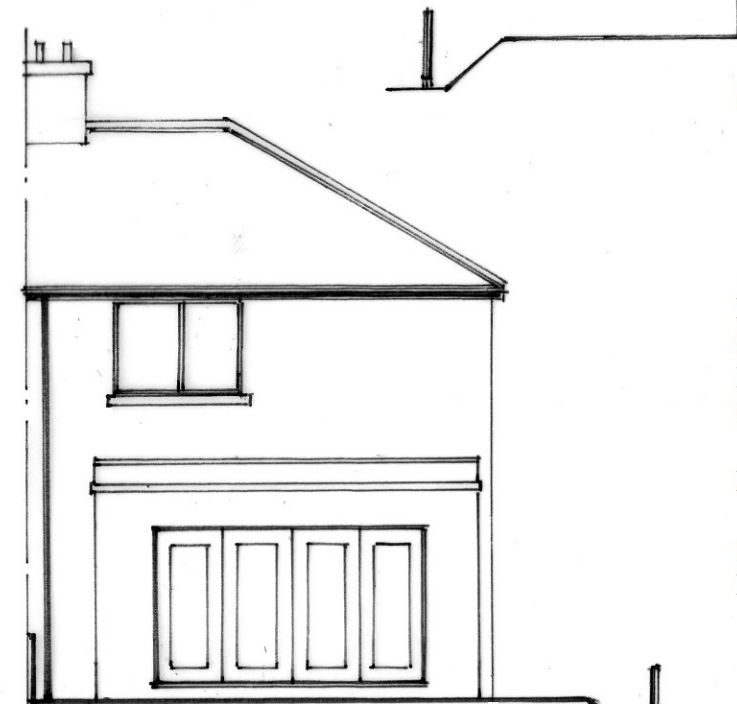

rear elevation




front elevation

**Proposed Single Storey Extension**  
**25 Hursted**  
**Milnrow**  
**OL16 3JS**

**Existing Plan and Elevations**

**Scales 1:50 and 1:100 @A3**  
**Reference AO01/0424/01**

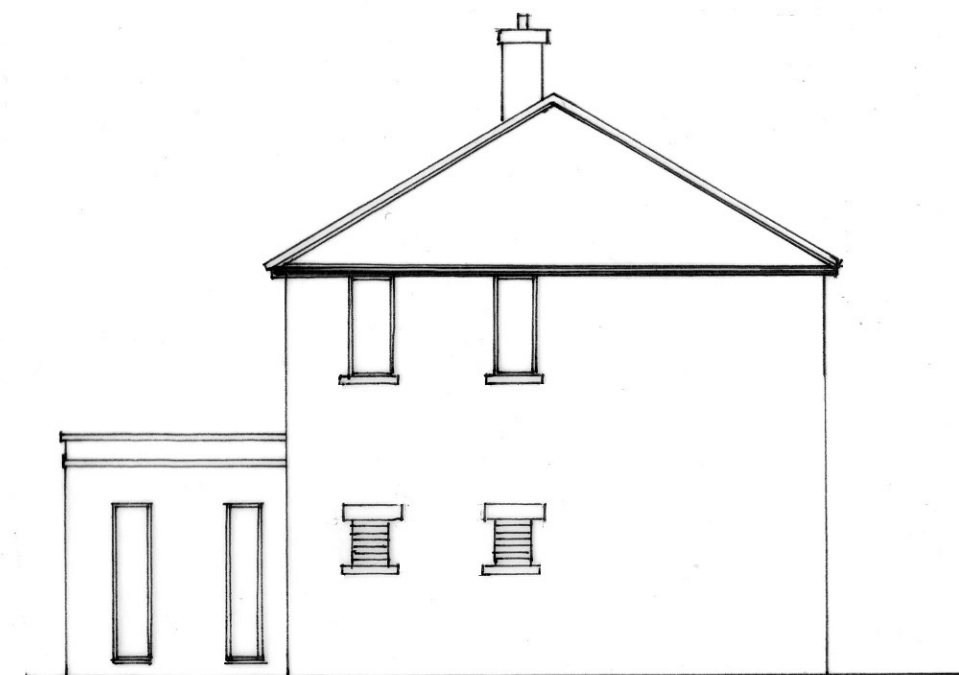

side elevation

**P A Dust Chartered Architect**  
**1 Spring Mill**  
**Spring Street**  
**Uppermill**  
**Saddleworth**  
**Lancashire OL3 6AJ**  
**t : 01457 870382**  
**m : 07713 636592**  
**e : [tony.dust@btinternet.com](mailto:tony.dust@btinternet.com)**