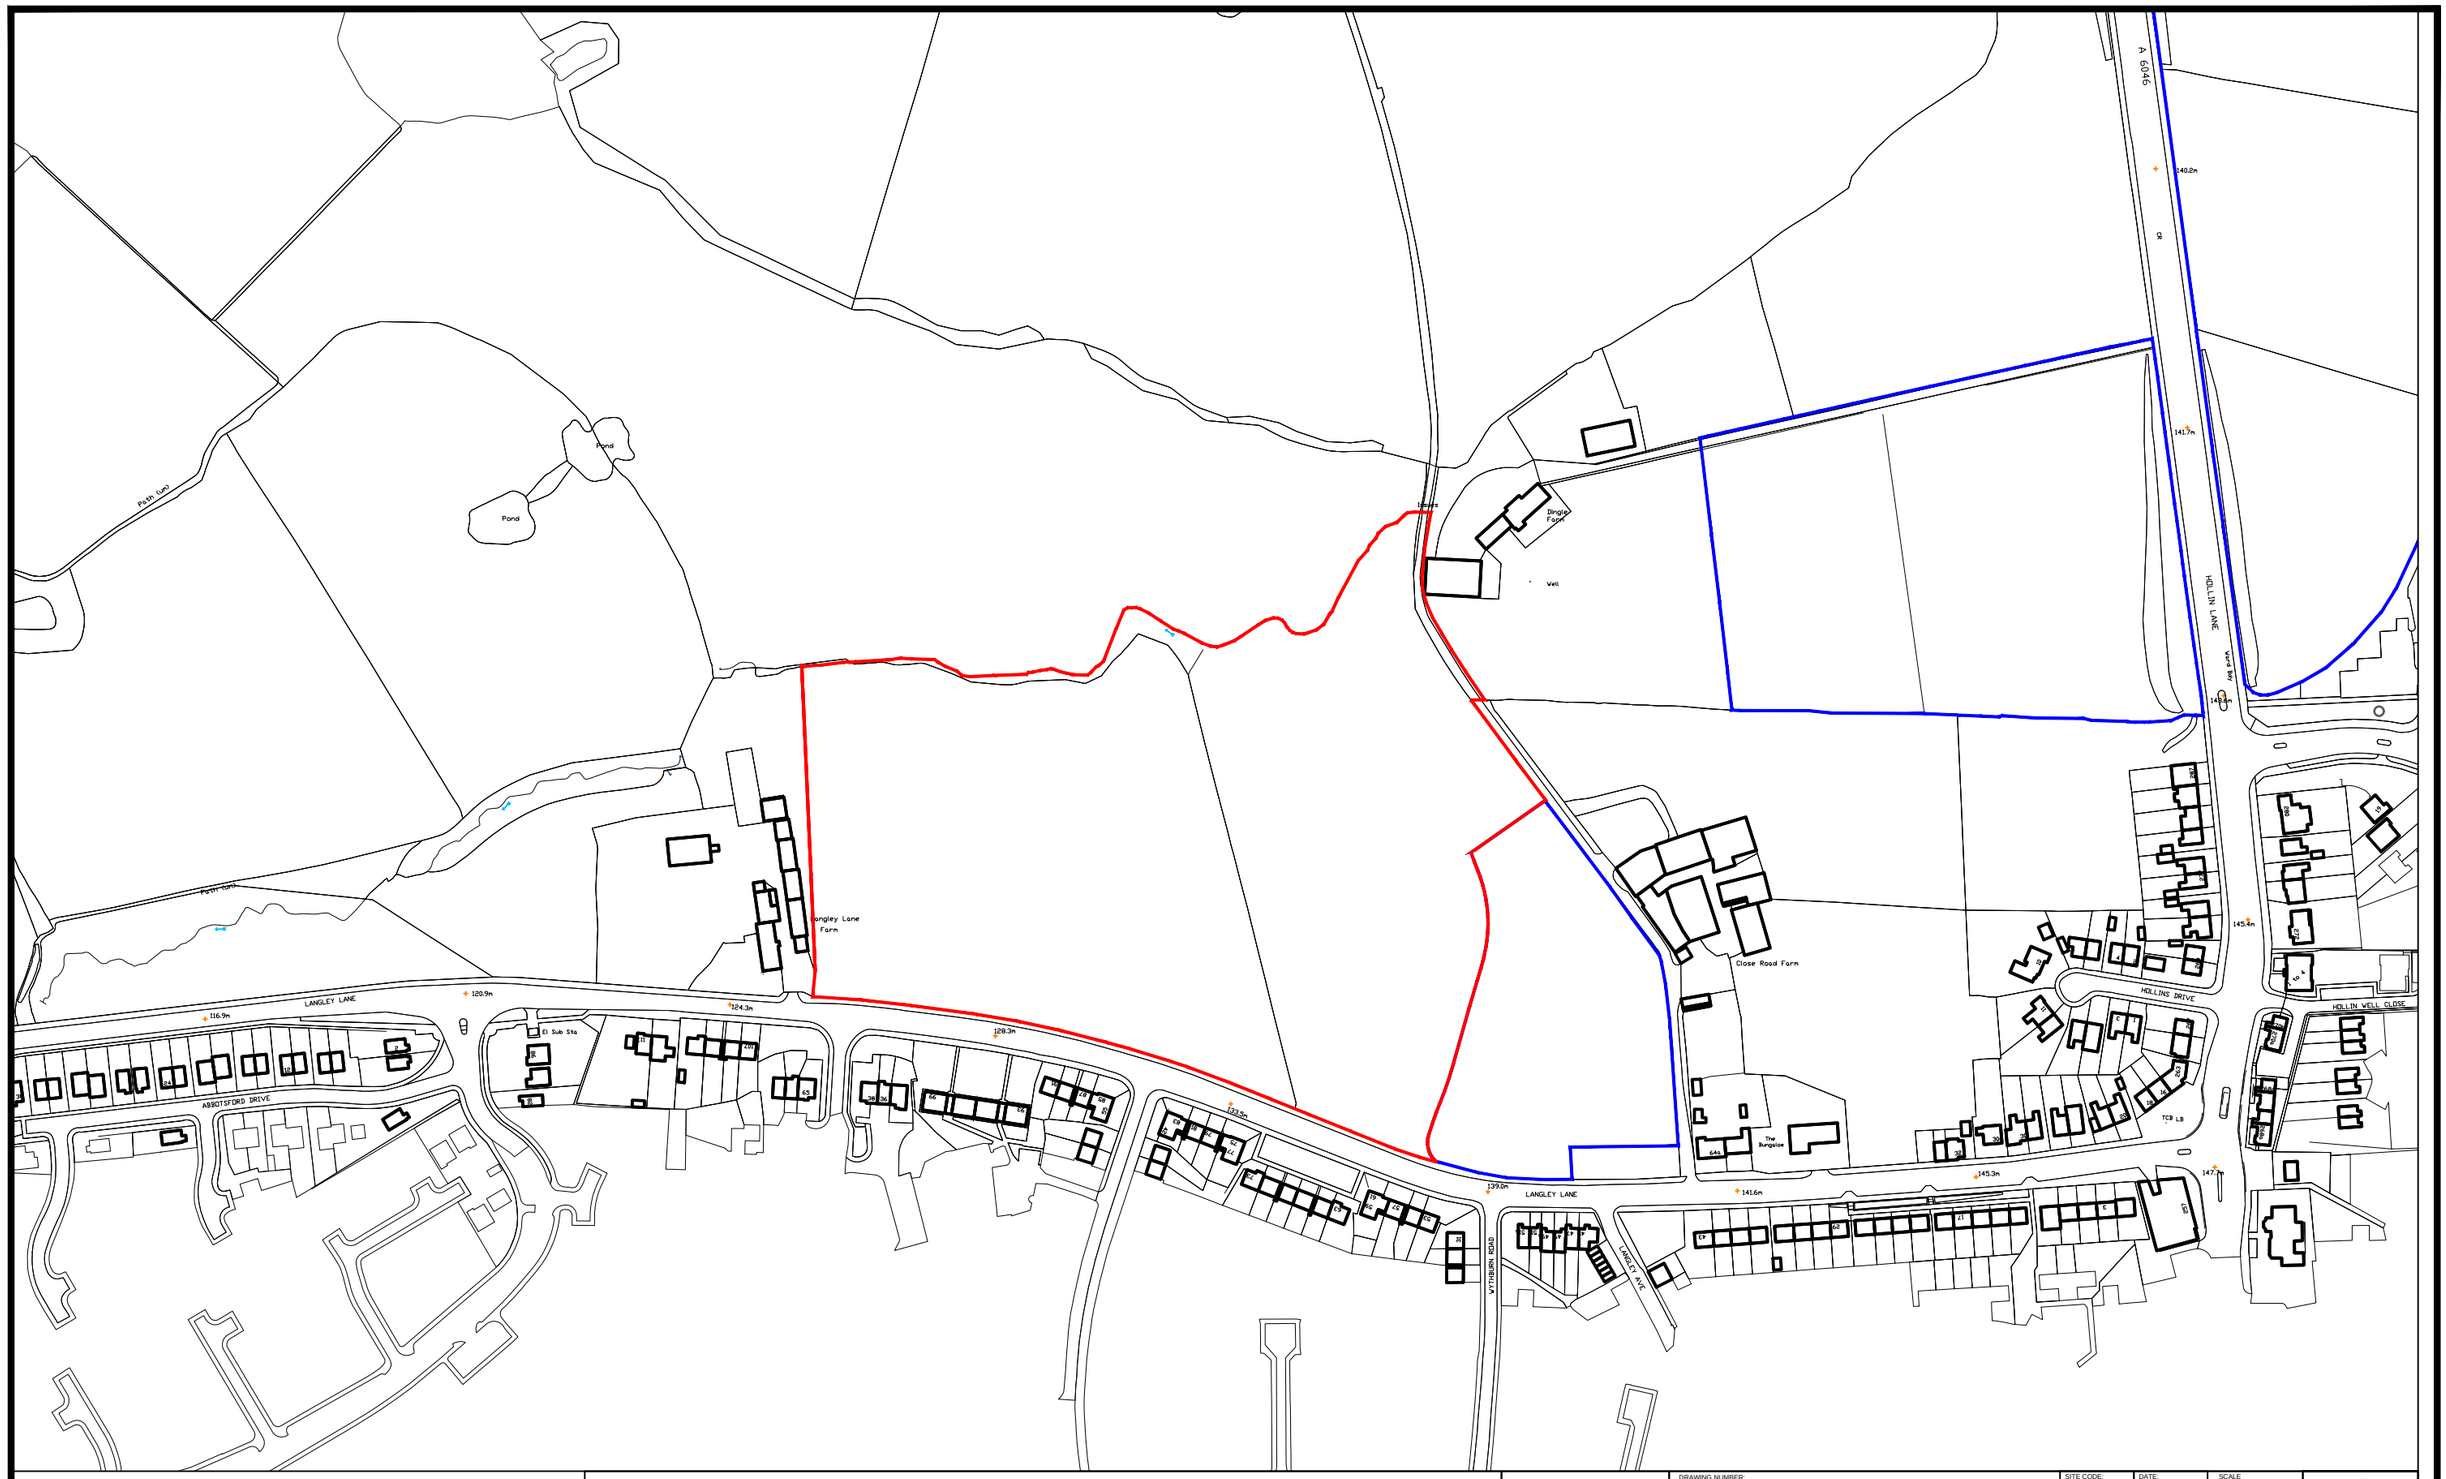

0 10 25 50 100

REVISIONS

...

G T D

DRAWING NUMBER:	SITE CODE:	DATE:	SCALE
20219 - LP01	20219	Oct 2016	1:1250 @ A3

TITLE

LOCATION PLAN

Taylor Wimpey

Taylor Wimpey Manchester
1 Lumsdale Road
Stretford
Manchester M32 0UT

Langley Lane
Middleton

REV -