The copyright of this drawing is vested with Philip Lambert Architecture Ltd and must not be copied or reproduced without the consent of the company.

Figured dimensions only to be taken from this drawing. DO NOT SCALE. All contractors must visit the site and be responsible for checking all setting out dimensions and notifying the architect of any discrepancies prior to any manufacture or construction work.

NOTES:

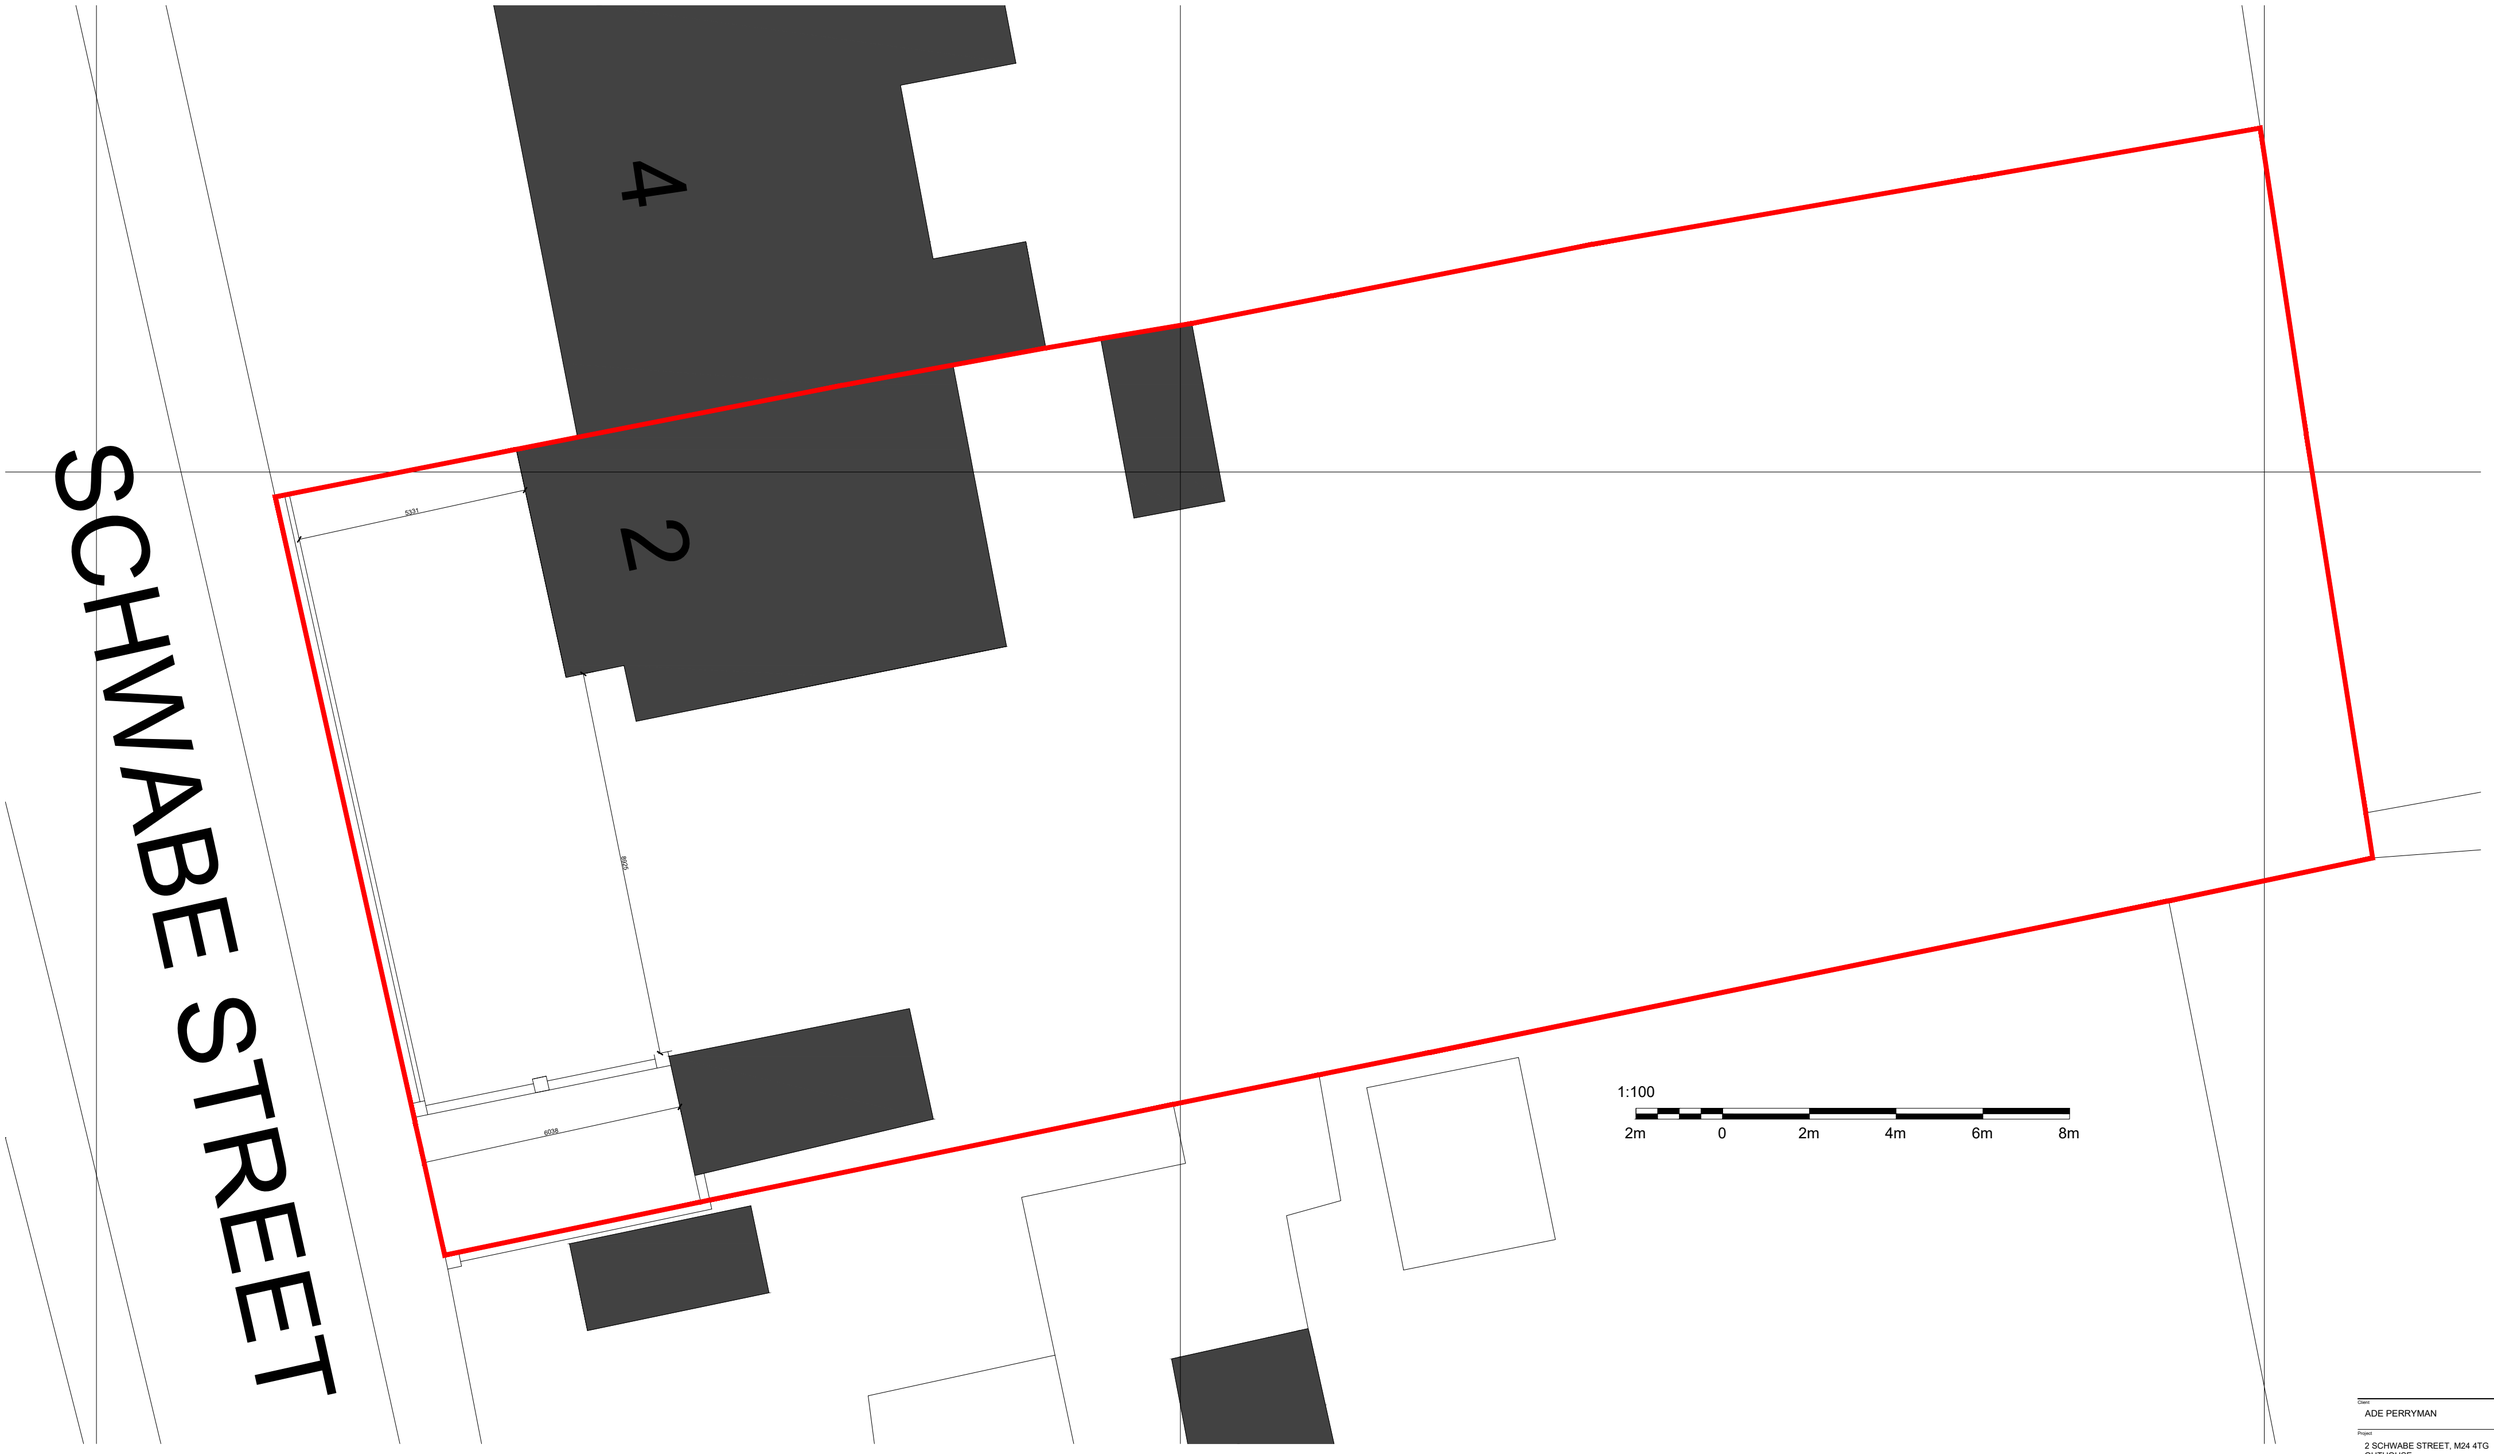

N

RED LINE DENOTES SITE BOUNDARY

Client
ADE PERRYMAN

Project
2 SCHWABE STREET, M24 4TG
OUTHOUSE

Drawing Title
Existing Site Plan

Drawn	Checked	Paper Size	Scale	Date
PL	PL	A2	1:100	MAR 2022

Project No.	Drawing No.	Revision
22 - 689	00-02	A

Philip Lambert
RIBA Chartered Architect

Philip Lambert Architecture Ltd.
3 Eastbourne Grove, Bolton, BL1 5TR
Tel. 07811118904