


Location Plan

Site Address: 859, Rochdale Road, Middleton, M24 2RA

Date Produced: 08-Feb-2024

Scale: 1:1250 @A4

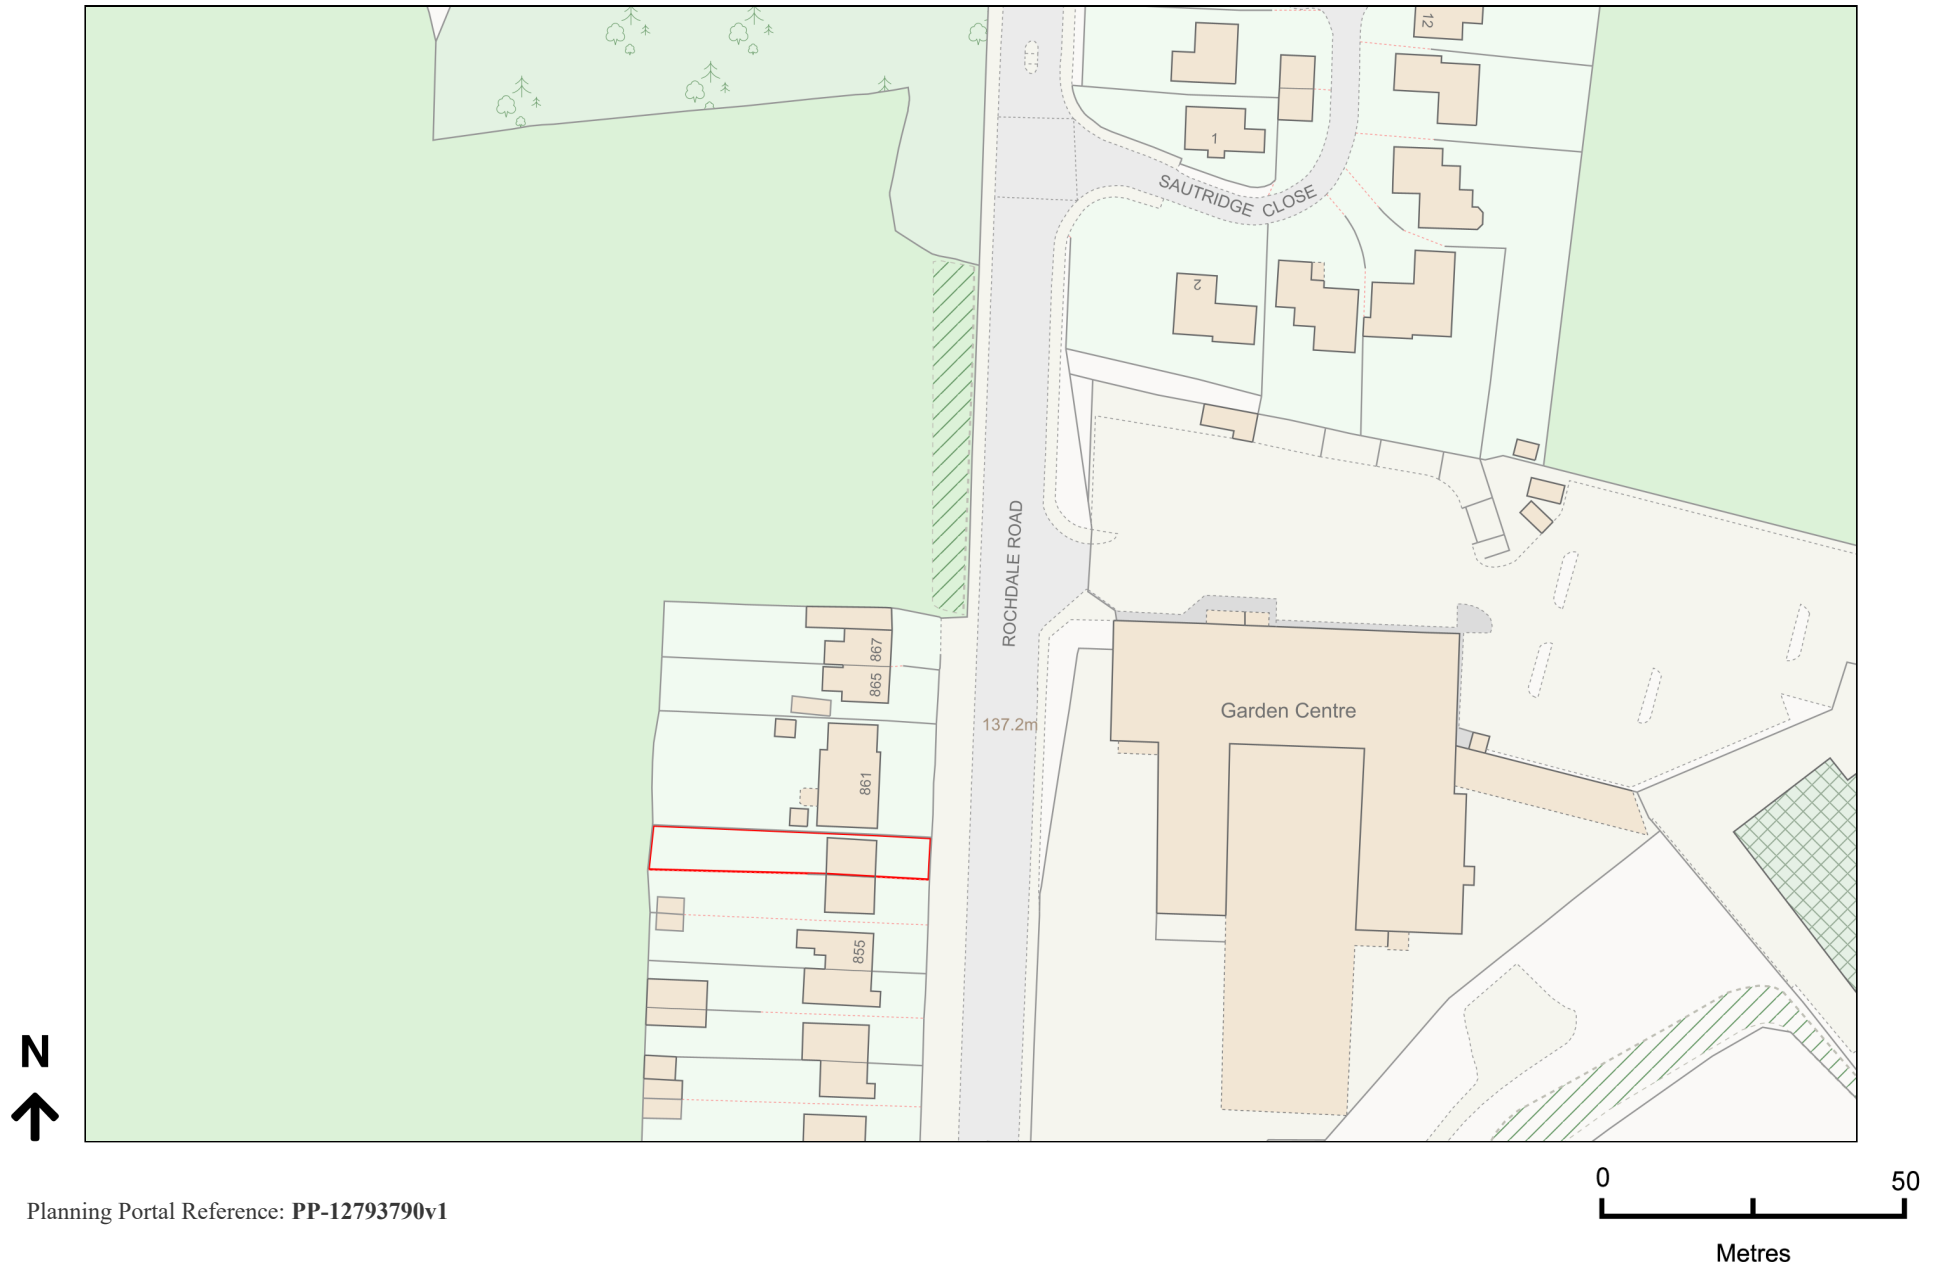

Planning Portal Reference: PP-12793790v1