

Copyright. This drawing and design and all the information contained therein is the sole copyright of Birk, and reproduction in any form is forbidden unless permission is obtained in writing.





CONTRACTORS PLEASE NOTE

1) Warning: no dimensions to be scaled from this drawing. All Contractors must visit site and be responsible for taking and checking all dimensions relative to this work. The Designer must be advised of any discrepancies in writing.

2) This drawing must be read in conjunction with the Specification/Bill of Materials and related drawings. Any structural work must be carried out to the exact specification and requirements of the Client's appointed Structural Engineer.

3) All structural work must be inspected at all relevant stages by the Structural Engineer and the Local Authority's Building Surveyor and comply with their requirements. Any costs and claims for damages, loss of trade, etc. incurred by failing to do so are the sole liability of the Contractor.

4) Any discrepancies between drawings and specification should be reported to the Designer prior to any work commencing.

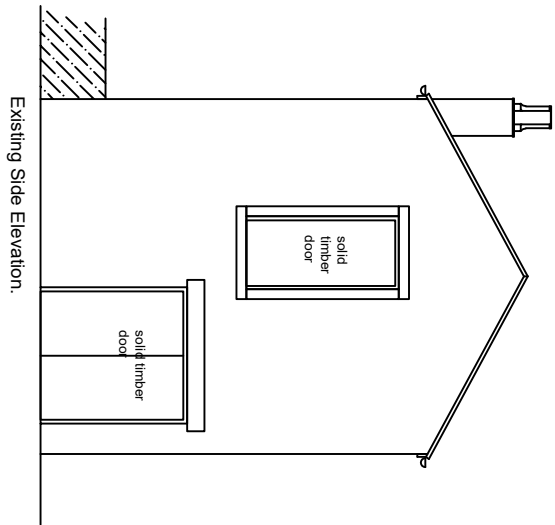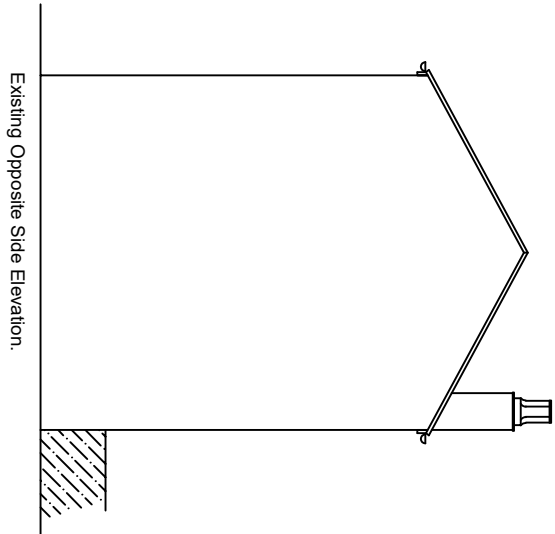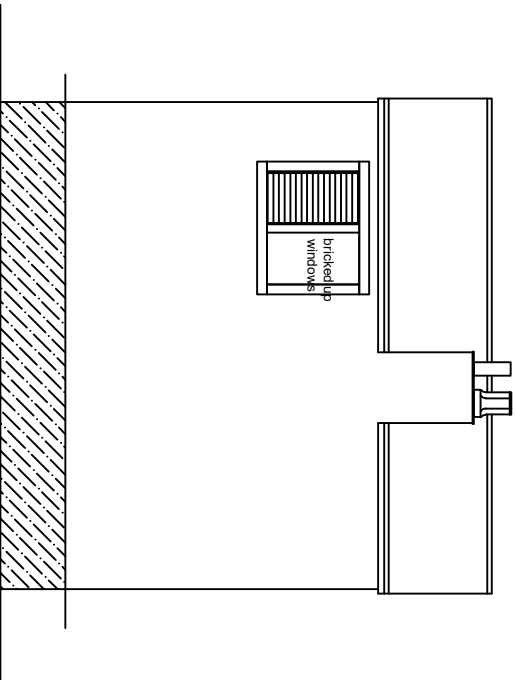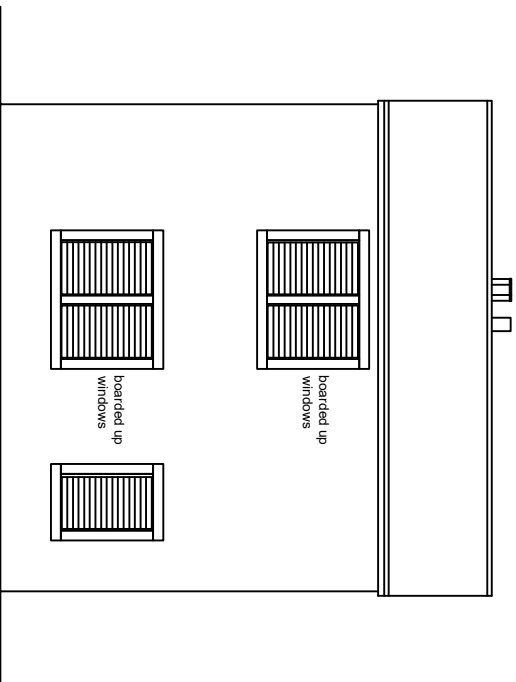

Revision: _____ Date: _____

polik

INTERIOR DESIGN ARCHITECTURAL CONSULTANCY

Job title
Mr S. Walton
30 Rochdale Road Milnrow
OL16 3LN

Drawing title
Existing Elevations

Scale 1:100	Drawing No.
Date Jan. 2024	2024-03 / 04
Drawn by	