NOTES

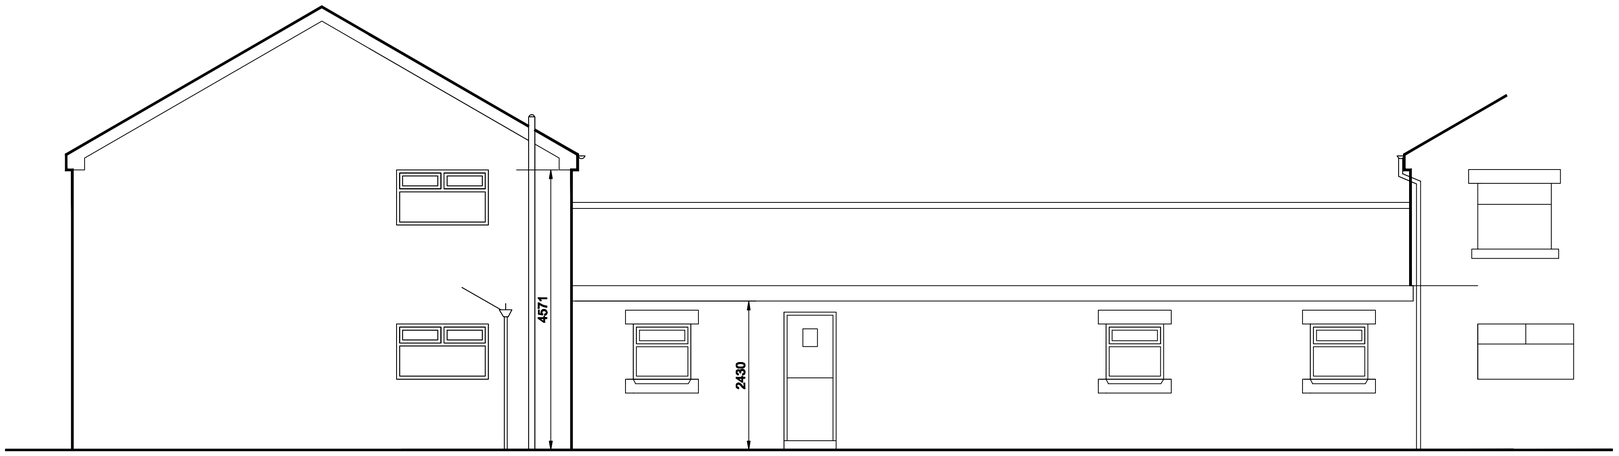

extg rear elevation

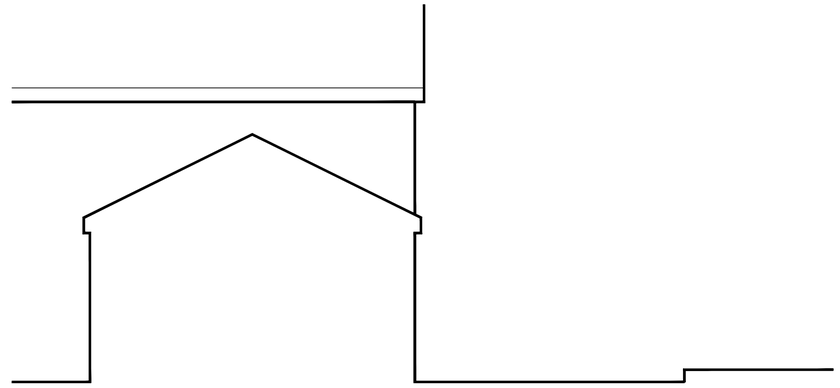

extg side elevation/section



extg kitchen ground floor plan

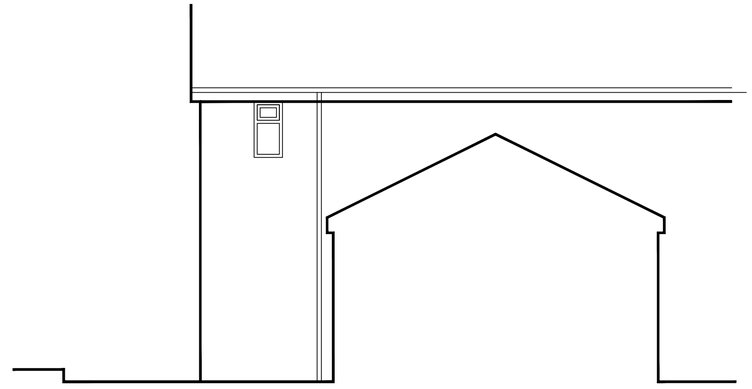

extg side elevation/section

REV	DESCRIPTION	CHECK	DATE
A	Amended to show vacant attached property owned by applicant		25-03-2021

CLIENT

Ms Lucinda Docker
Whittlefold Farm, Whittle Lane, Heywood. OL10 2RD

PROJECT

Subdivision and extension of the existing dwelling
& single storey extension/covered area over patio

DRAWING

Existing Plans & Elevations

SCALE	DATE	DRAWN	CHECKED
1:50 @ A1	Oct 2020	rb	

DRAWING NO.	CAD REFERENCE NO.	REVISION
2033/LD/03		A