



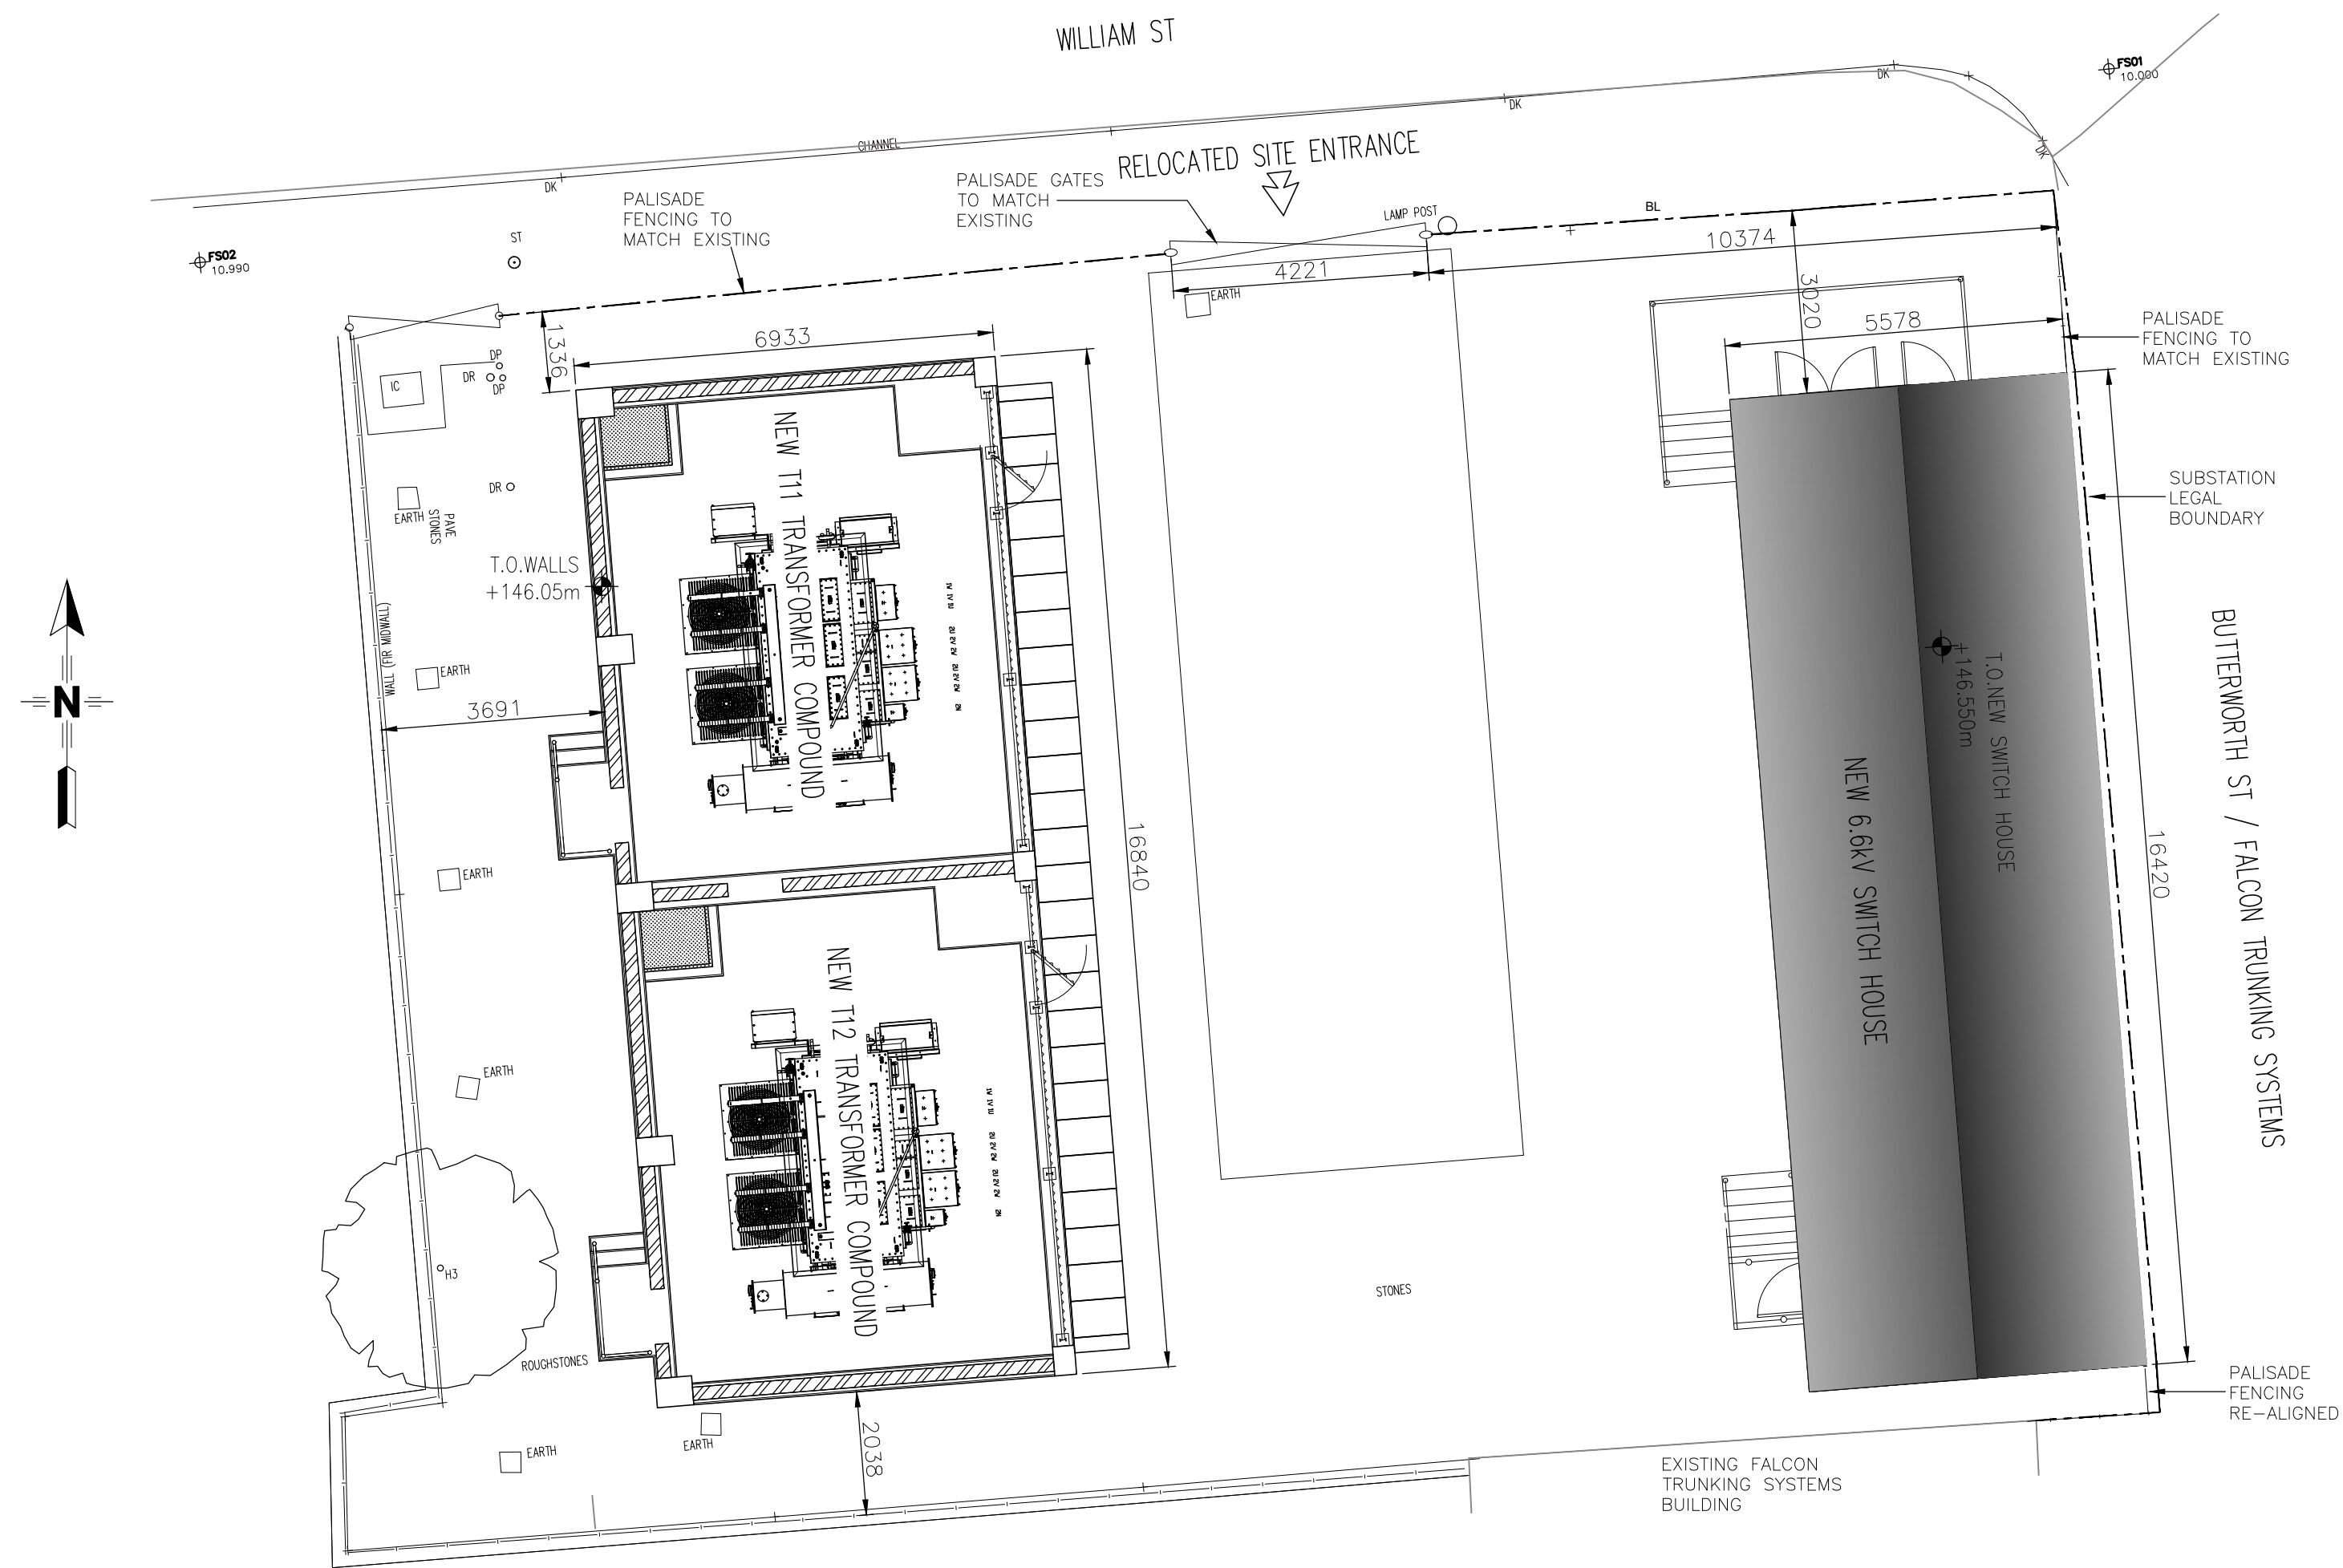

PROPOSED SITE LAYOUT

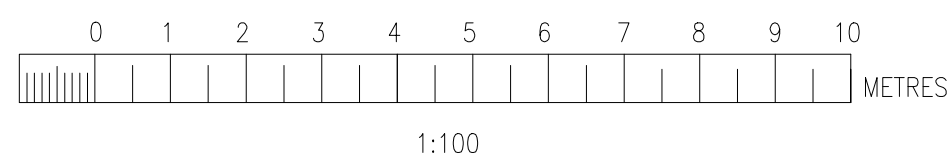

REV 004
TRANSFORMER COMPOUND UPDATED
TO CURRENT DESIGN.
PALISADE FENCING NOTES ADDED.

THIS DRAWING AND ANY INFORMATION OR DESCRIPTIVE MATTER SET OUT HEREON ARE THE CONFIDENTIAL AND COPYRIGHT PROPERTY OF ELECTRICITY NORTH WEST LIMITED AND MUST NOT BE DISCLOSED, LOANED, COPIED OR USED FOR ANY PURPOSE WITHOUT WRITTEN PERMISSION.				
NOT TO BE SCALED. UNLESS OTHERWISE STATED DIMENSIONS ARE IN MILLIMETRES.				
REV	AMENDMENTS	DRAWN	APP.	DATE
001	ISSUED FOR PERMITTED DEVELOPMENT	DH	JAB	14/02/23
002	ISSUED FOR PERMITTED DEVELOPMENT	DH	JAB	22/06/23
003	ISSUED FOR PERMITTED DEVELOPMENT	DH	JAB	11/10/23
004	ISSUED FOR PERMITTED DEVELOPMENT	DH	JAB	24/10/23

		ELECTRICITY NORTH WEST FREDERICK ROAD SALFORD M6 6QH		
LITTLEBOROUGH PRIMARY SUBSTATION T11, T12 Tx & 6.6kV SWGR REPLACEMENT				
PROPOSED SITE LAYOUT				
SCALE	AS NOTED @ A1	SITE NAME	LITTLEBOROUGH PRIMARY SUBSTATION	
DRAWN	D. HADWIN	PROJECT	T11, T12 Tx & 6.6kV SWGR REPLACEMENT	
APPROVED	JAB	P.F.R. NO.	304884	DWG STATUS RELEASED
DATE	JAN 23	DRAWING NUMBER		REVISION
SHEET SIZE	A1	304884-00092		004
OLD DWG NO				