




All dimensions shall be verified by the contractor on site prior to work commencing.
Do not scale from this drawing. Only work to written dimensions.
This drawing is the property of penine design and copyright is reserved by them. The drawing is not to be copied or disclosed by or to any unauthorised persons without prior written consent.

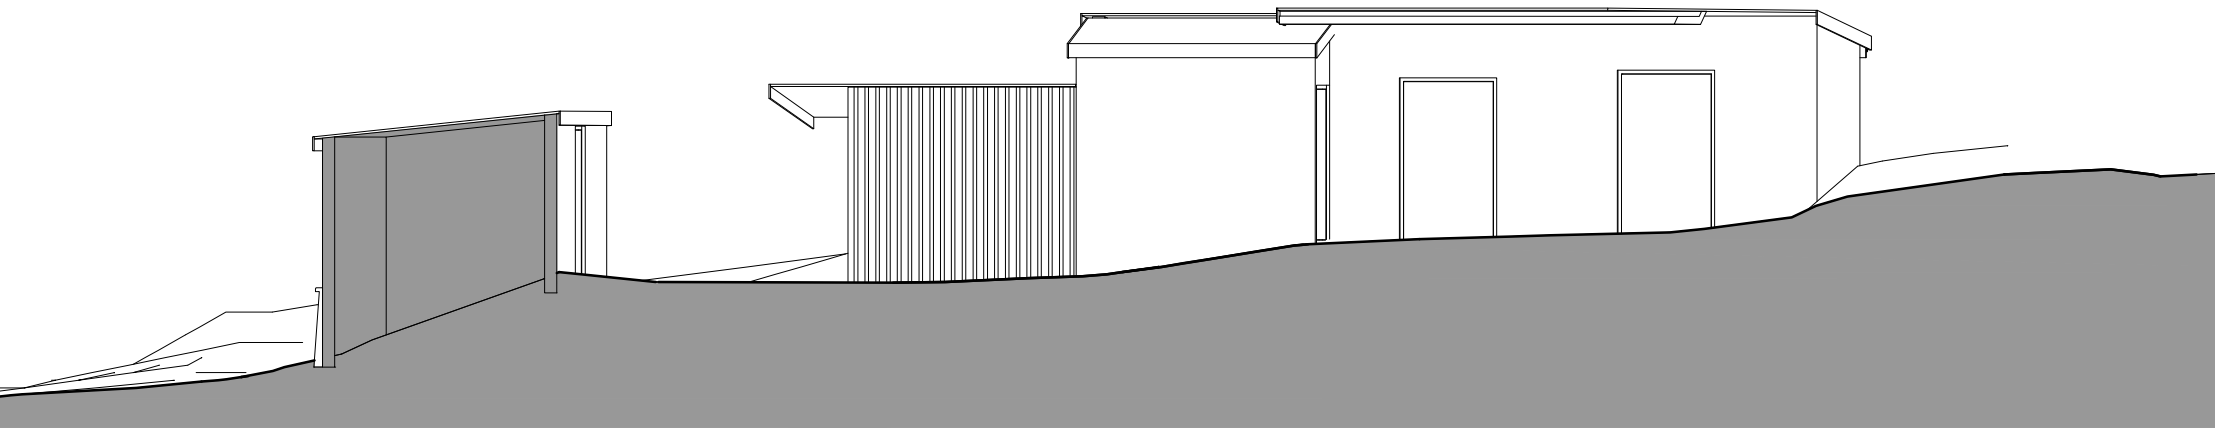

n-in existing elevation
Scale: 1:100

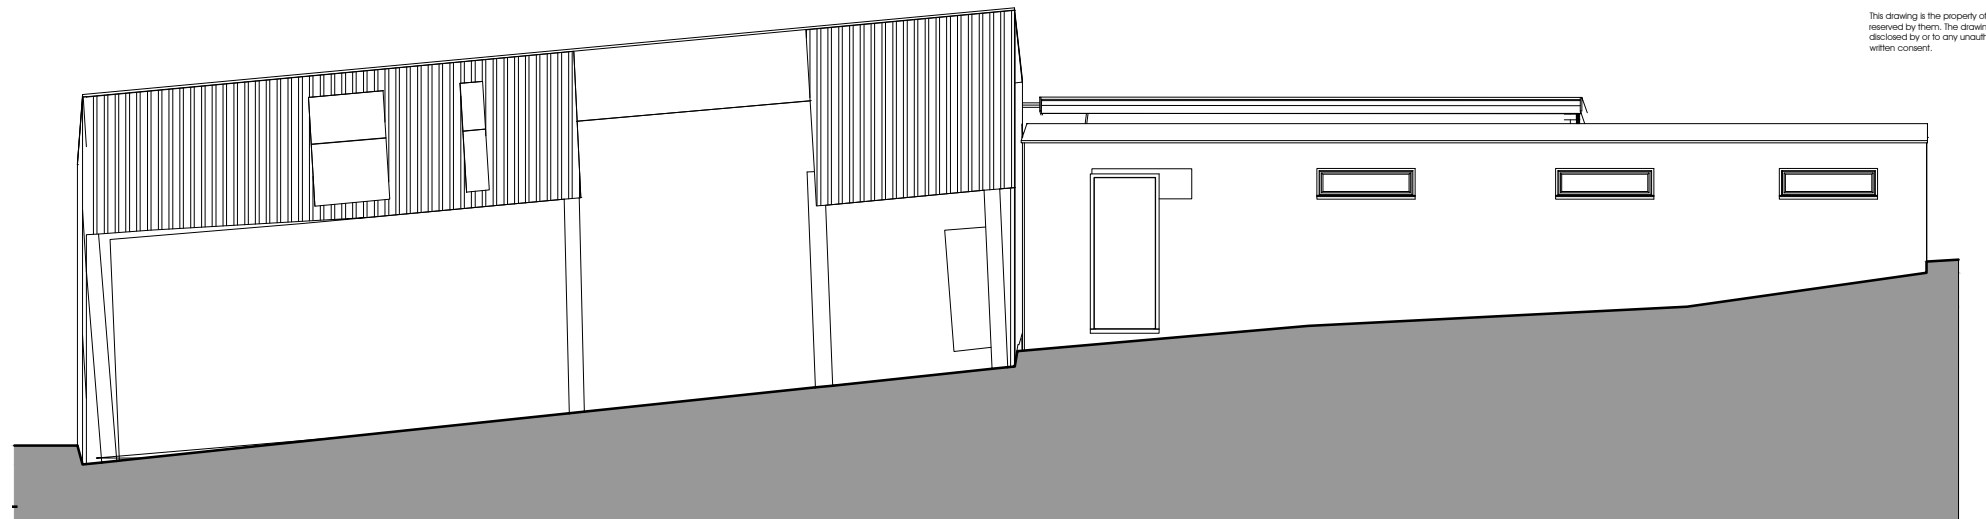

n existing elevation
Scale: 1:100

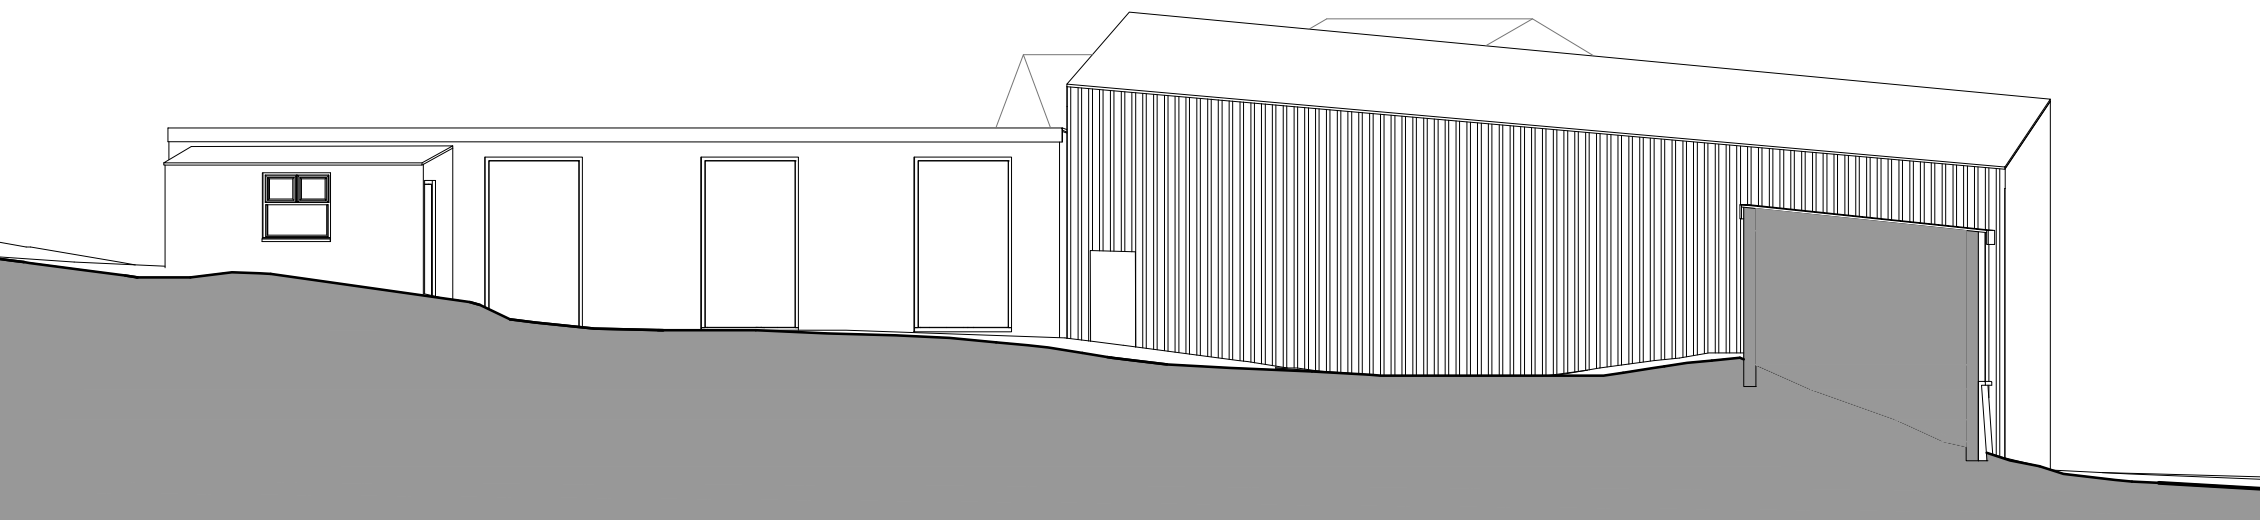



s-in existing elevation
Scale: 1:100




s existing elevation
Scale: 1:100



existing plan
Scale: 1:100

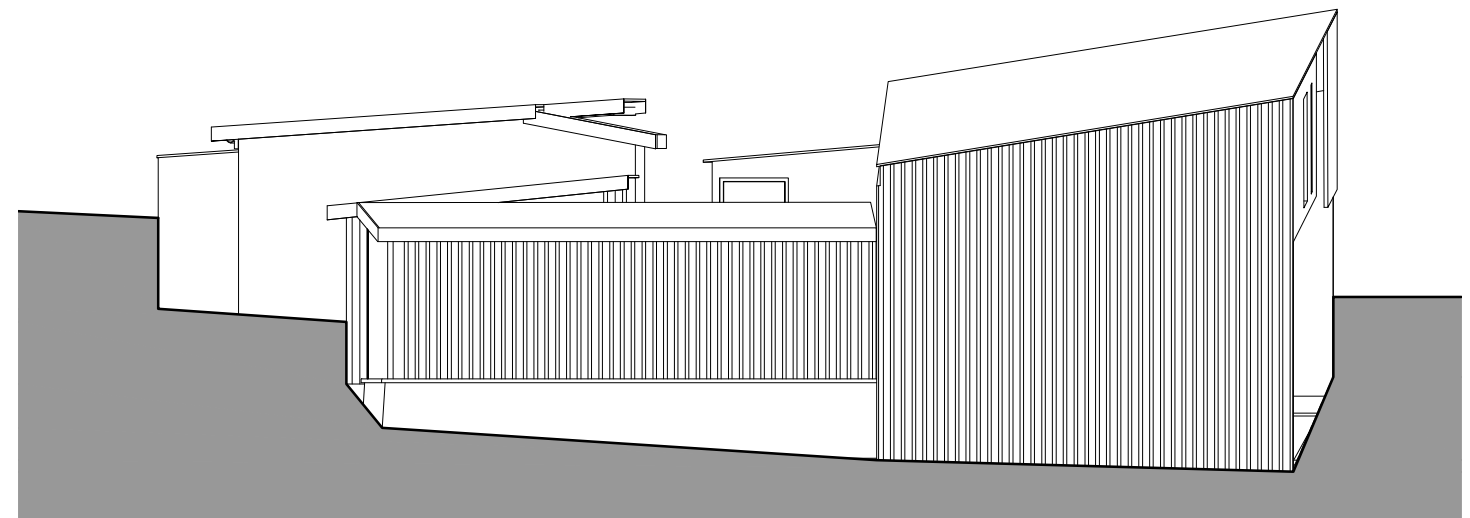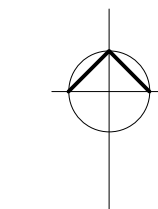

e existing elevation
Scale: 1:100

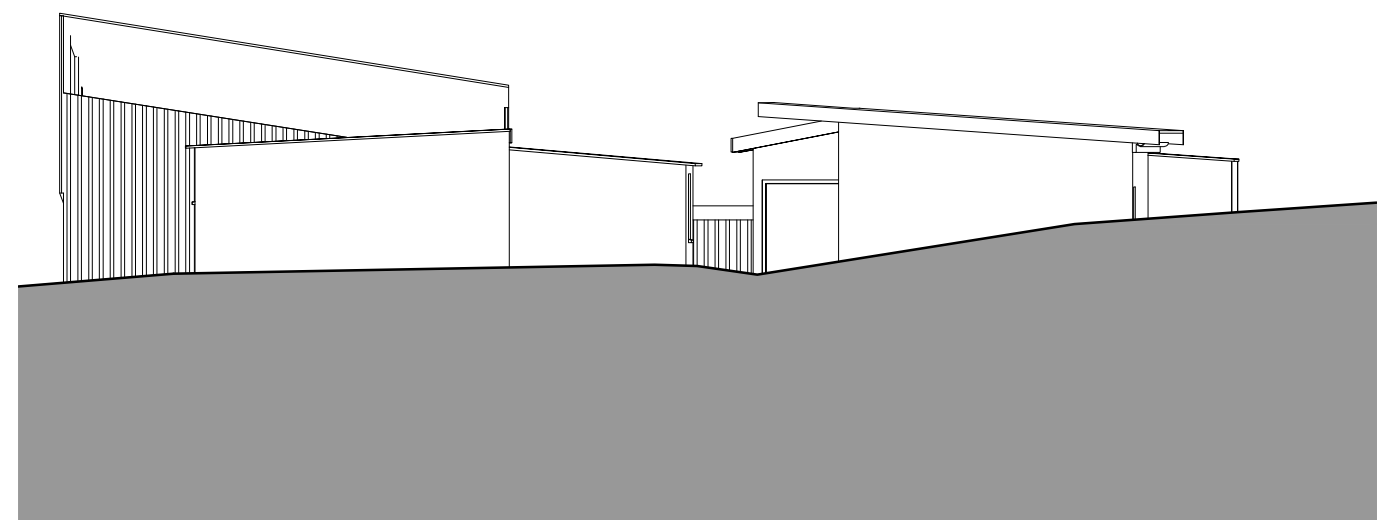

w existing elevation
Scale: 1:100



PLANNING ISSUE

PROJECT
proposed dwelling
paper house
cottage, norden

SUBJECT
existing plan and
elevations

DRAWN: dph
DATE: november 2023
SCALE: 1:100 @ A2

DWG No.
P03