


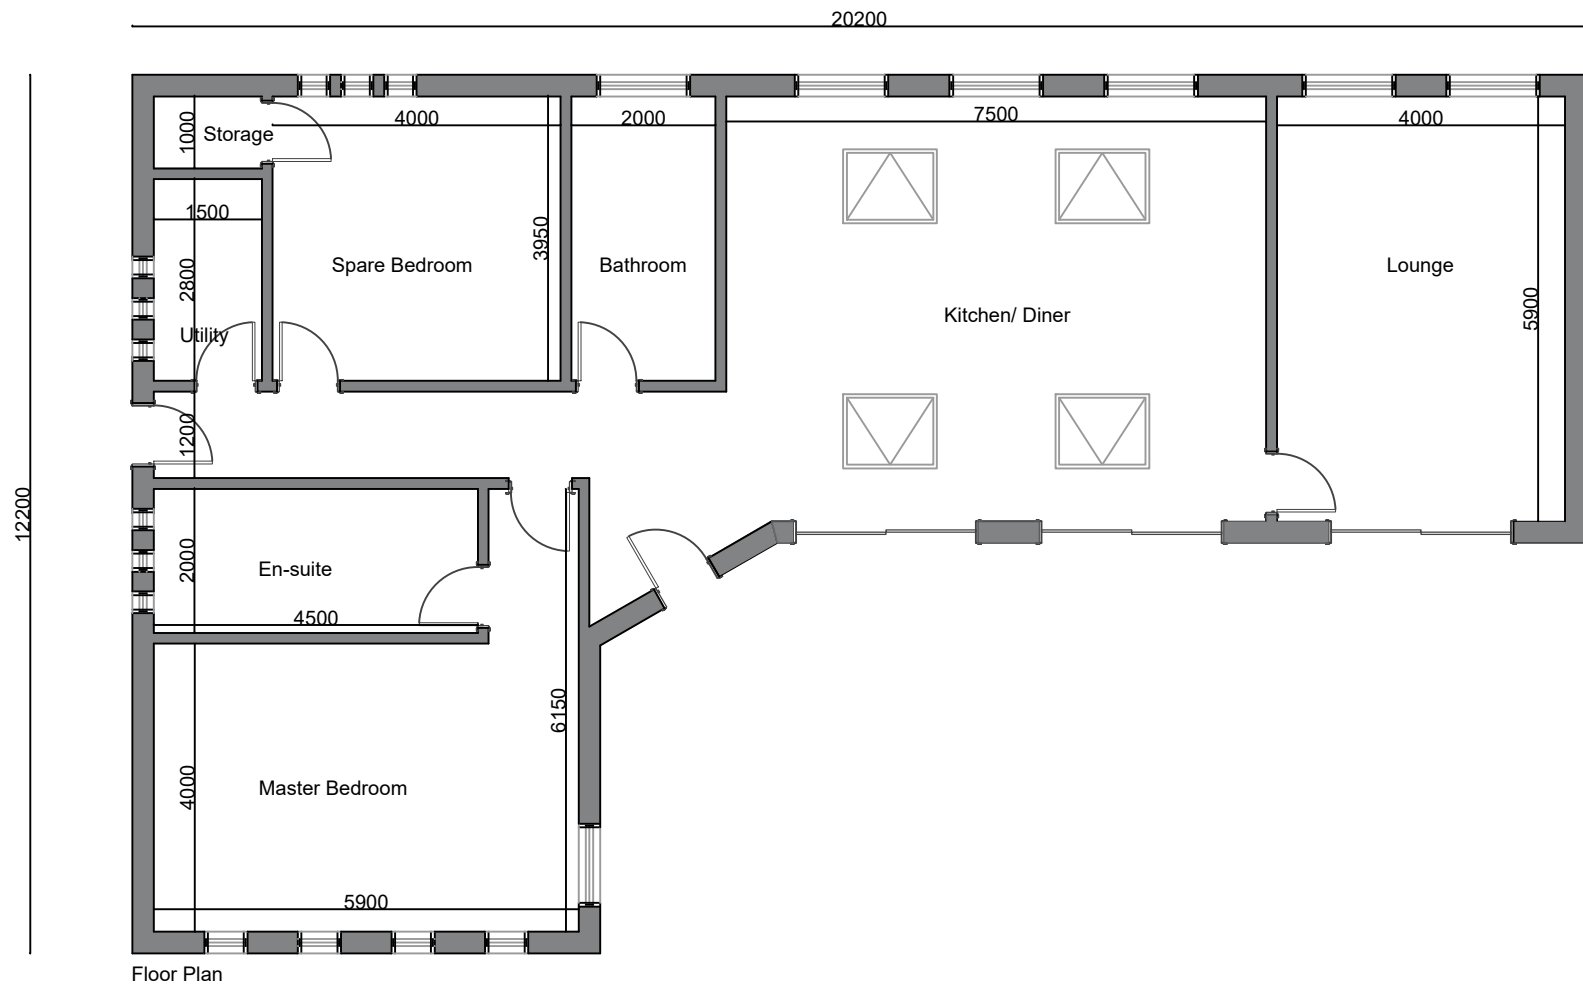

General Notes

04	Floor Plan 001	25/07/24

Firm Name and Address

Bungalow

Project Name and Address

Whittlefold Farm,
Whittle Lane,
Birch,
Heywood,
OL10 2RD

Project

Date
25/07/2024

Scale
1/100

Sheet

A3