


23 Thornham Lane Royton
SKETCH PROPOSAL

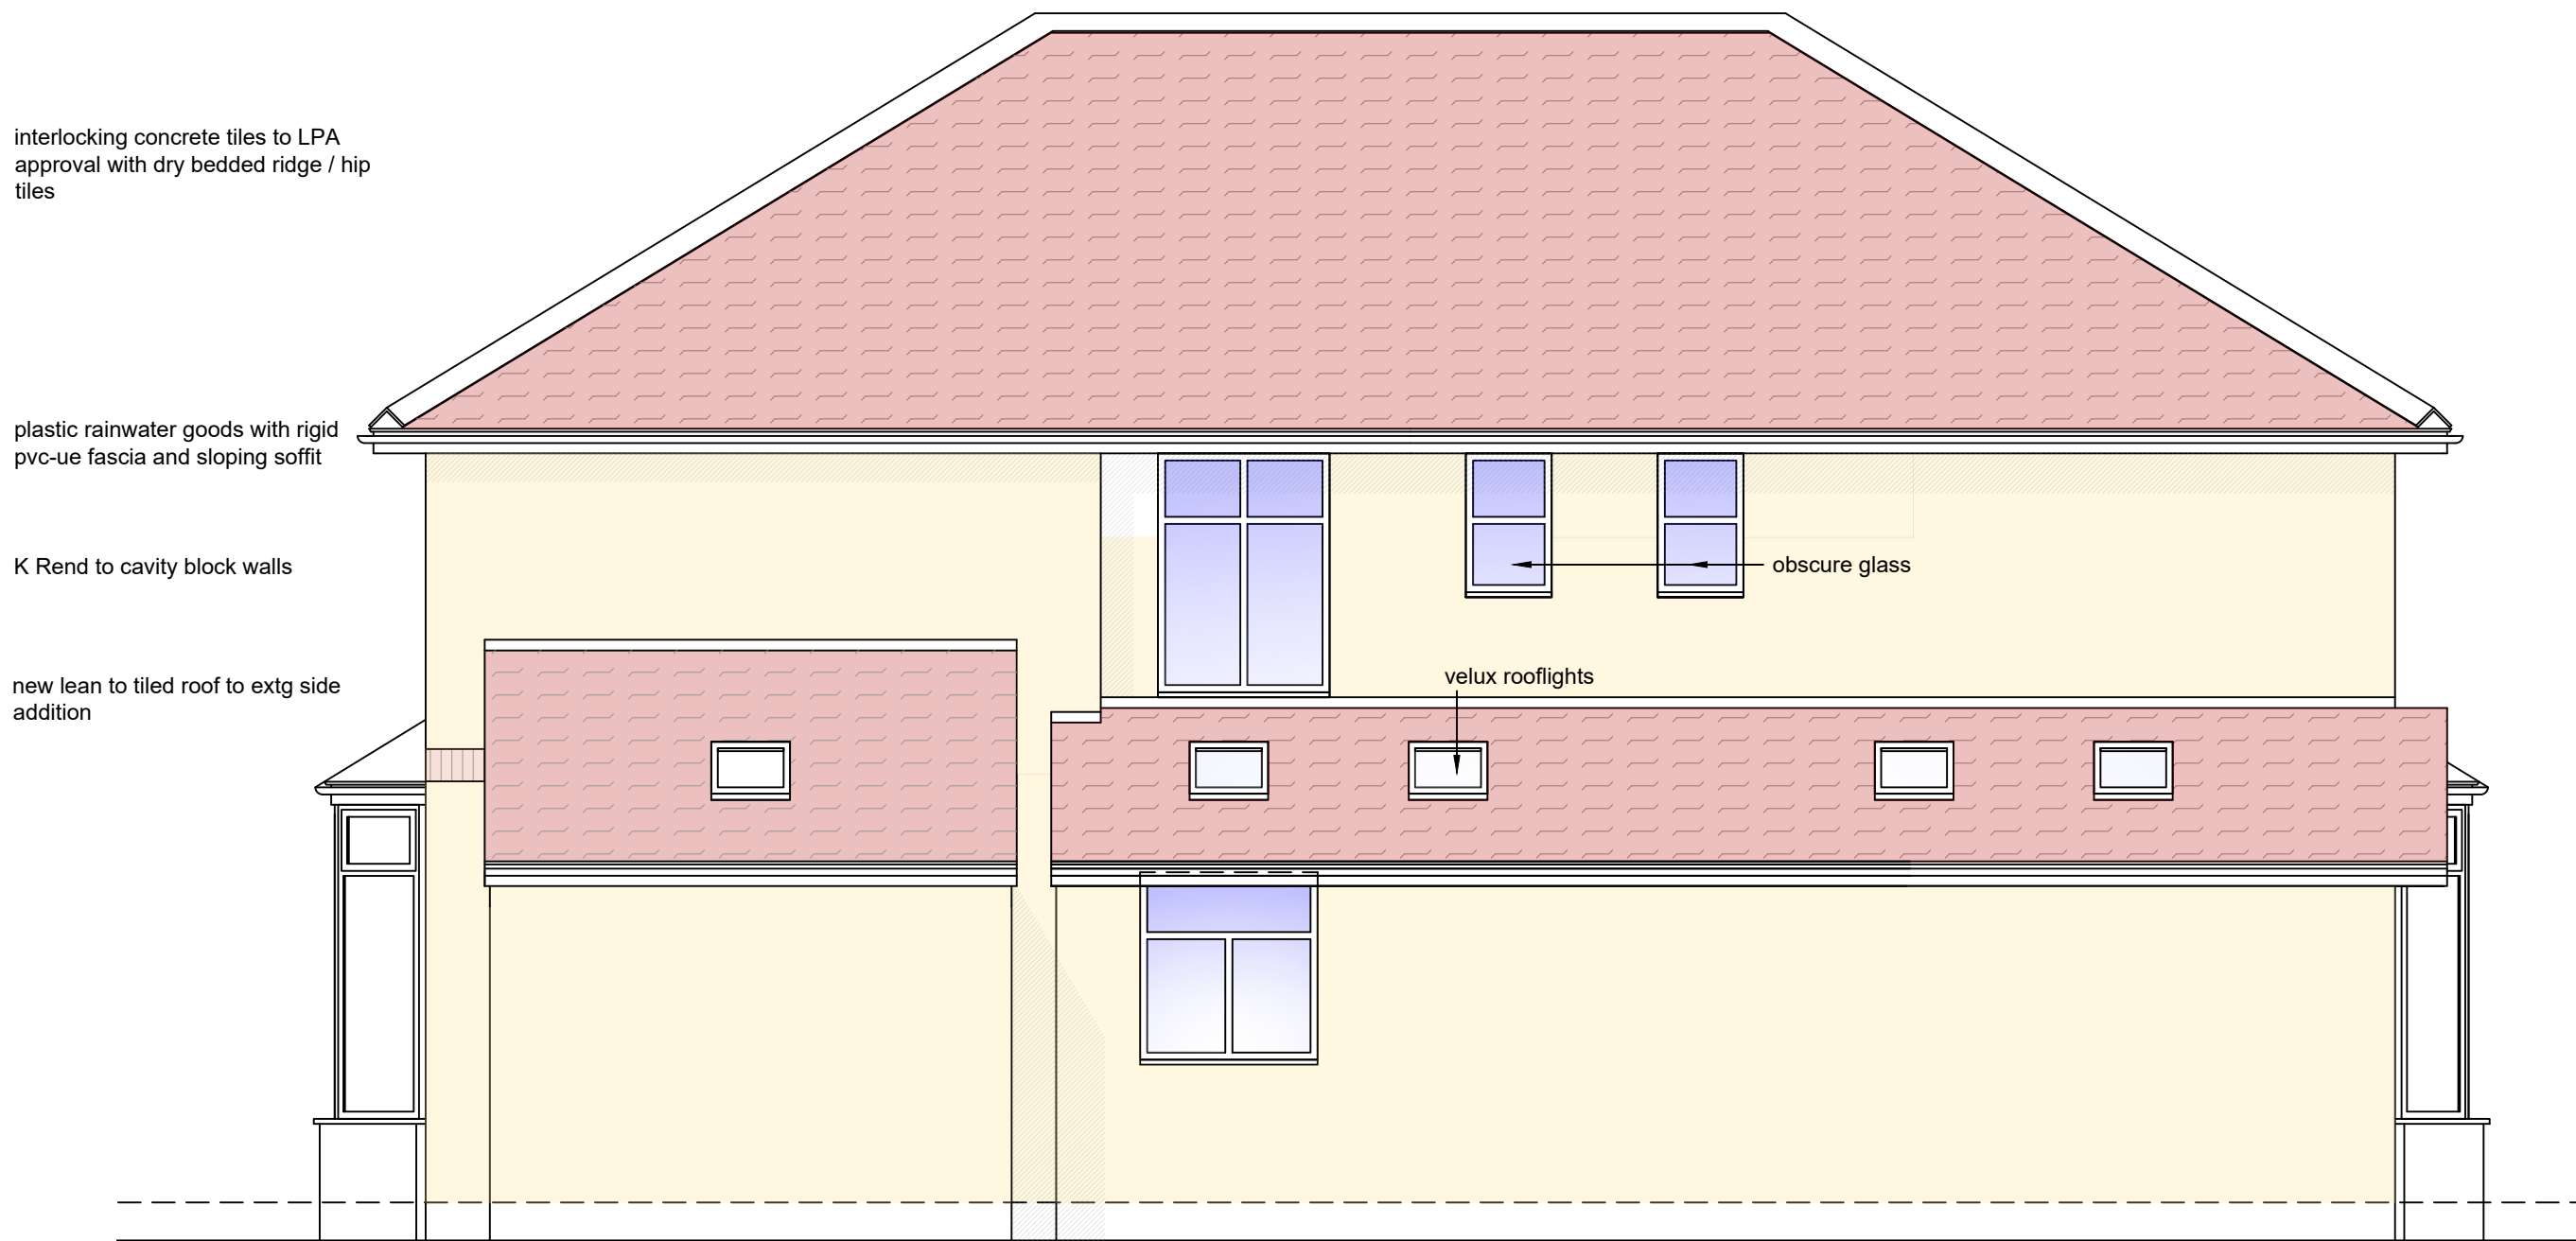

SIDE ELEVATION
scale 1-50