





Elevation

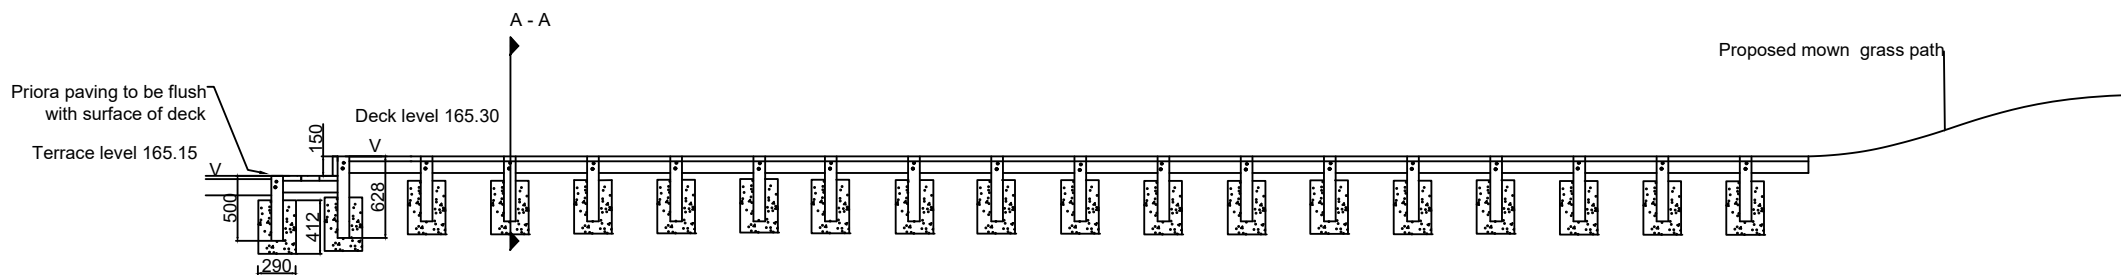

Long Section

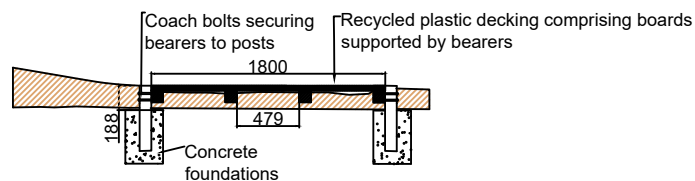

Cross Section A-A

Notes

Recycled plastic supplied by Filcris www.filcris.co.uk or similar approved.

Colour : brown

Boards: 38 x 100 x 1800mm with 5 mm joint to allow for expansion, secured to bearers with galvanised ring shank nails. All boards to have rough surface.

Bearers: 90 x 90 x 2010mm secured to posts with galvanised steel 180 x 10mm coach bolts. Bearers located at intervals as indicated.

4 no. post uprights: 90 x 90 x 500mm, at either end of decking.

4 no post uprights: 90 x 90 x 900mm in the central portion of the decking.

Ground to be made up and compacted at either side of deck to ensure level footings are accommodated on sloping ground.

All bolt hole drilling and cutting to be carried out off site.

Penny Bennett

Landscape Architects

Middle Bottomley, Bottomley Road
Todmorden Lancashire OL14 6QZ
Tel 01706 812480 Fax 01706 813288
e-mail: pennyb@landscape2000.freemove.co.uk

Job title

Bank Top Farm Shop

Drawing title **Recycled plastic deck** Drawing no. **474/D03**

Scale

1:50

Date

13/10/23

Rev