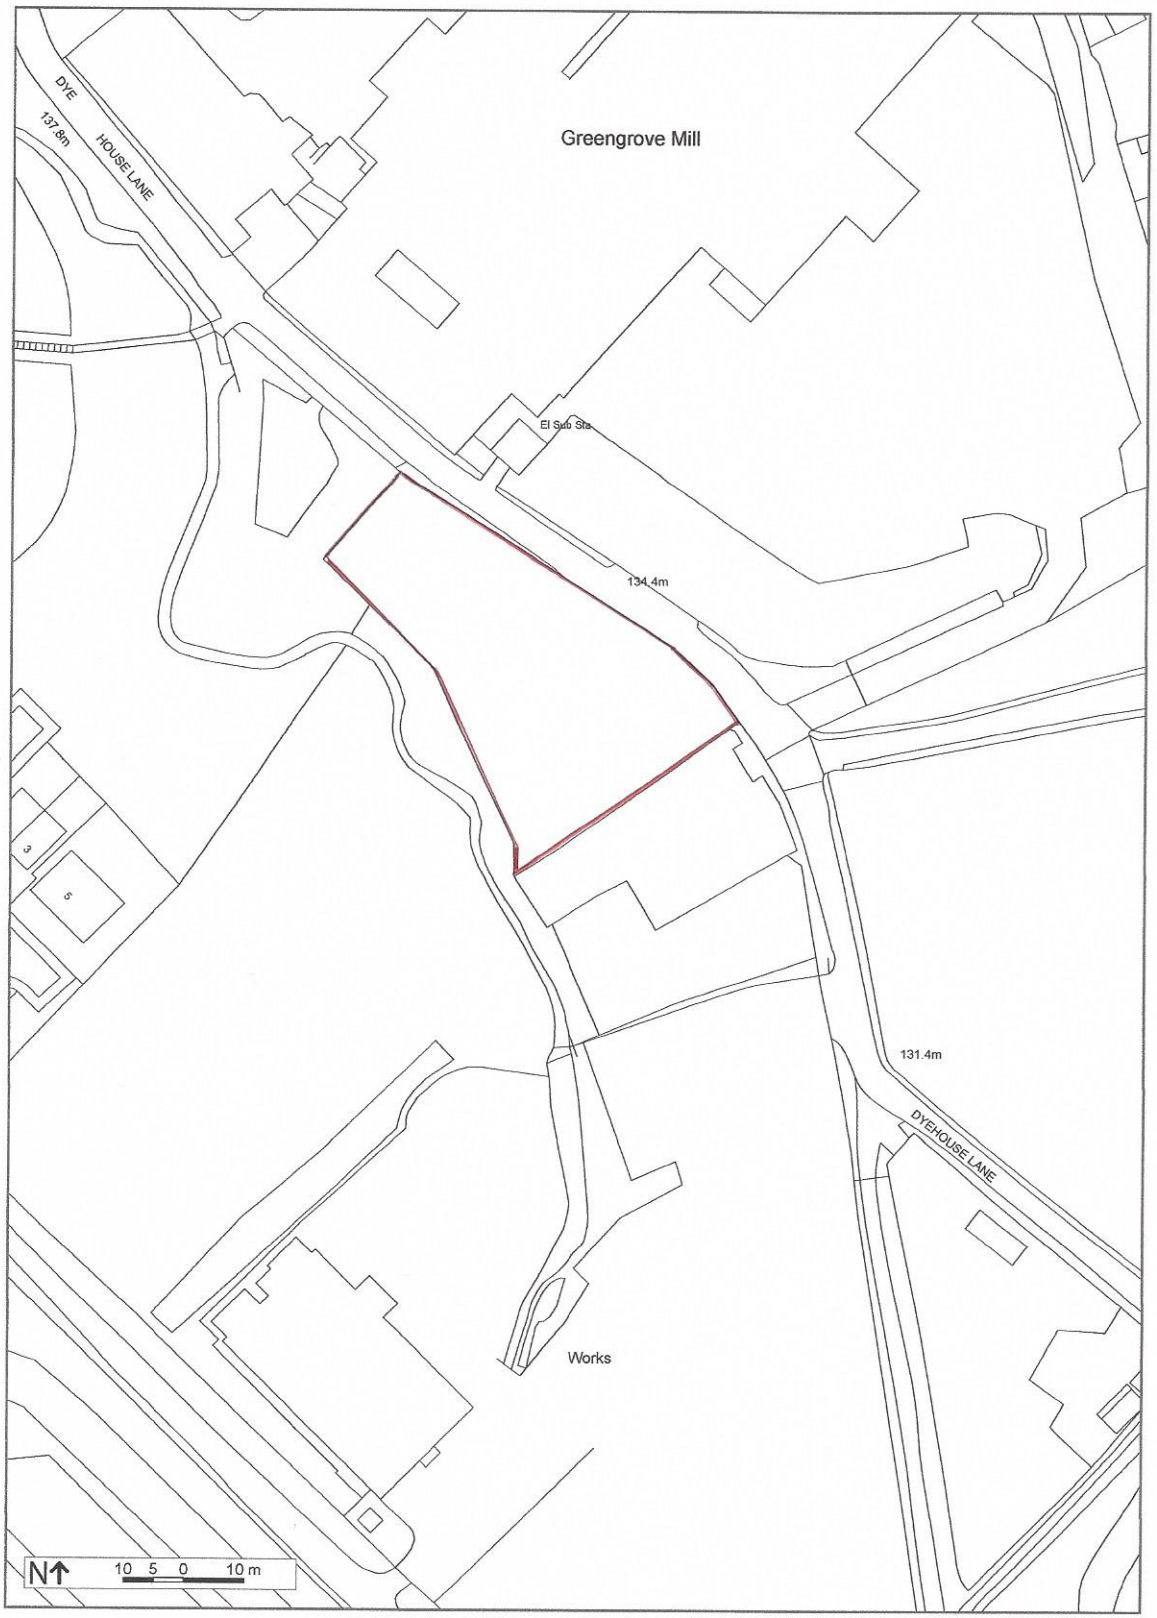



**Map Information**

| | |
|---|---|
| Scale | 1:1250 |
| Date: | 18/08/20 |
| Reference | 2046 |
| Order No: | 2258077 |

Location Plan Dyehouse Lane

Map data

© Crown Copyright 2020 OS 100047514

FIND
PROFESSIONAL MAPPING INTELLIGENCE
Created at findmaps.co.uk