
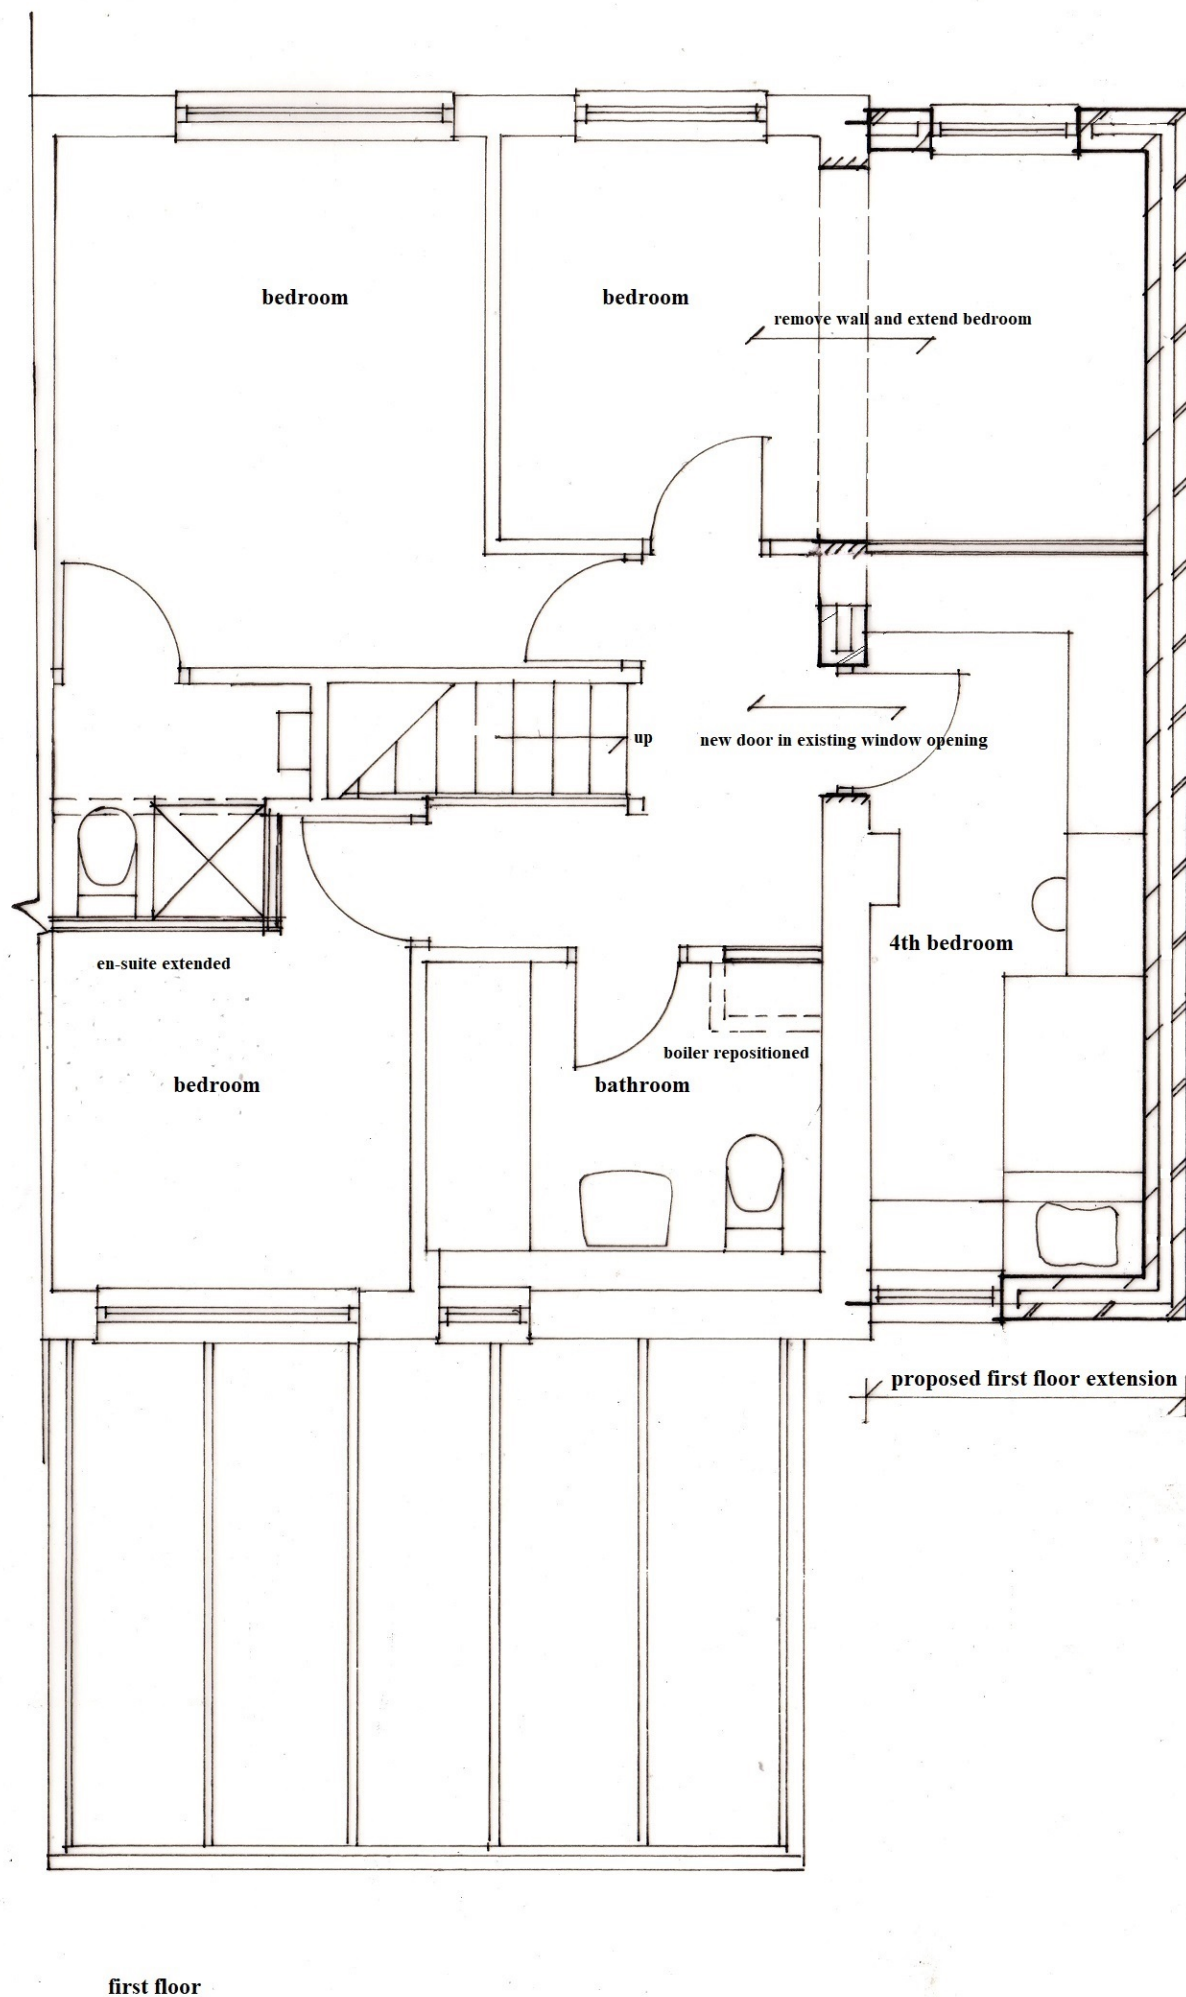


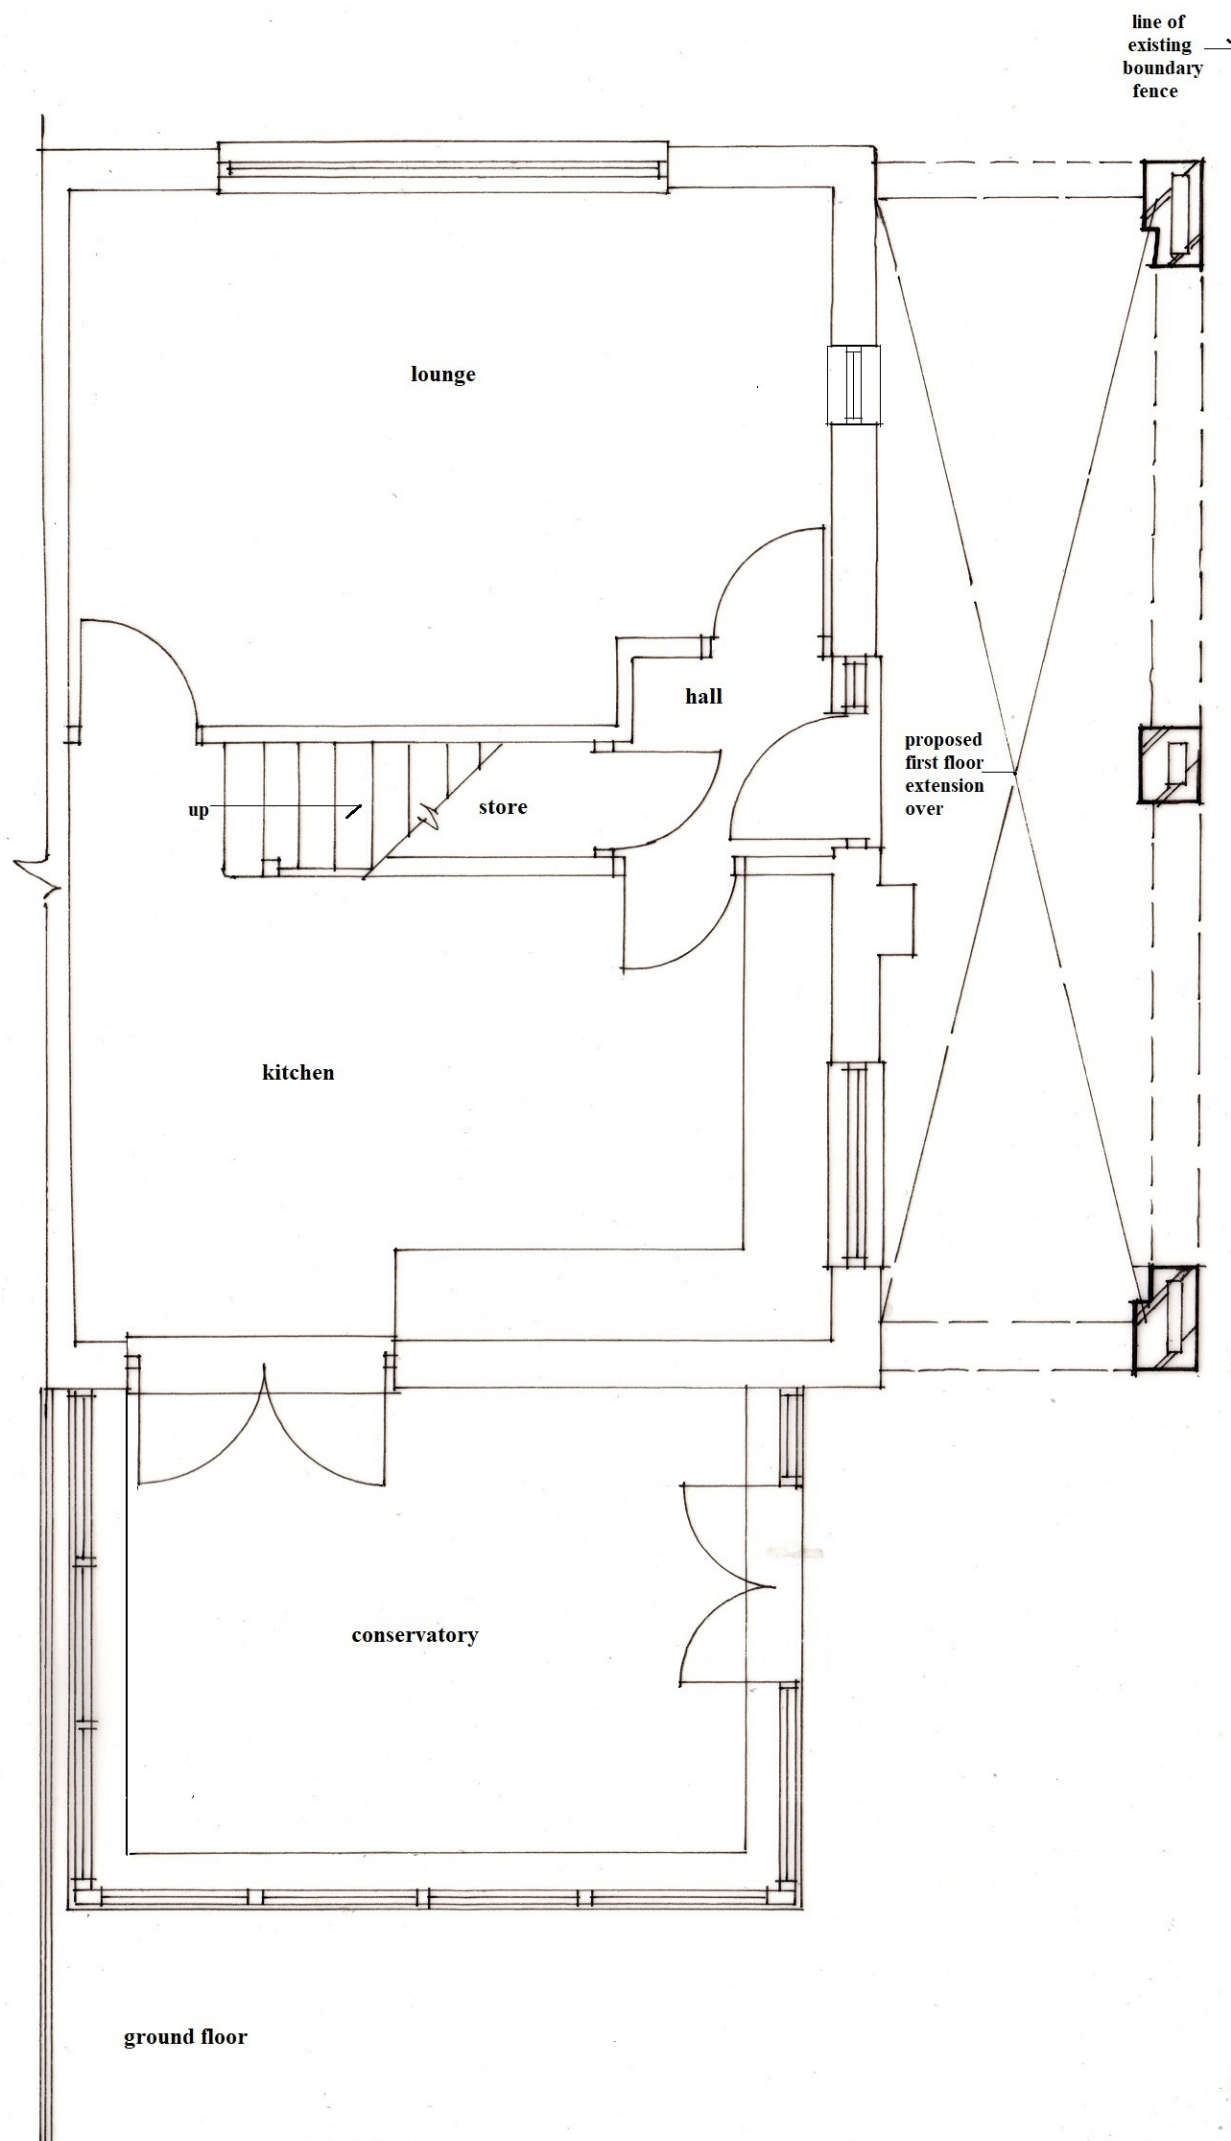

Proposed Extension  
31 Wordsworth Crescent  
Littleborough  
OL15 0RB

Proposed Plans  
Scales 1:50 @A3  
Reference DL01/1222/02

P A Dust Chartered Architect  
1 Spring Mill  
Spring Street  
Uppermill  
Saddleworth  
Lancashire OL3 6AJ  
t+f : 01457 870382  
m : 07713 636592  
e : [tony.dust@btinternet.com](mailto:tony.dust@btinternet.com)