

AS PROPOSED

0 2 4 6 8 10m
SCALE 1:100

Copyright of this drawing is owned by Whittaker Design


NOTES

All dimensions to be checked on site and any discrepancies notified prior to commencement of work.

Do not scale from this drawing - If in any doubt, ask.

REVISIONS

Date	Ref.	By
6.6.23	A	LH
	Amendments following planners comments	
8.6.23	B	LH
	boundary treatment omitted	

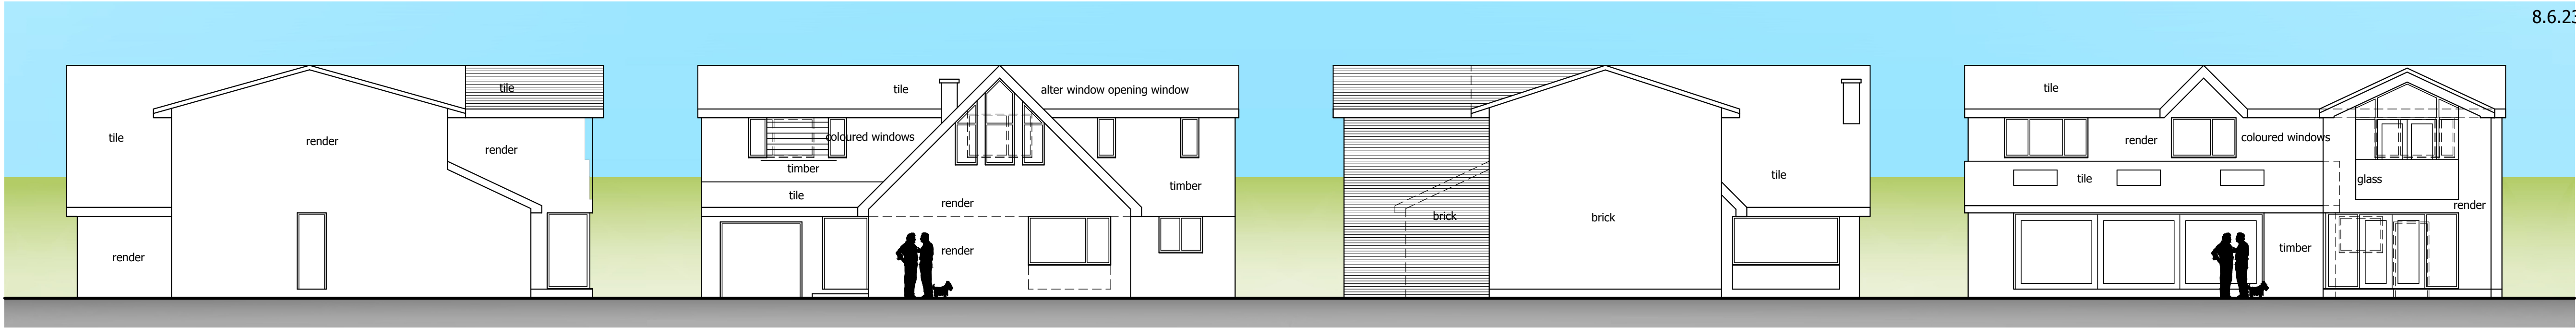


SIDE ELEV


FRONT ELEV

SIDE ELEV


REAR ELEV

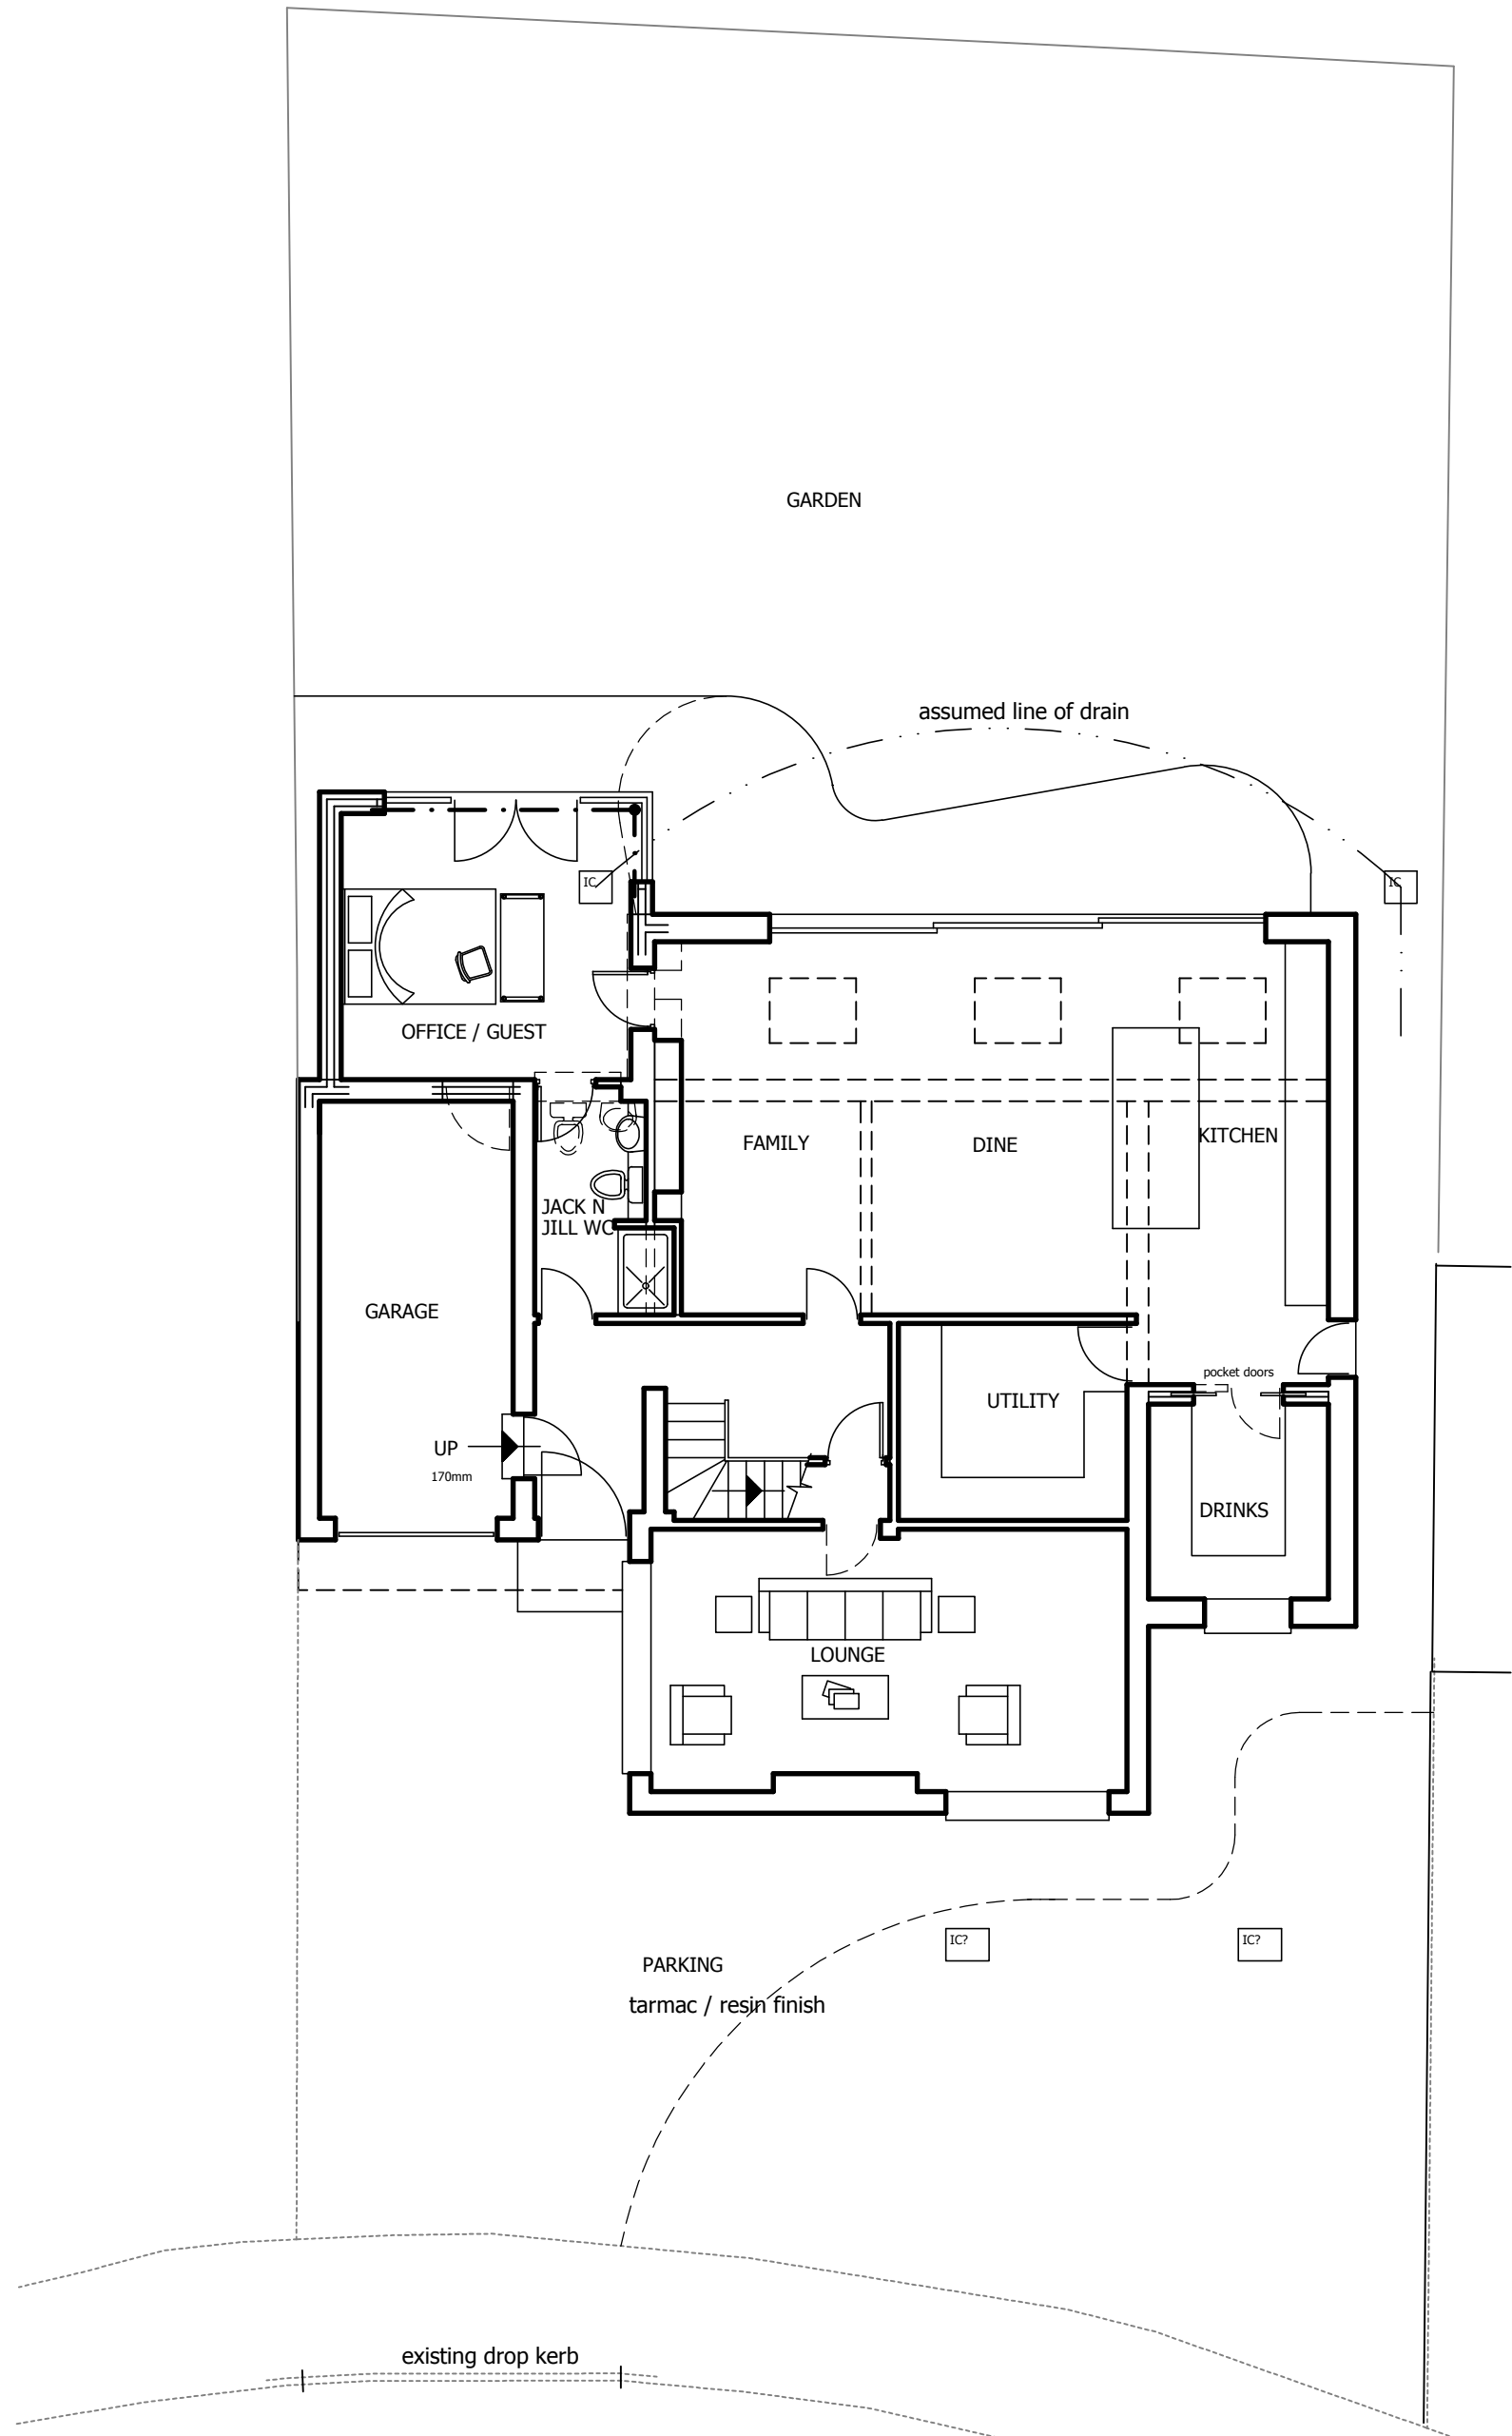

GROUND FLOOR

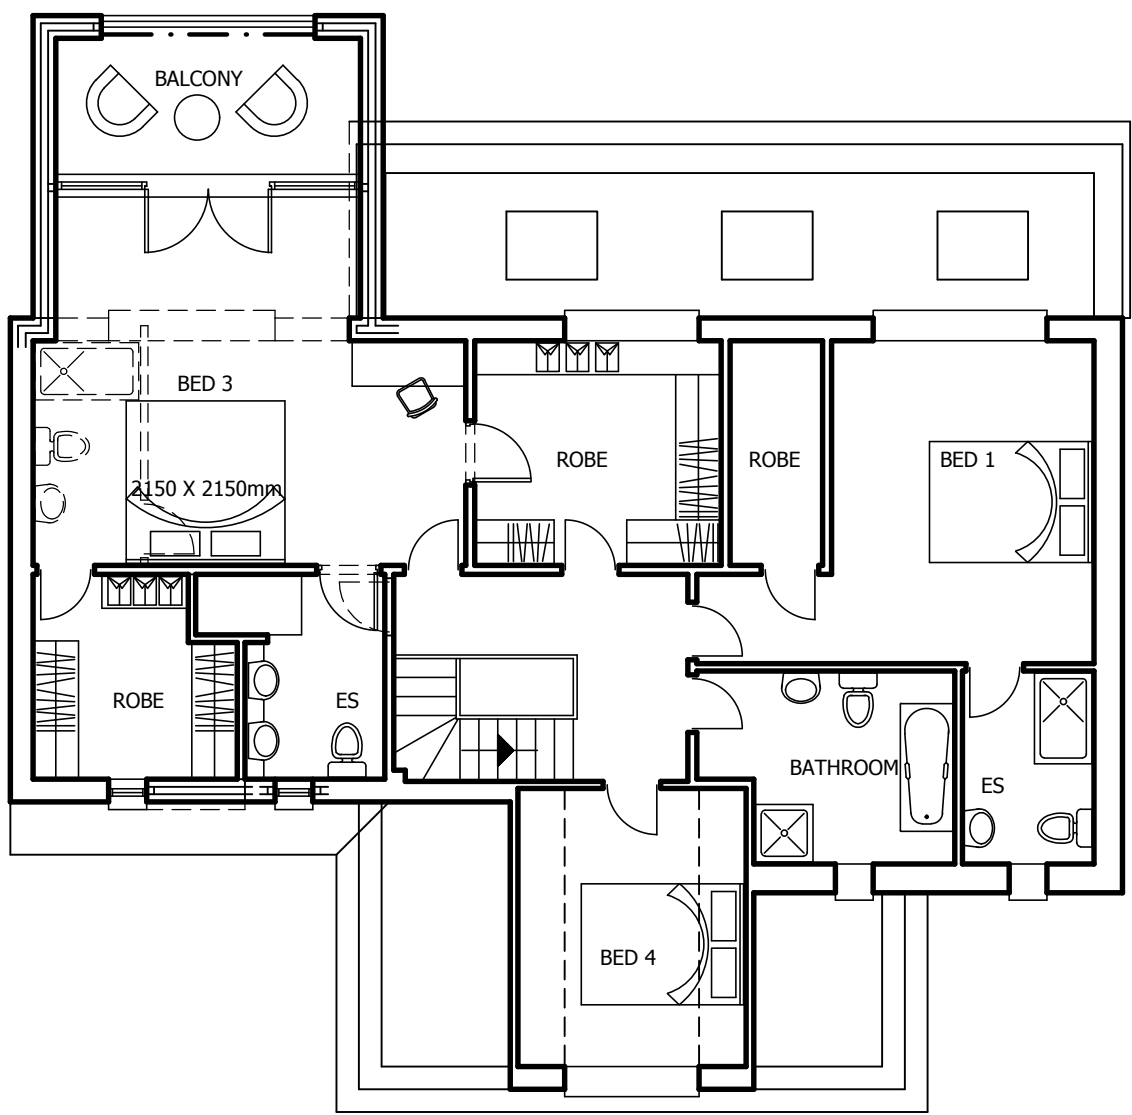

FIRST FLOOR

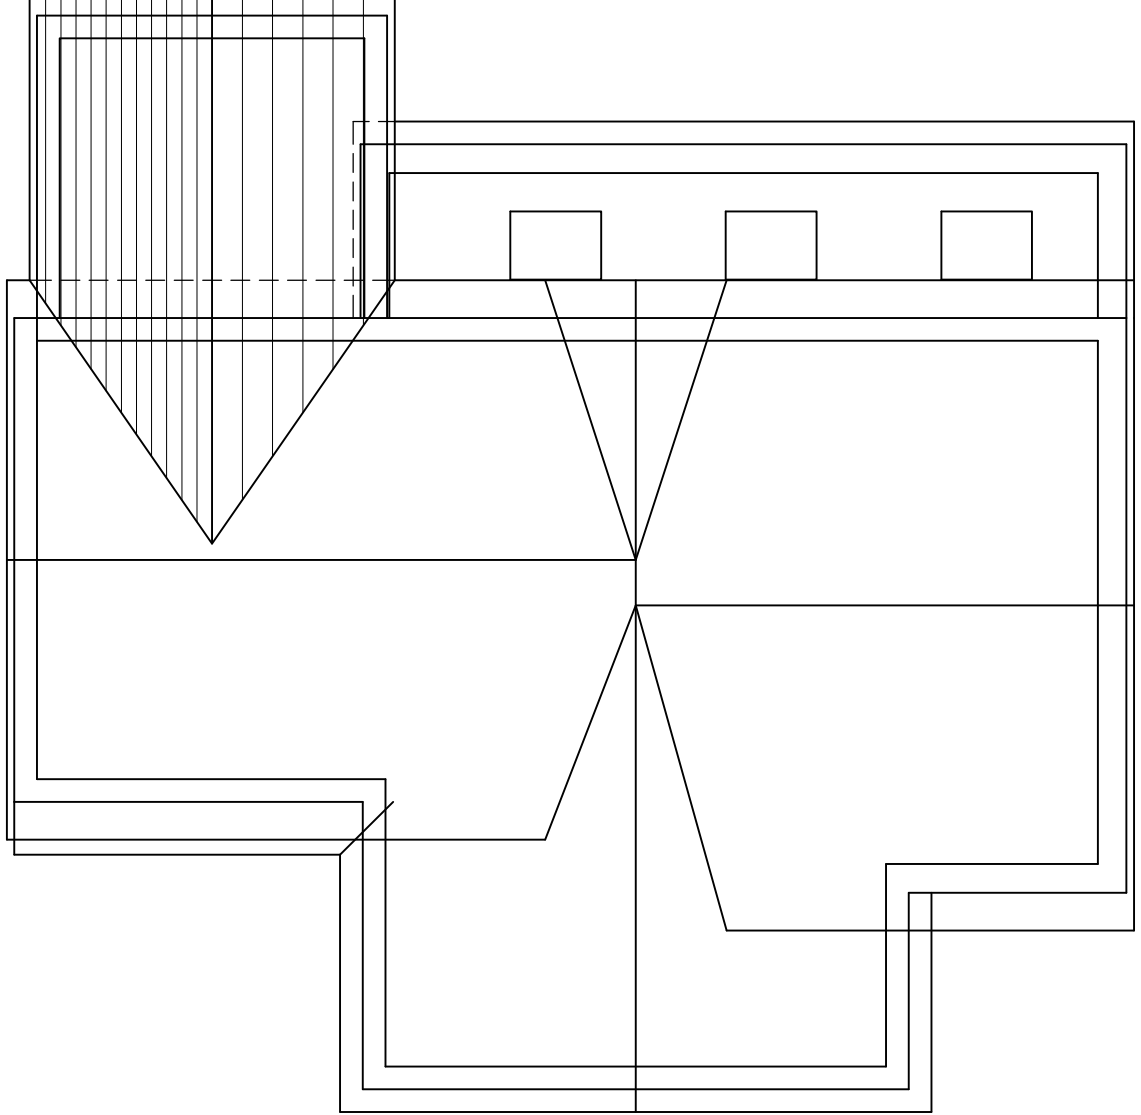

ROOF



ARCHITECTURAL & INTERIOR DESIGNERS

169 ST. JOHN STREET
LEES
OLDHAM OL4 3DS
T: 0161 620 1438
F: 0161 620 1439
E: INFO@WHITTAKERDESIGN.CO.UK
W: WWW.WHITTAKERDESIGN.CO.UK

PROJECT	
Mr & Mrs Tweedale	
3 Edgemoor Drive	
Bamford	
Rochdale	
OL11 4BG	
DRAWING TITLE	
as proposed	
SCALE 1:100 @ A1	
DATE Nov 2022	
DRAWN L Hollinworth	
CHECKED	
NUMBER	
4000.2	
REVISION	
B	