





Front (South East) Elevation

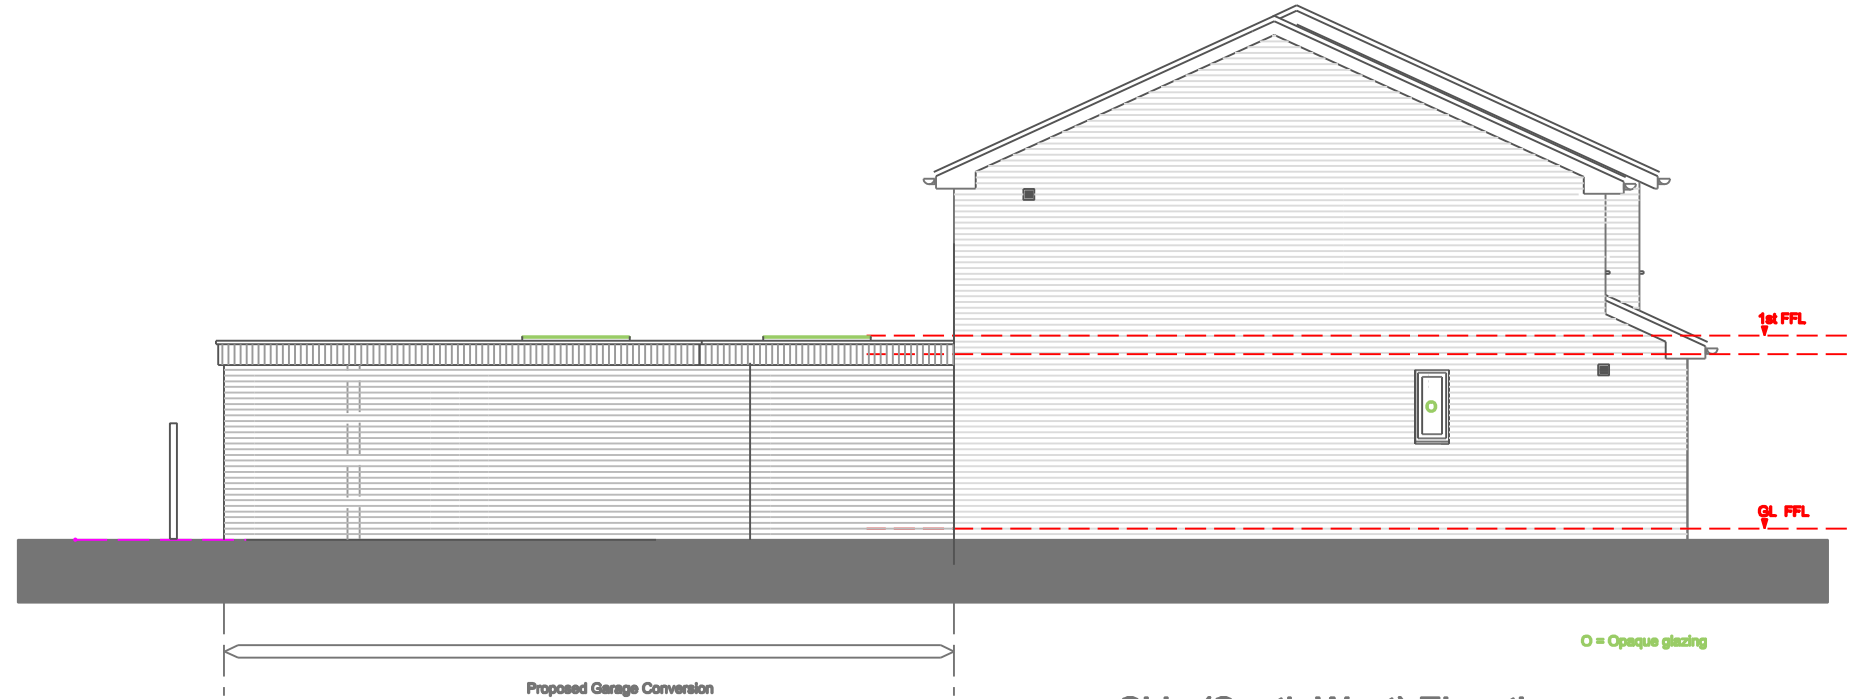

Side (South West) Elevation

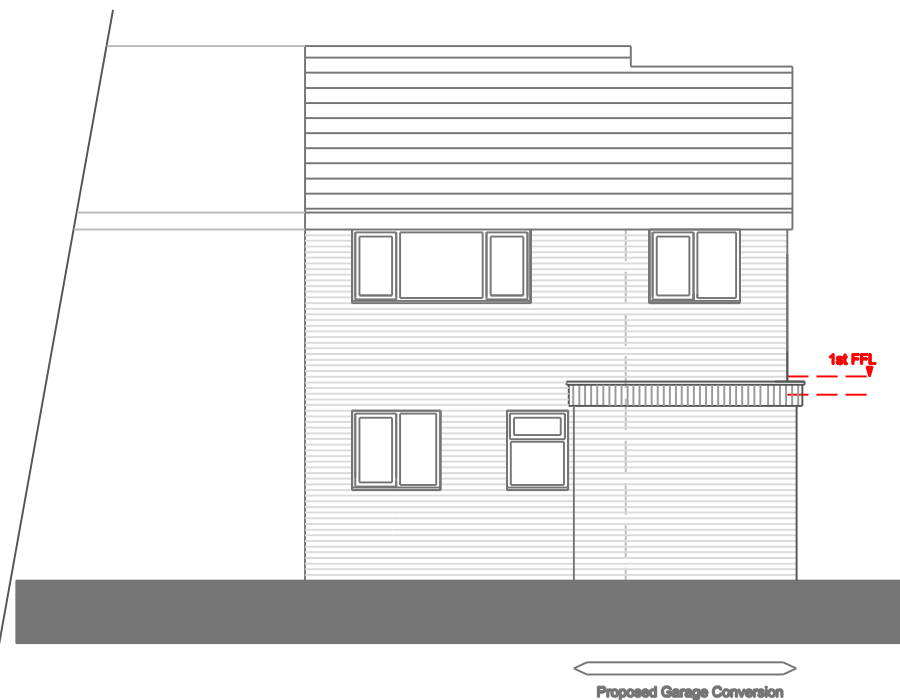

Back (North West) Elevation



Side (South West) Elevation - Section XX

Building Design and Working Drawings
remain copyright of PK-Architecture

Rev D 11-3-24 Garage Conversion and Link added

PK Architecture

Architectural Design & Planning Services

peter.kelly@pk-architecture.co.uk

Scalehill Congleton Road Alderley Edge Cheshire SK9 7AB M 07971 280592 T 01625 582341

Proposed Elevations
29 Arden Avenue
Middleton
M24 1PN

Drwg No.: PK109 - 004F

Date: April 2023

Scale: 1:100 @ A3 1:50 @ A1