

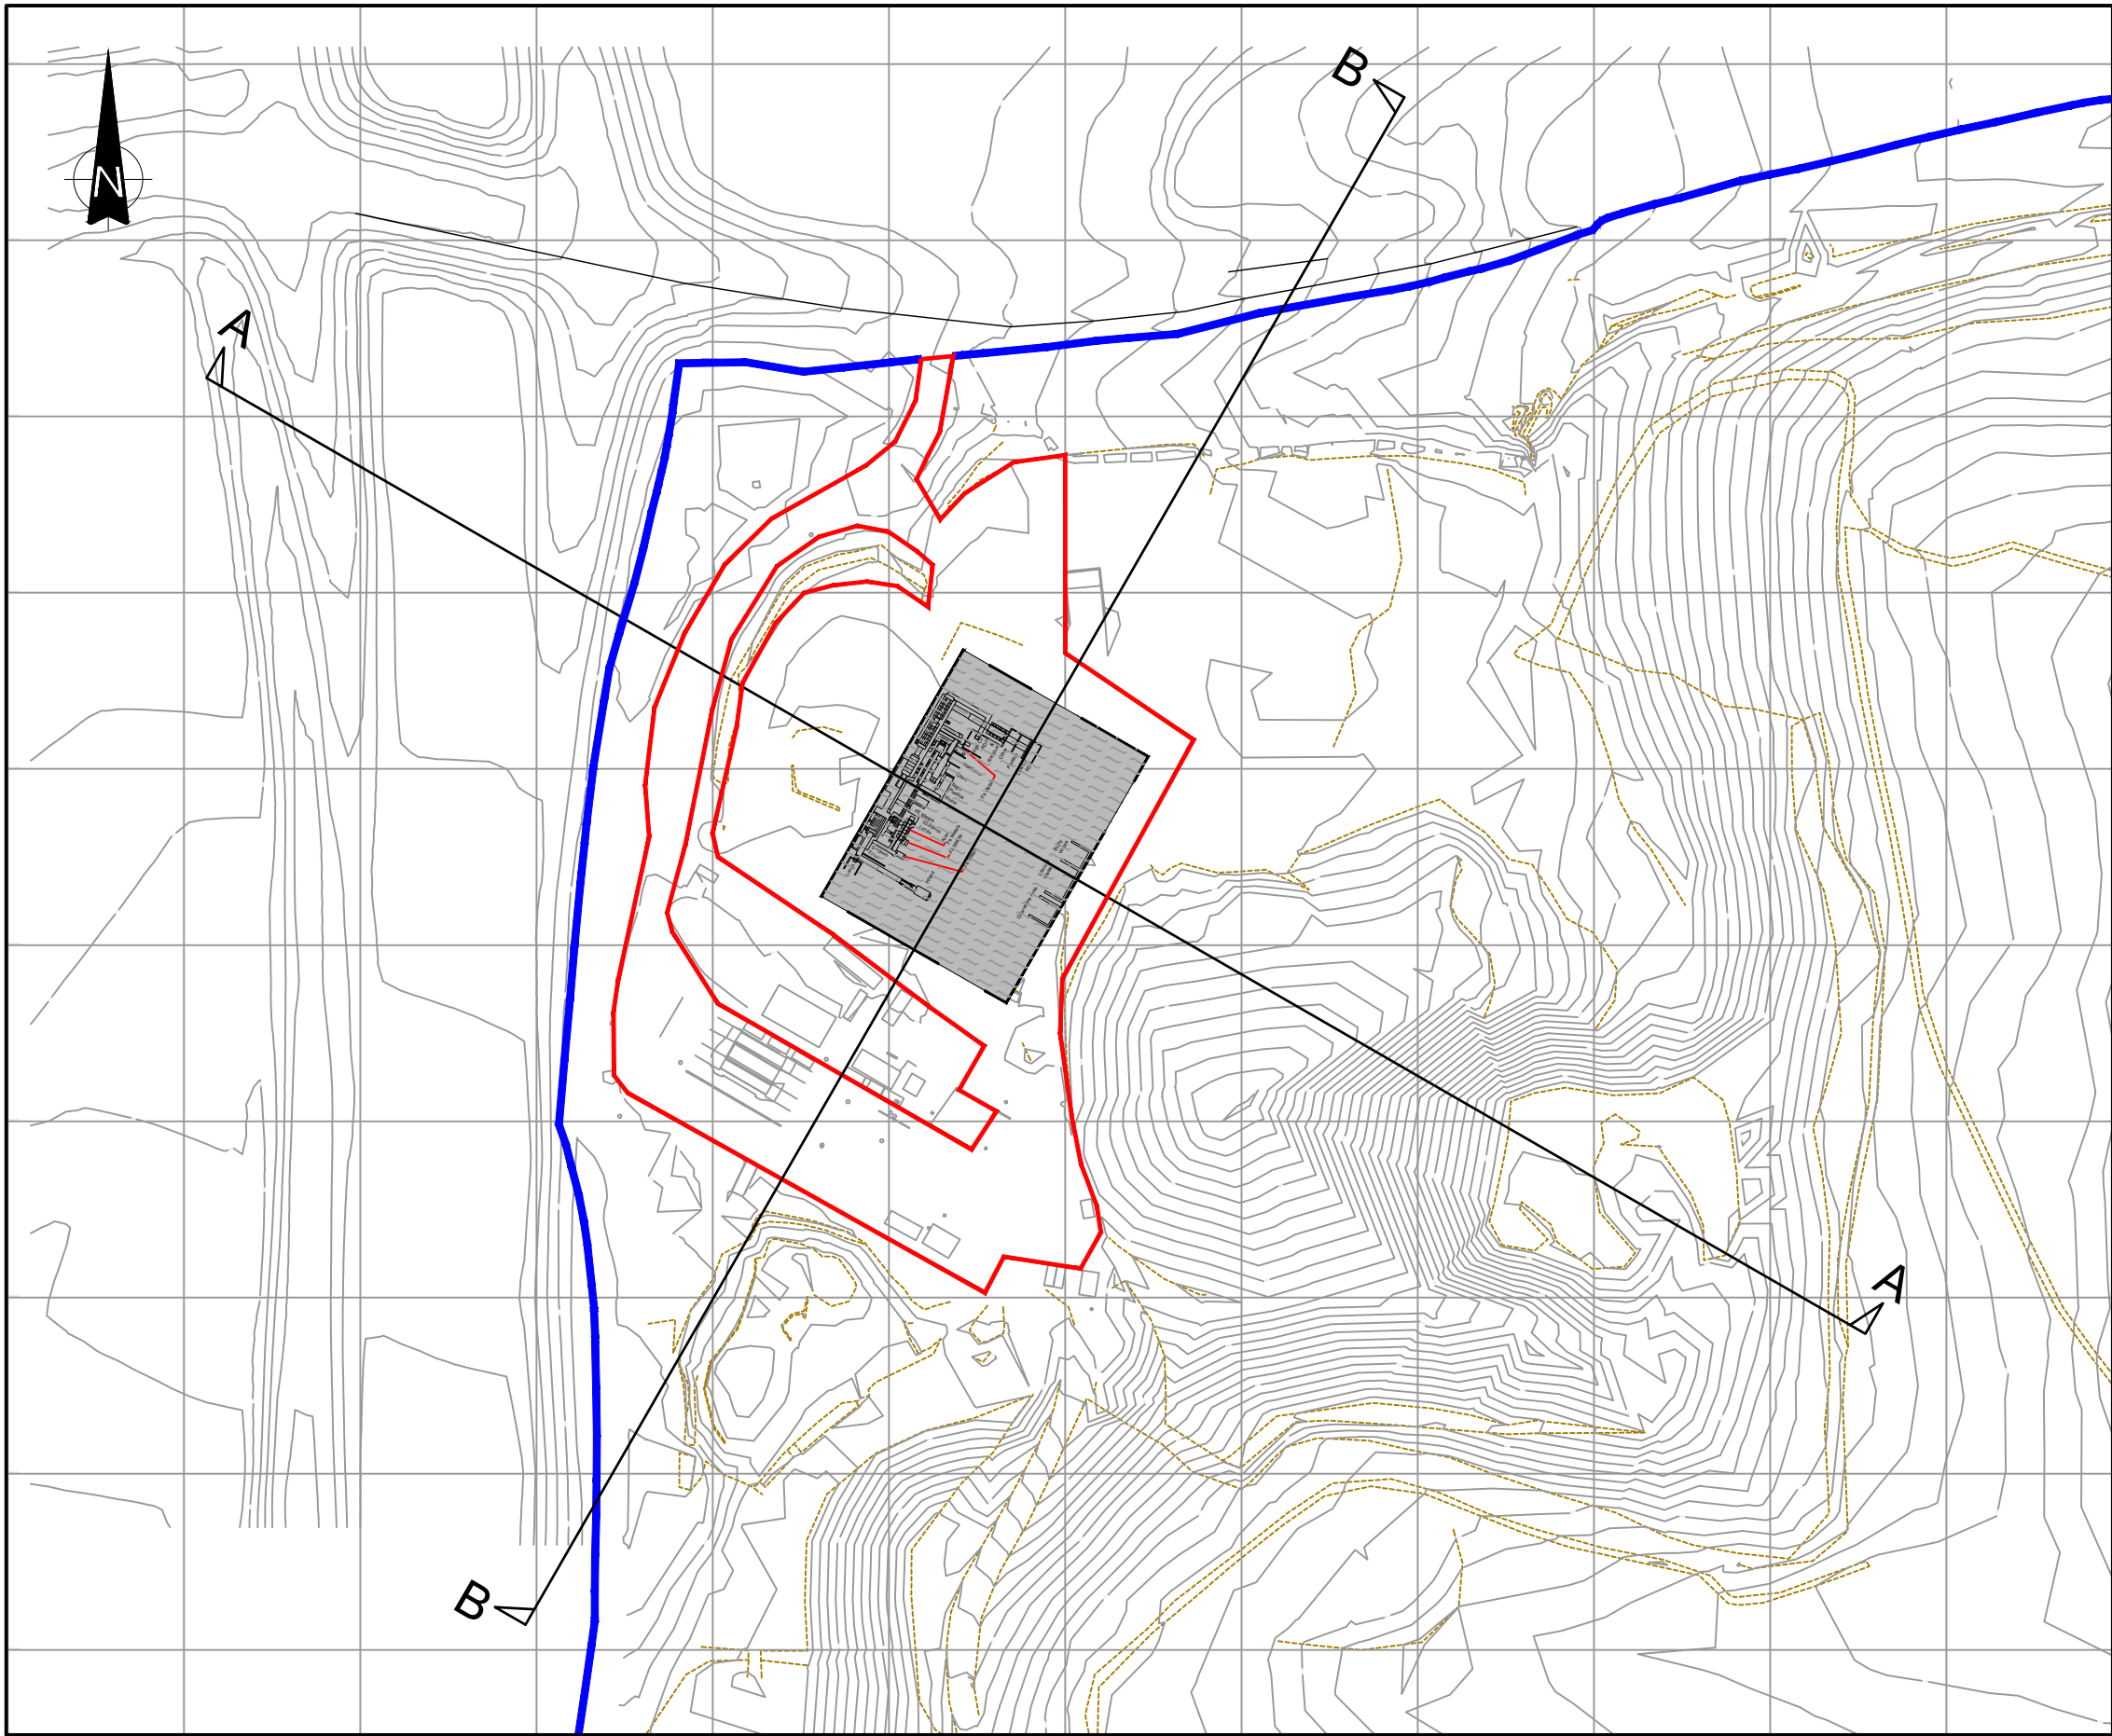


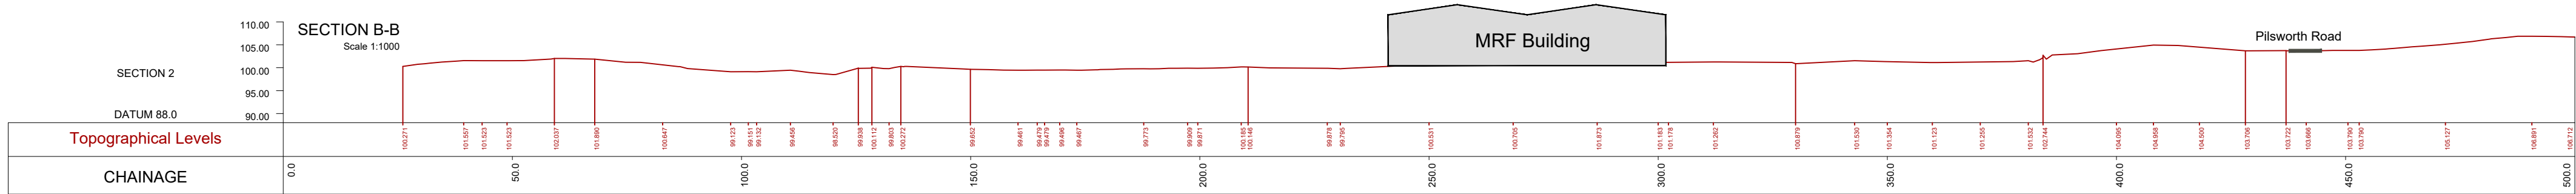

Scale 1:2000

- Notes
- Survey information provided by Valencia Waste Management Ltd, and reproduced from the Ordnance Survey Map. With permission of the Crown Copyright Ordnance Survey, License no. AC0000849896.
  - All dimensions in Metres and all levels in metres Above Ordnance Datum Newlyn.
  - Do not scale from this drawing.
  - Any anomalies on this drawing should be brought to the attention of Egniol Consulting Ltd.
  - Key:
- Land under the control of the Applicant
- Application Site

|     |                                                     |    |     |     |          |
|-----|-----------------------------------------------------|----|-----|-----|----------|
| B   | Updated Building Location<br>Updated Sections       | LE | GR  | GR  | 12.09.24 |
| A   | Updated Site Boundary<br>Updated Ownership Boundary | LE | GR  | GR  | 12.07.23 |
| Rev | Modification                                        | By | Chk | App | Date     |

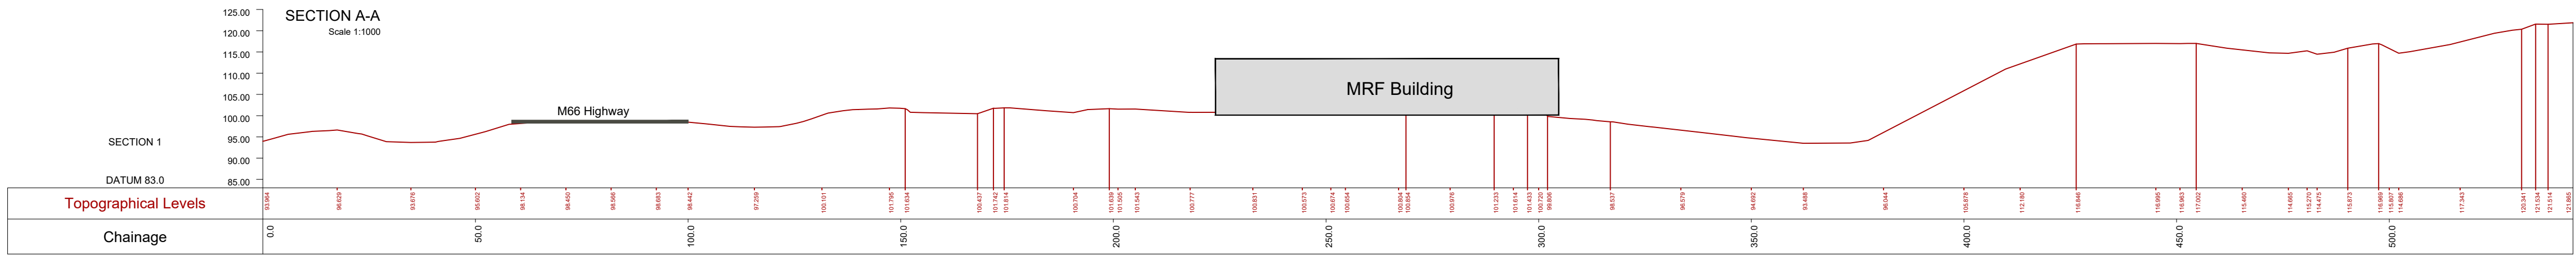

Egniol Consulting Limited  
Unit 7, Llys Onnen, Ffordd y Llyn  
Parc Menai, Bangor,  
LL57 4DF  
Telephone: 01248 355996  
Email: info@egniol.com

Valencia Waste  
Management Ltd

Pilsworth Landfill Site

Proposed Section Plan

|                  |            |             |
|------------------|------------|-------------|
| Drawn by         | Checked by | Approved by |
| LE               | GOJR       | PD          |
| Date             | Date       | Date        |
| 18.08.2023       | 18.08.2023 | 07.10.2024  |
| Status           | Scale @ A1 | AS SHOWN    |
| Drawing Number   |            | Revision    |
| ECL.9595.D01.008 |            | B           |