



29 Edmunds Fold

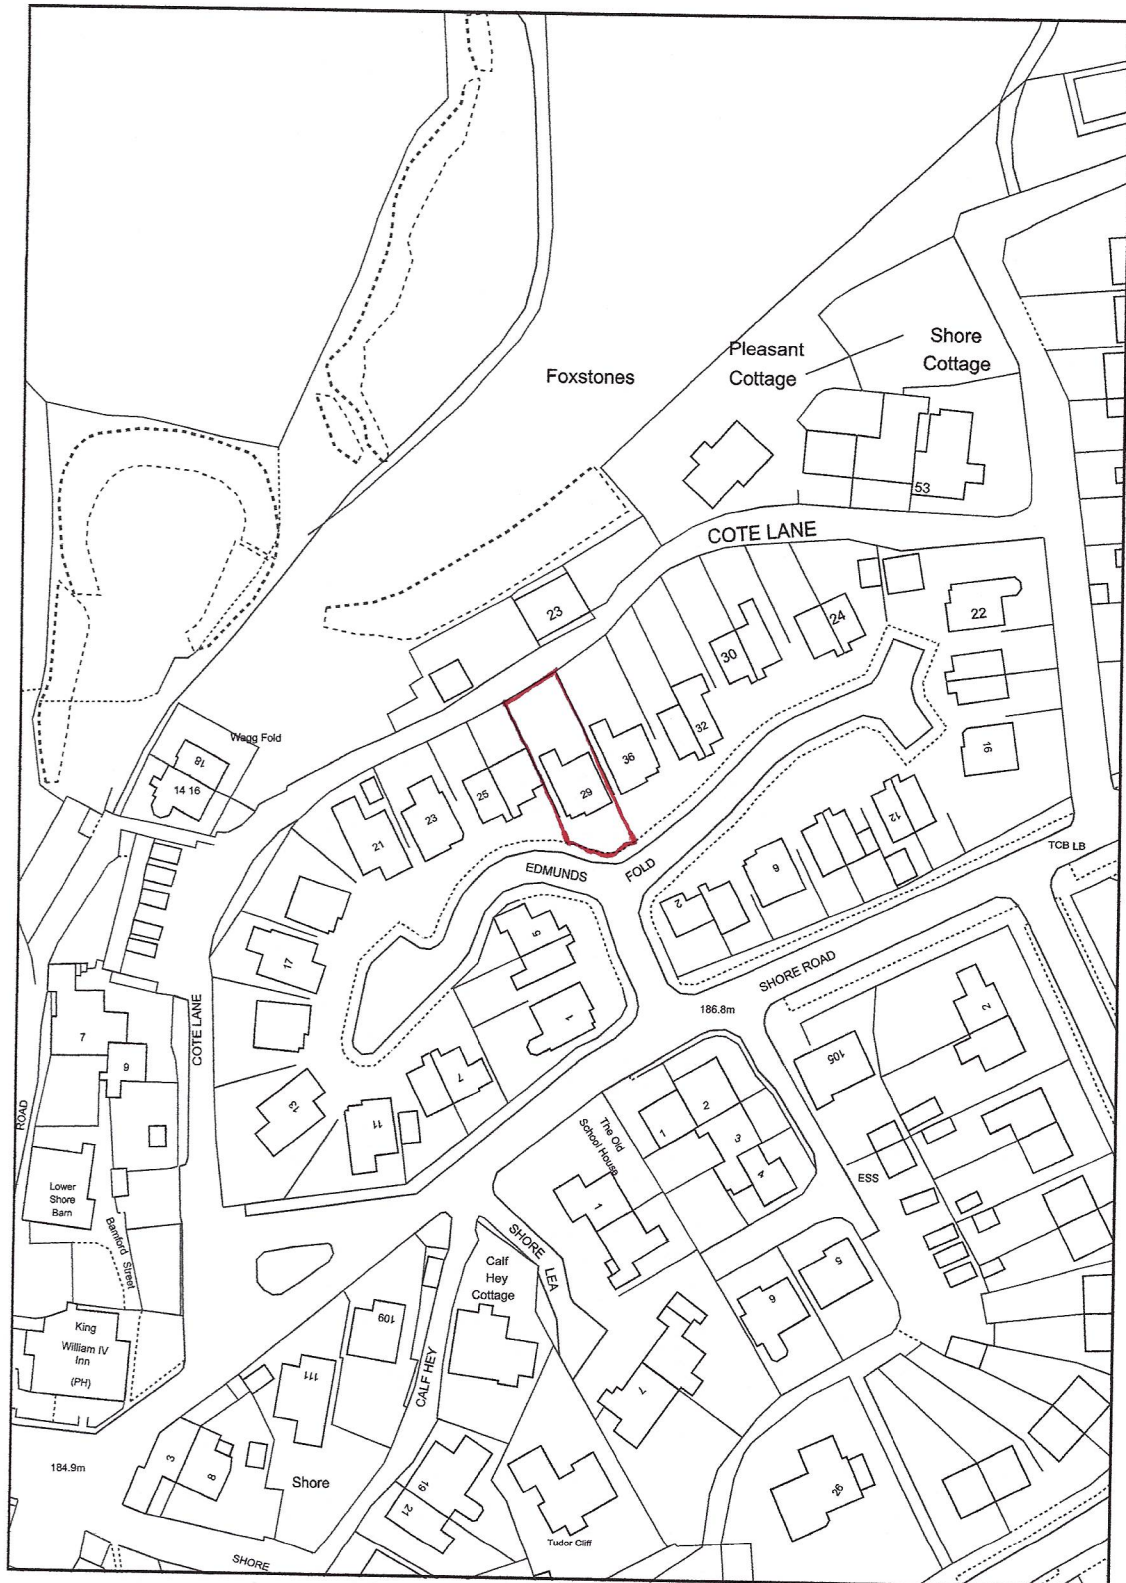

Proposed Extension

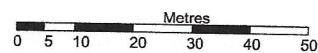

Map Information

Scale: 1: 1250

Date: 21/06/2023

Reference: Edmunds Fold

Order No: 2956785

