



DO NOT SCALE FROM THIS DRAWING
ALL DIMENSIONS MUST BE CHECKED ON SITE BY CONTRACTOR
PRIOR TO CONSTRUCTION

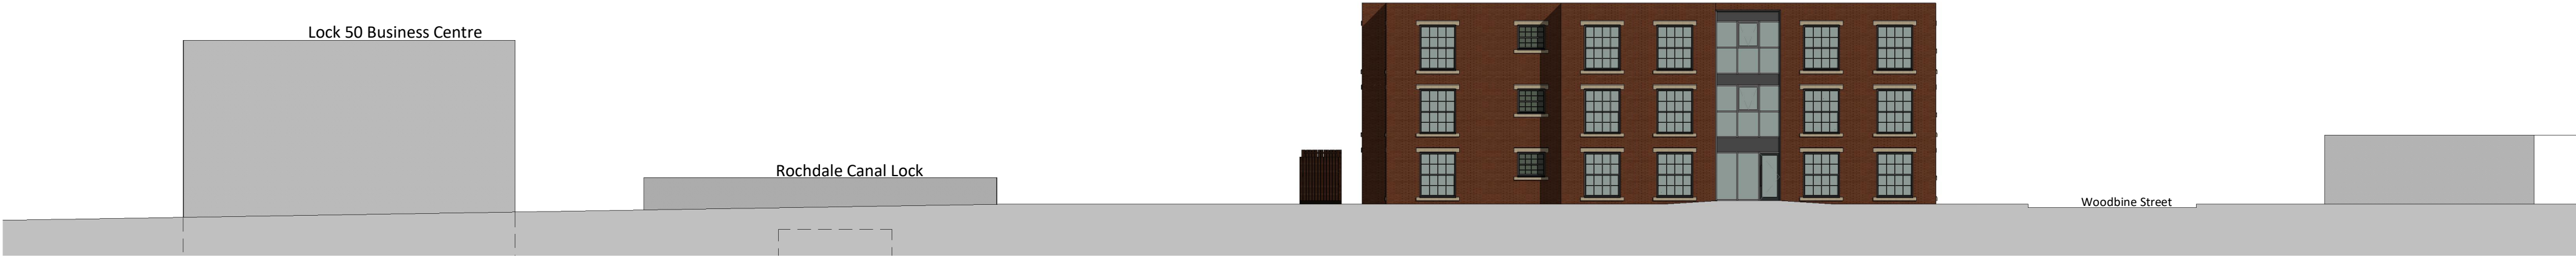


Oldham Road

1 : 200

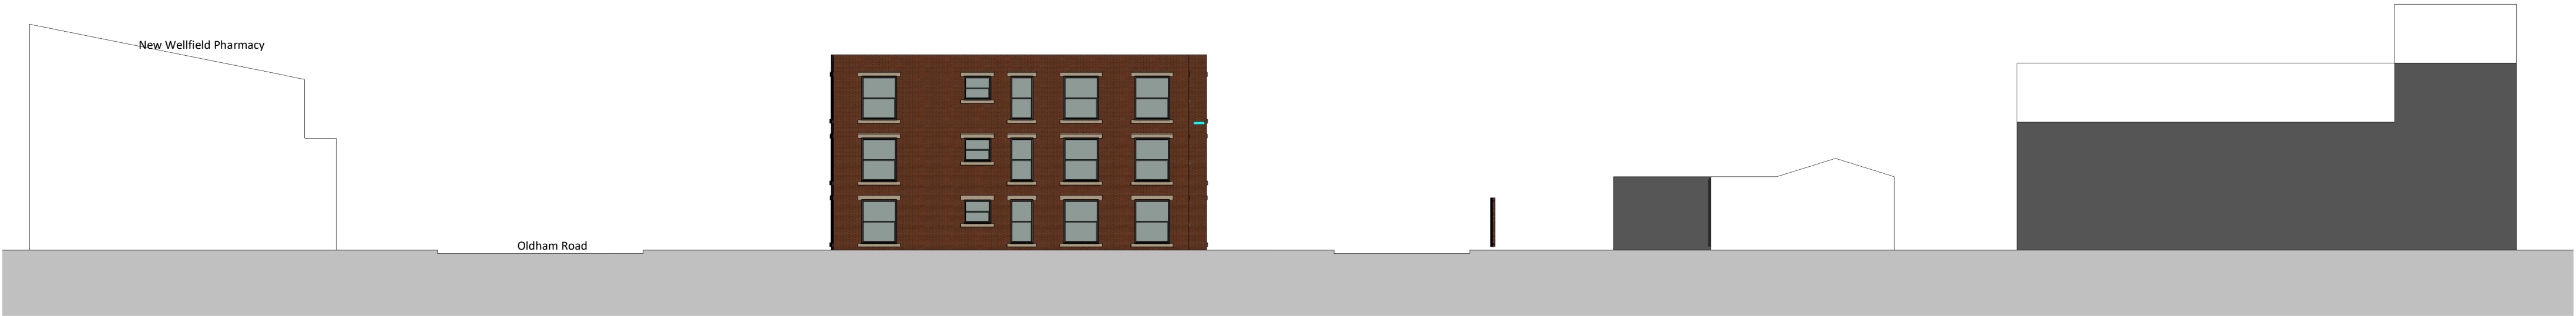

Woodbine Street

1 : 200

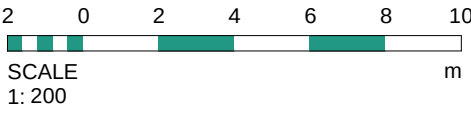

Layout subject to confirmation of red line boundary, all statutory approvals including highways, planning and building regulations, relevant surveys and reports such as topographical, ecology, trees, ground investigation and flood risk.

Rev	Date	Int	Description
-----	------	-----	-------------

btp
ARCHITECTS

RIBA
Chartered Practice

CLIENT:

Arcon Housing Association

PROJECT:

Woodbine Street, Rochdale

DESCRIPTION:

Proposed Street Elevations

PURPOSE OF ISSUE:

Planning

DRAWN BY:	CHECKED BY:	DATE:	SCALE @ A2:
-----------	-------------	-------	-------------

ED	MA	27.07.22	1 : 200
----	----	----------	---------

JOB NO:	STATUS CODE:	DRAWING NO:	REV:
---------	--------------	-------------	------

3576	S2	110	
------	----	-----	--

FILE IDENTIFIER:

WS-BTP-00-E-DR-A-3576_110

Elizabeth House 486 Didsbury Road Heaton Mersey Stockport SK4 3BS
0161 443 1221 info@bernardtaylor.co.uk www.btparchitects.co.uk