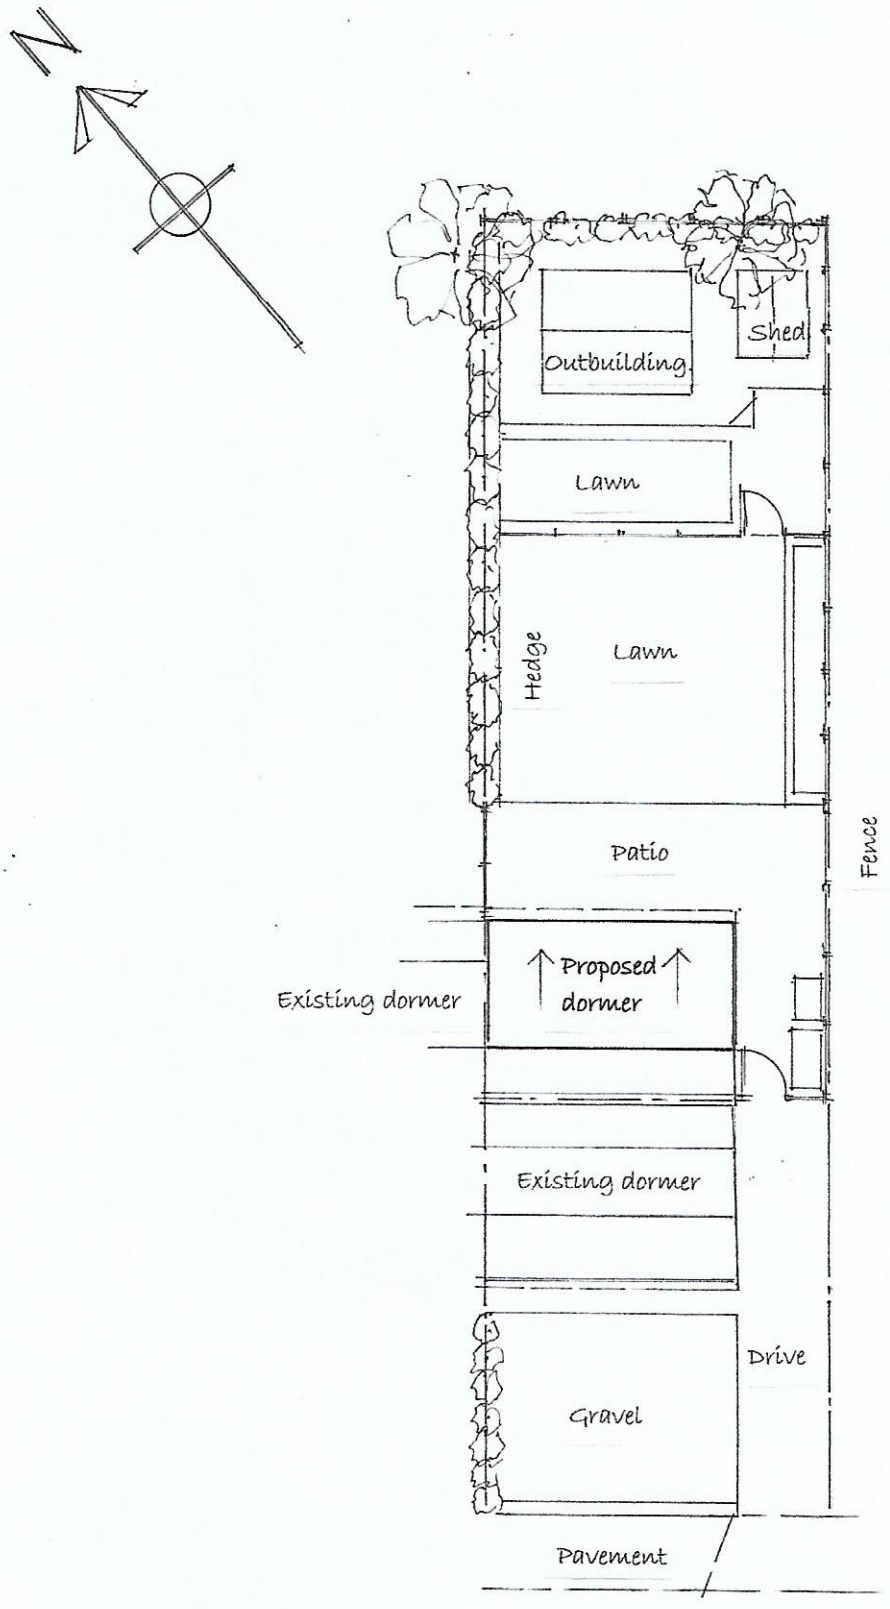

3 GREENBANK DRIVE
LITTLEBOROUGH OL15 0ER
PROPOSED REAR DORMER

SITE PLAN AS PROPOSED

Scale 1:200 October 2020