


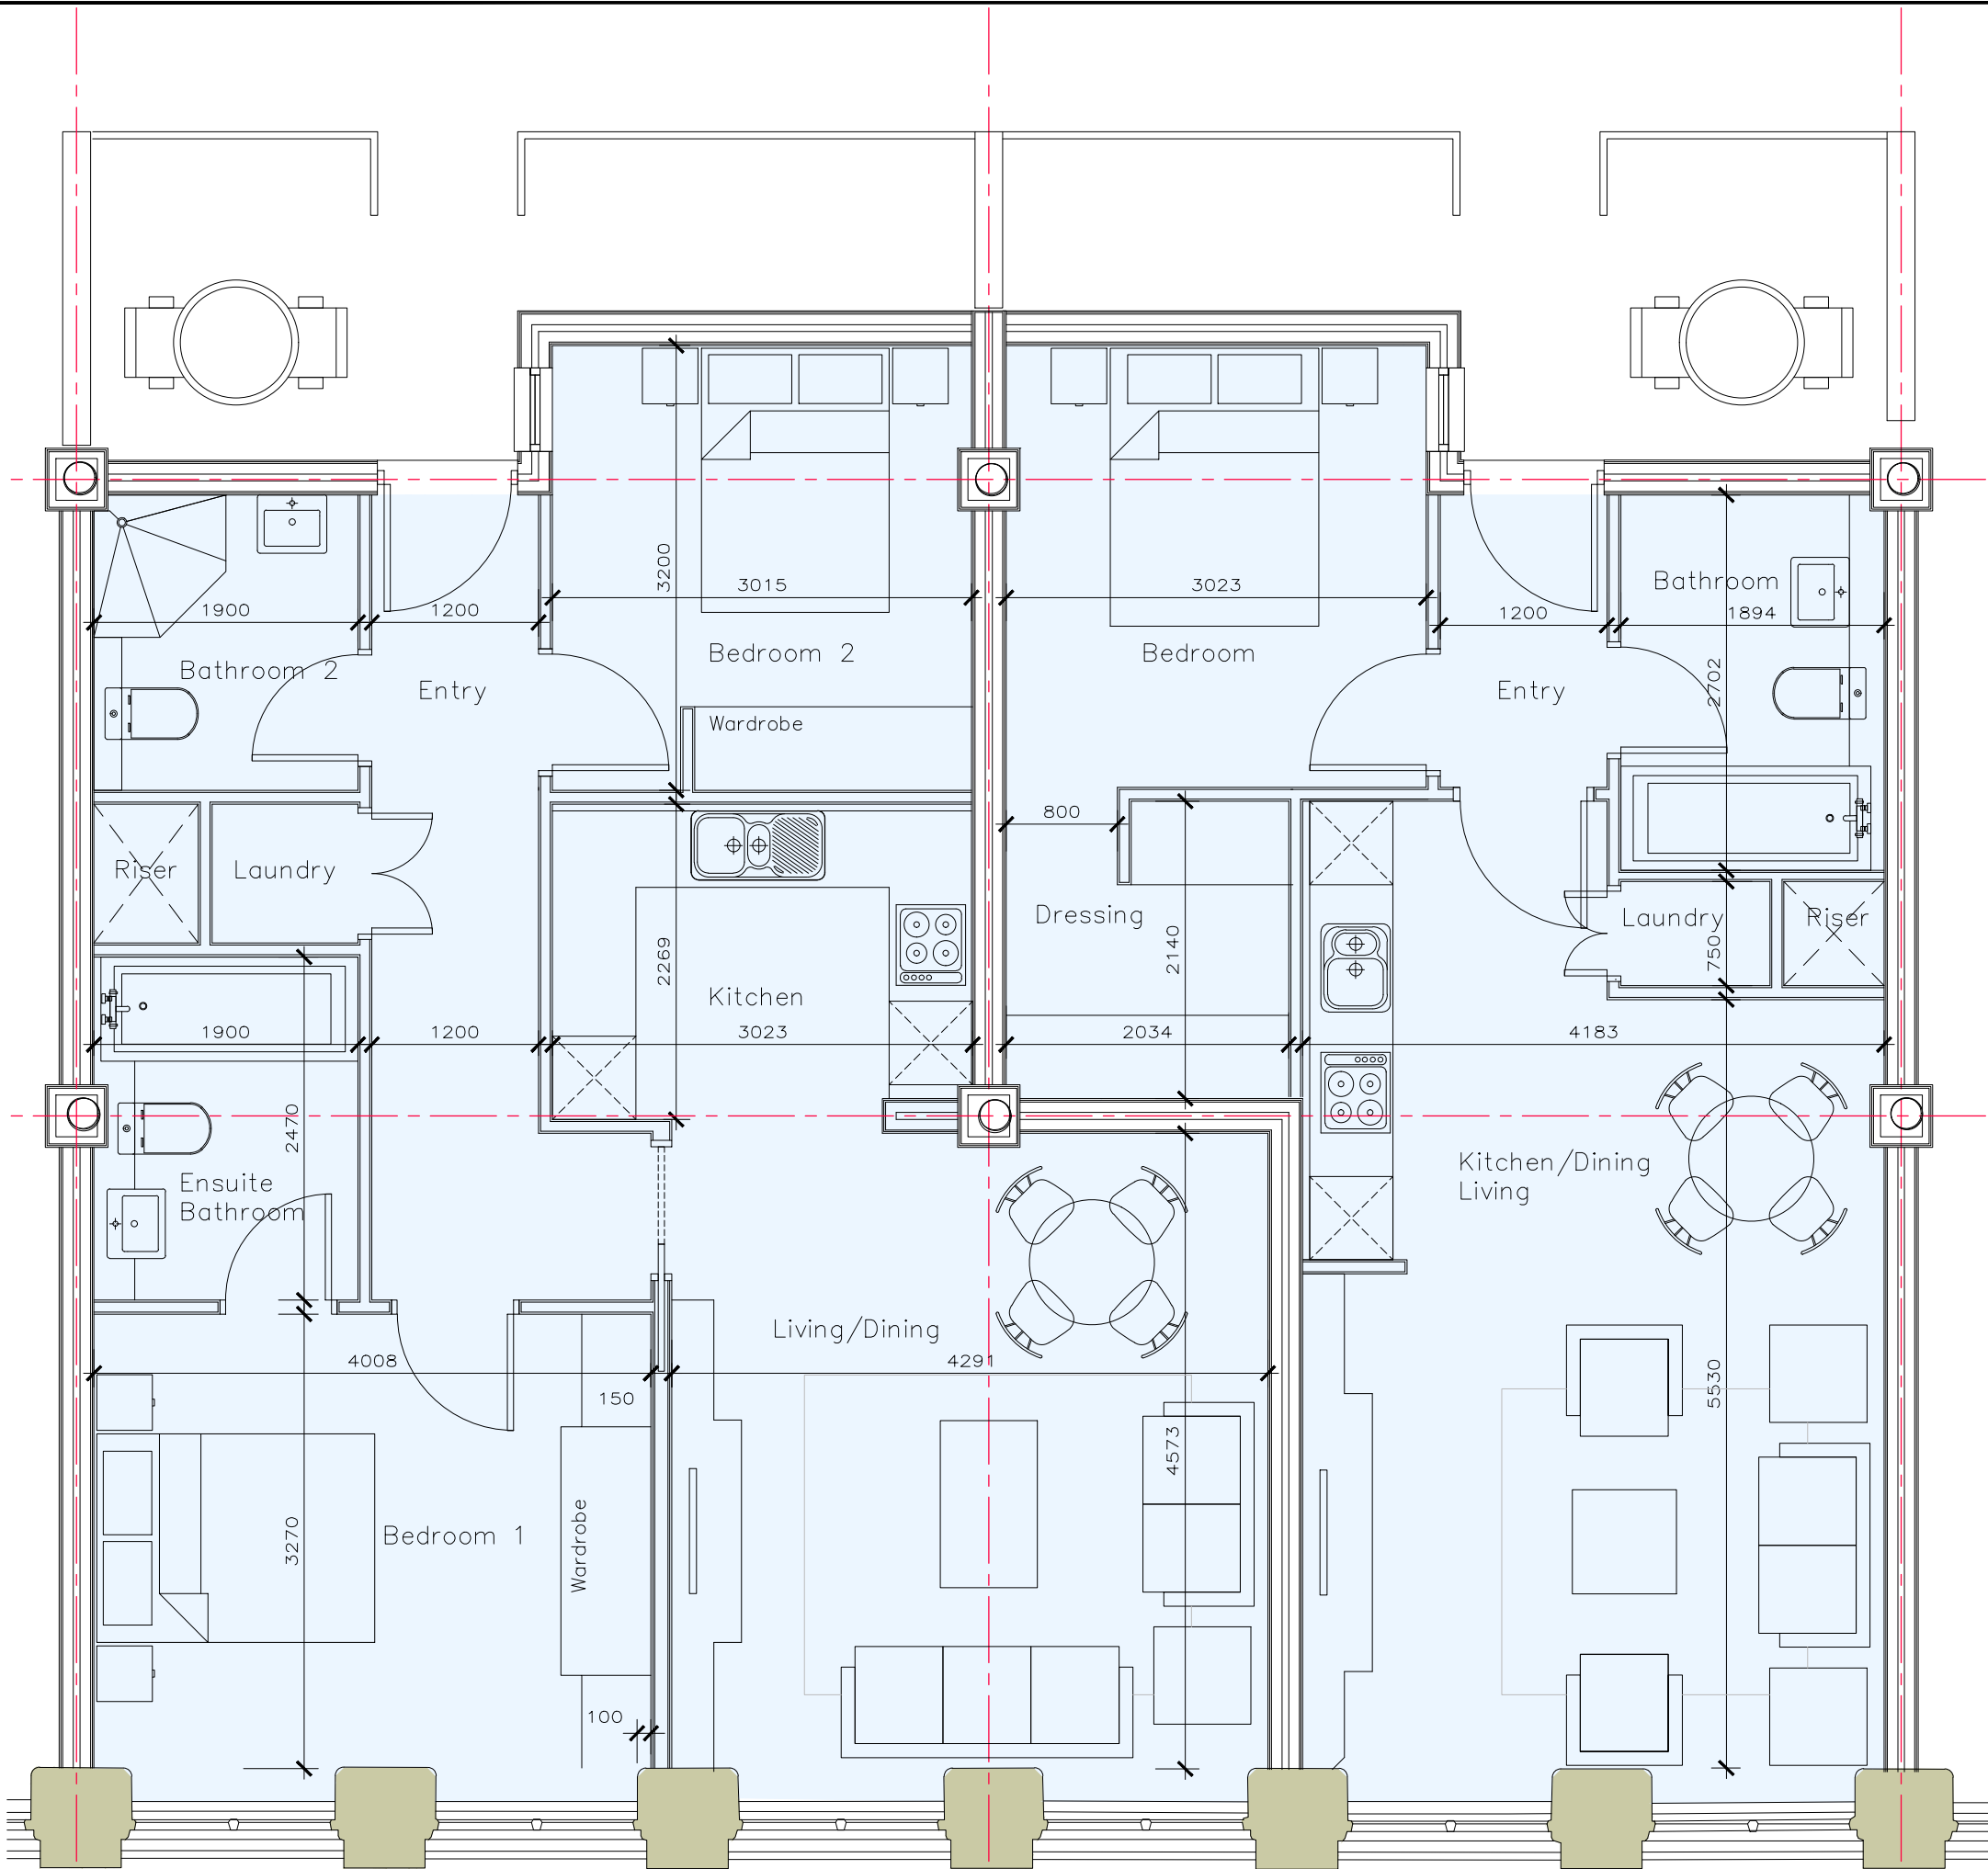

K:\Warwick Mill, Middleton, Manchester\Drawings\June 2023\Warwick Mill\unit types\

- Notes :
- Dimensions are to be checked on site before fabrication and construction
 - Any discrepancies are to be immediately notified to the architects
 - Structural measurements are to be taken from the structural engineers drawings
 - Do not scale
 - Copyright reserved by GMA

REV	DESCRIPTION	DATE
-----	-------------	------

DRAWING ISSUE STATUS

PLANNING

GMA ARCHITECTURE

Architects and Designers

UK House 82 Heath Road Twickenham TW1 4BA
Telephone 020 8891 5959 Fax 020 8607 9933
www.gmaarchitecture.co.uk

Client

KAM LEI FONG LTD

Project

Warwick Mills
Middleton
Manchester

Drawing

1 + 2 Bedroom Apartments
Upper Ground, First, Second
and Third Floors

Scale	Date	Drawn	Checked
1:50@A3	June 23	MD	IL
Type	Client		
01	277/01	WM-AP-502	-