

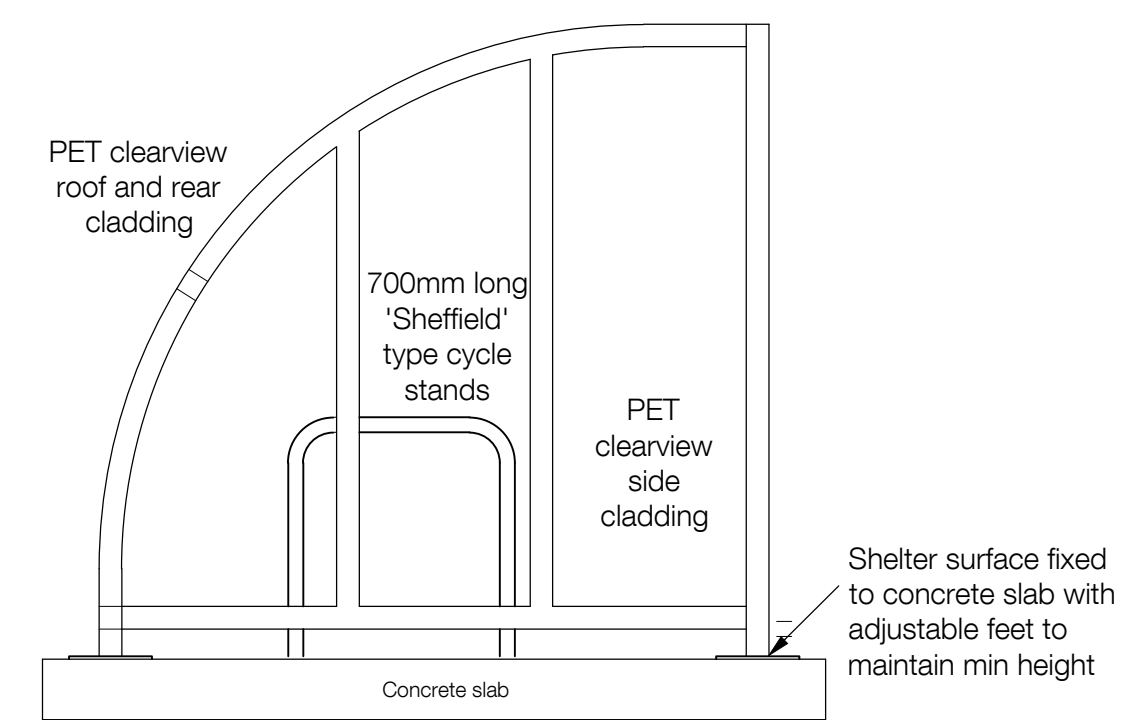
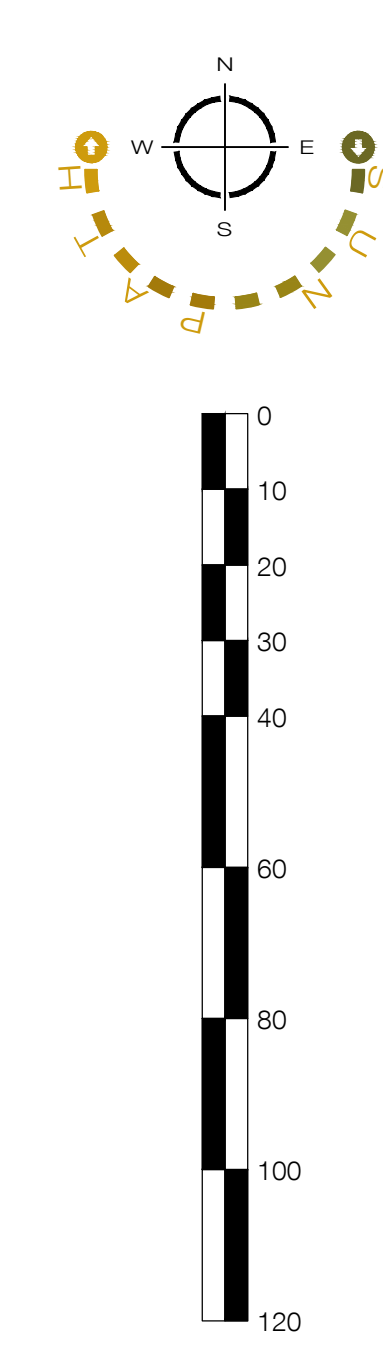


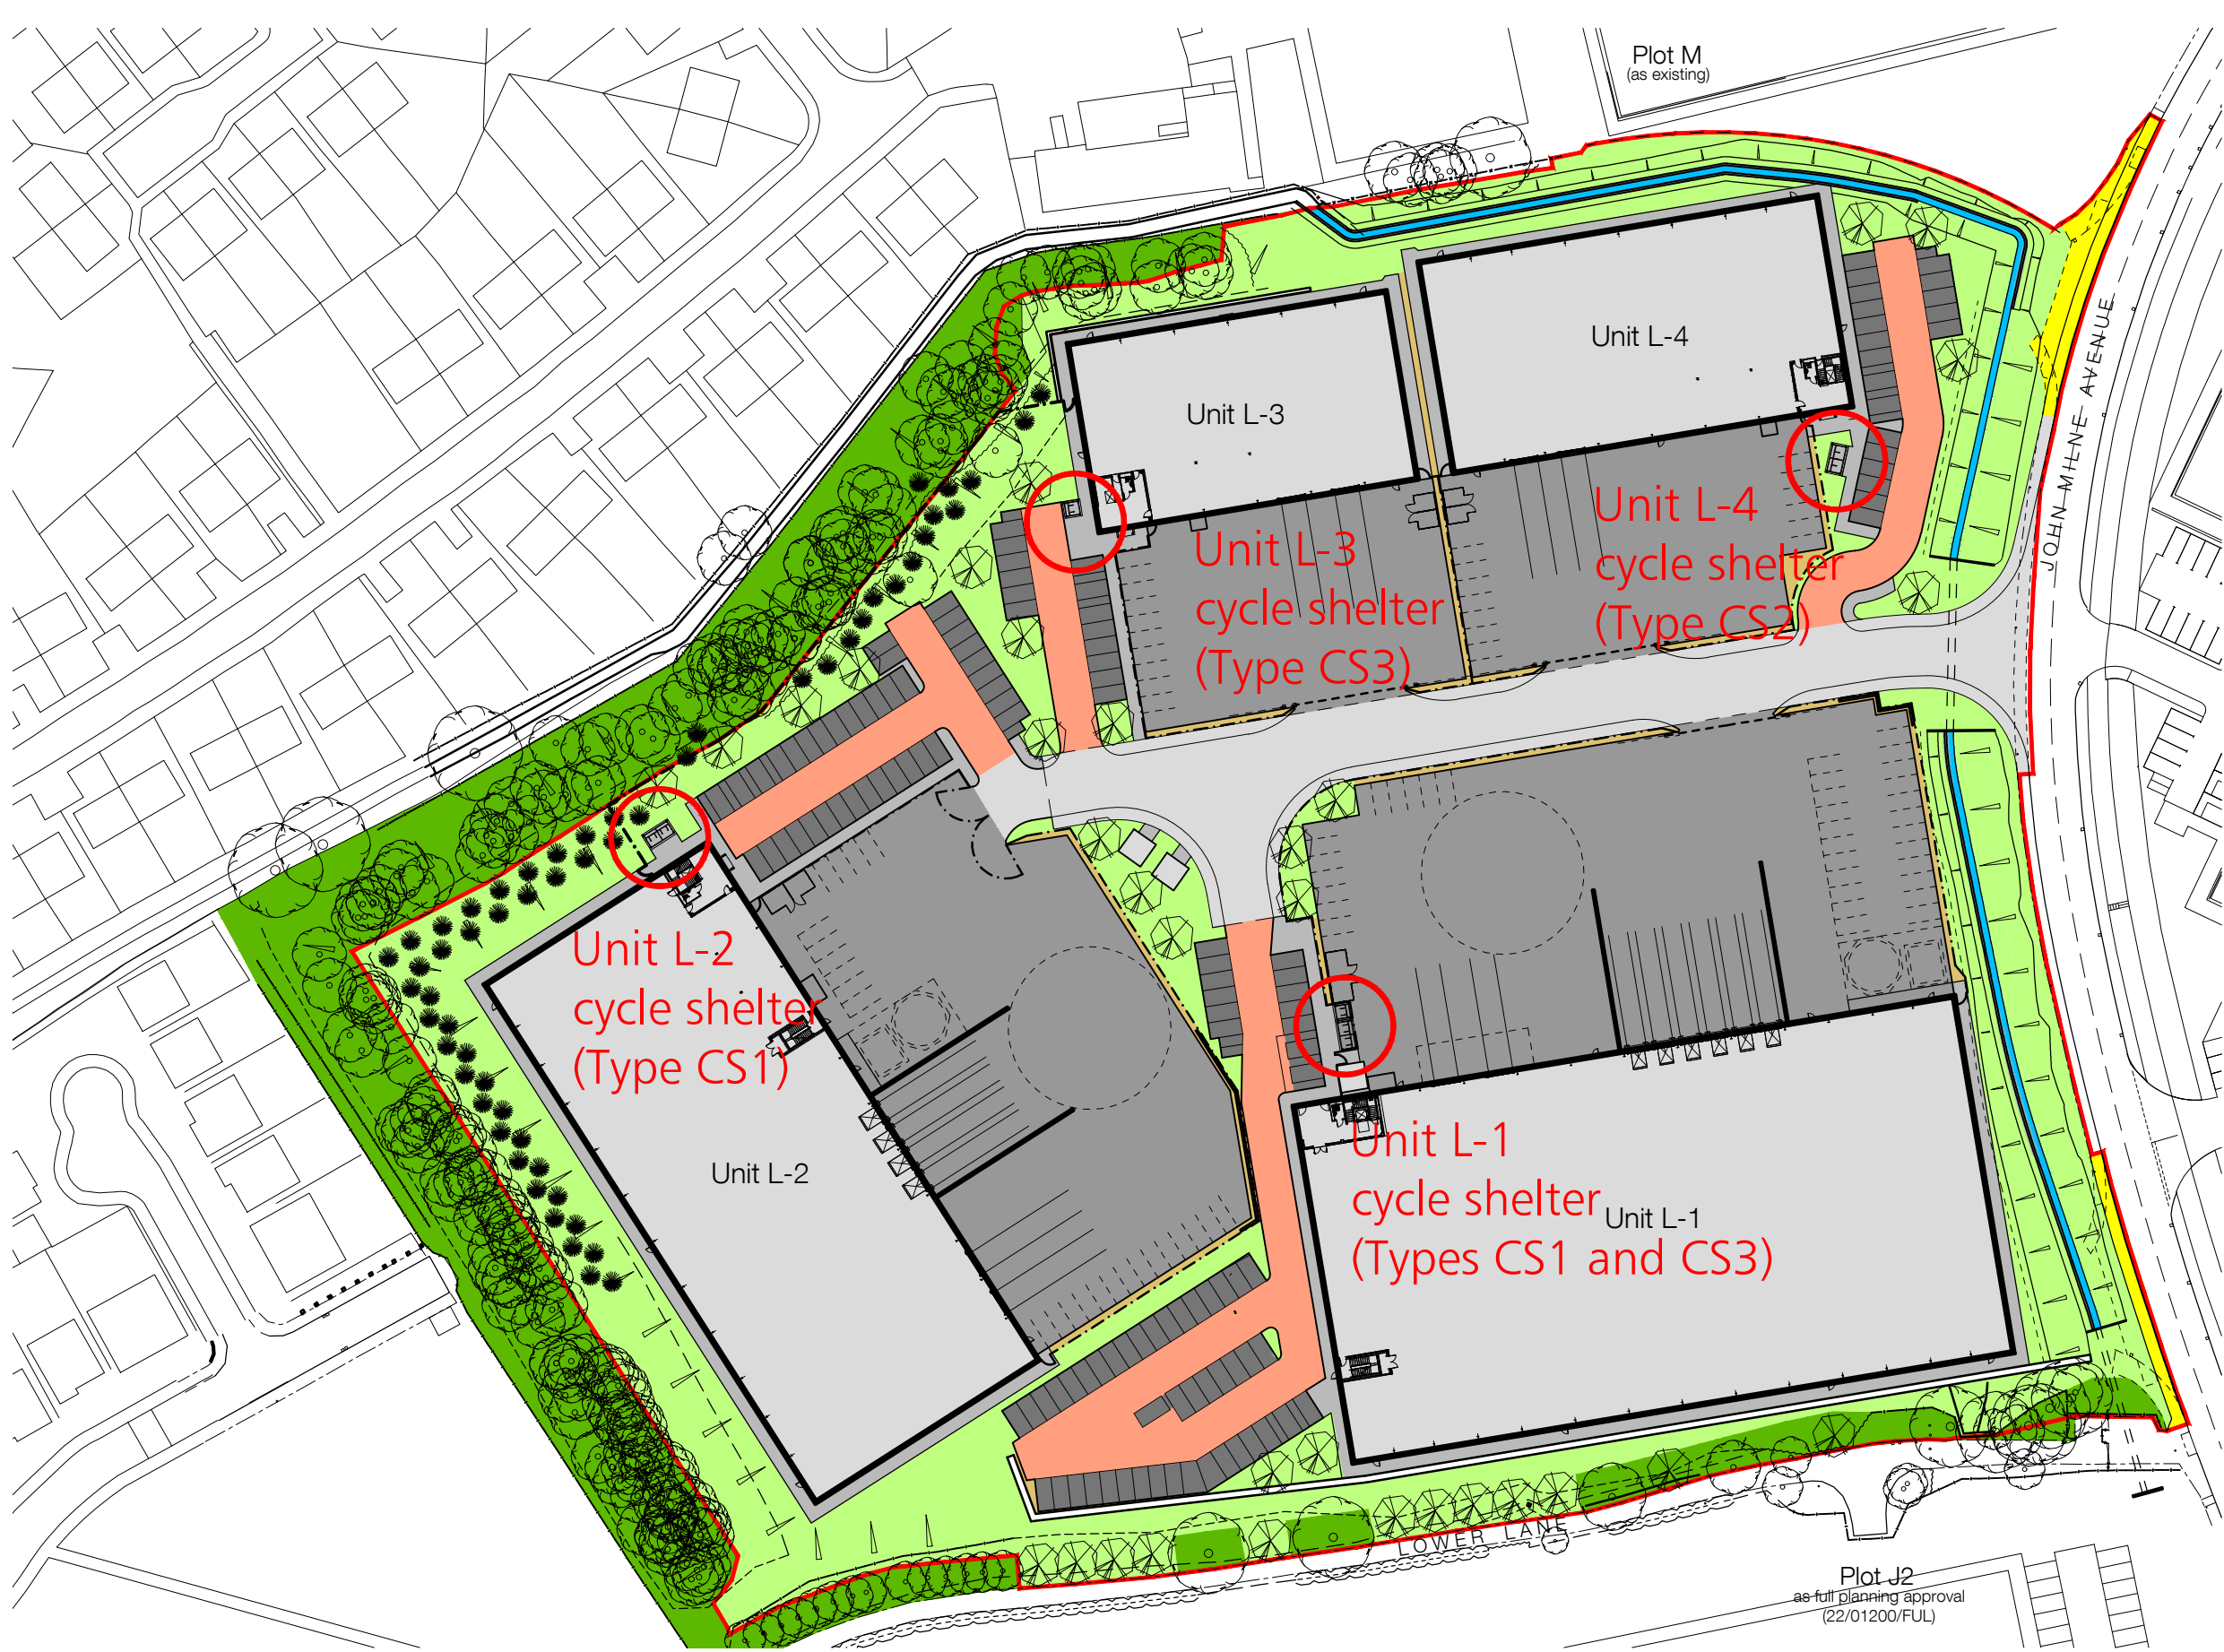


SHELTER NOTES :


SHELTERS TO BE ILLUMINATED TO RECOMMENDED LEVELS AS BS5489 PART 1 - LIGHTING OF ROADS AND AMENITY AREAS AS BREEAM ASSESSMENT CRITERIA (TRA-3)

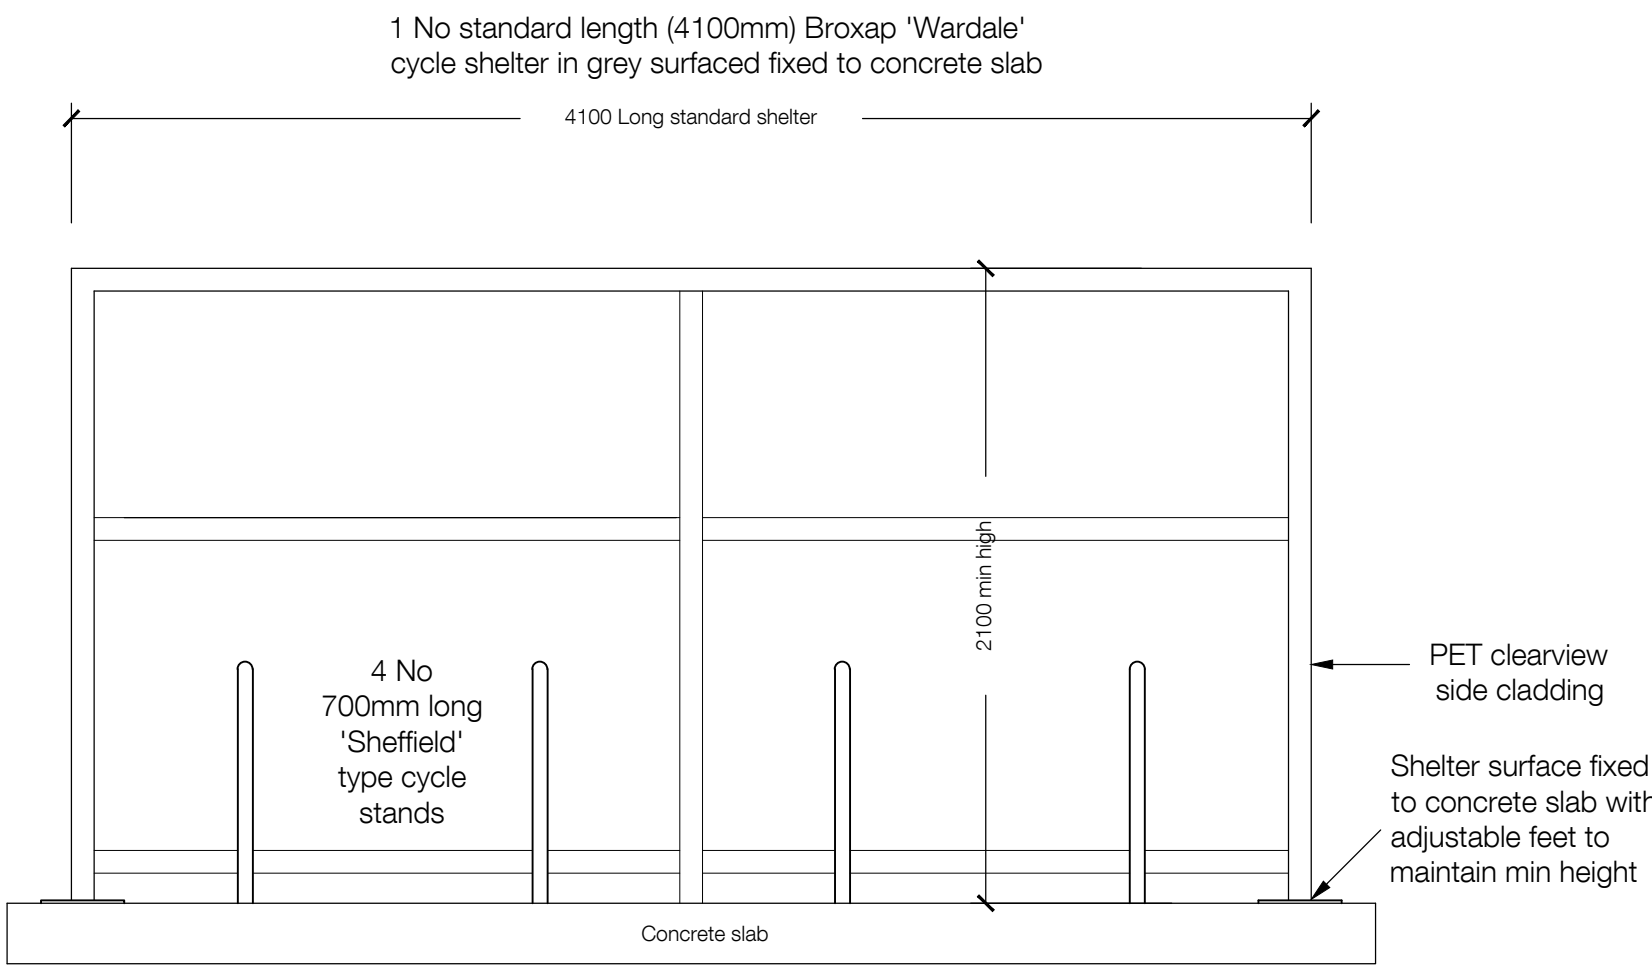


CYCLE SHELTER TYPE CS 1 - ELEVATION - 8 SPACES - 1:25

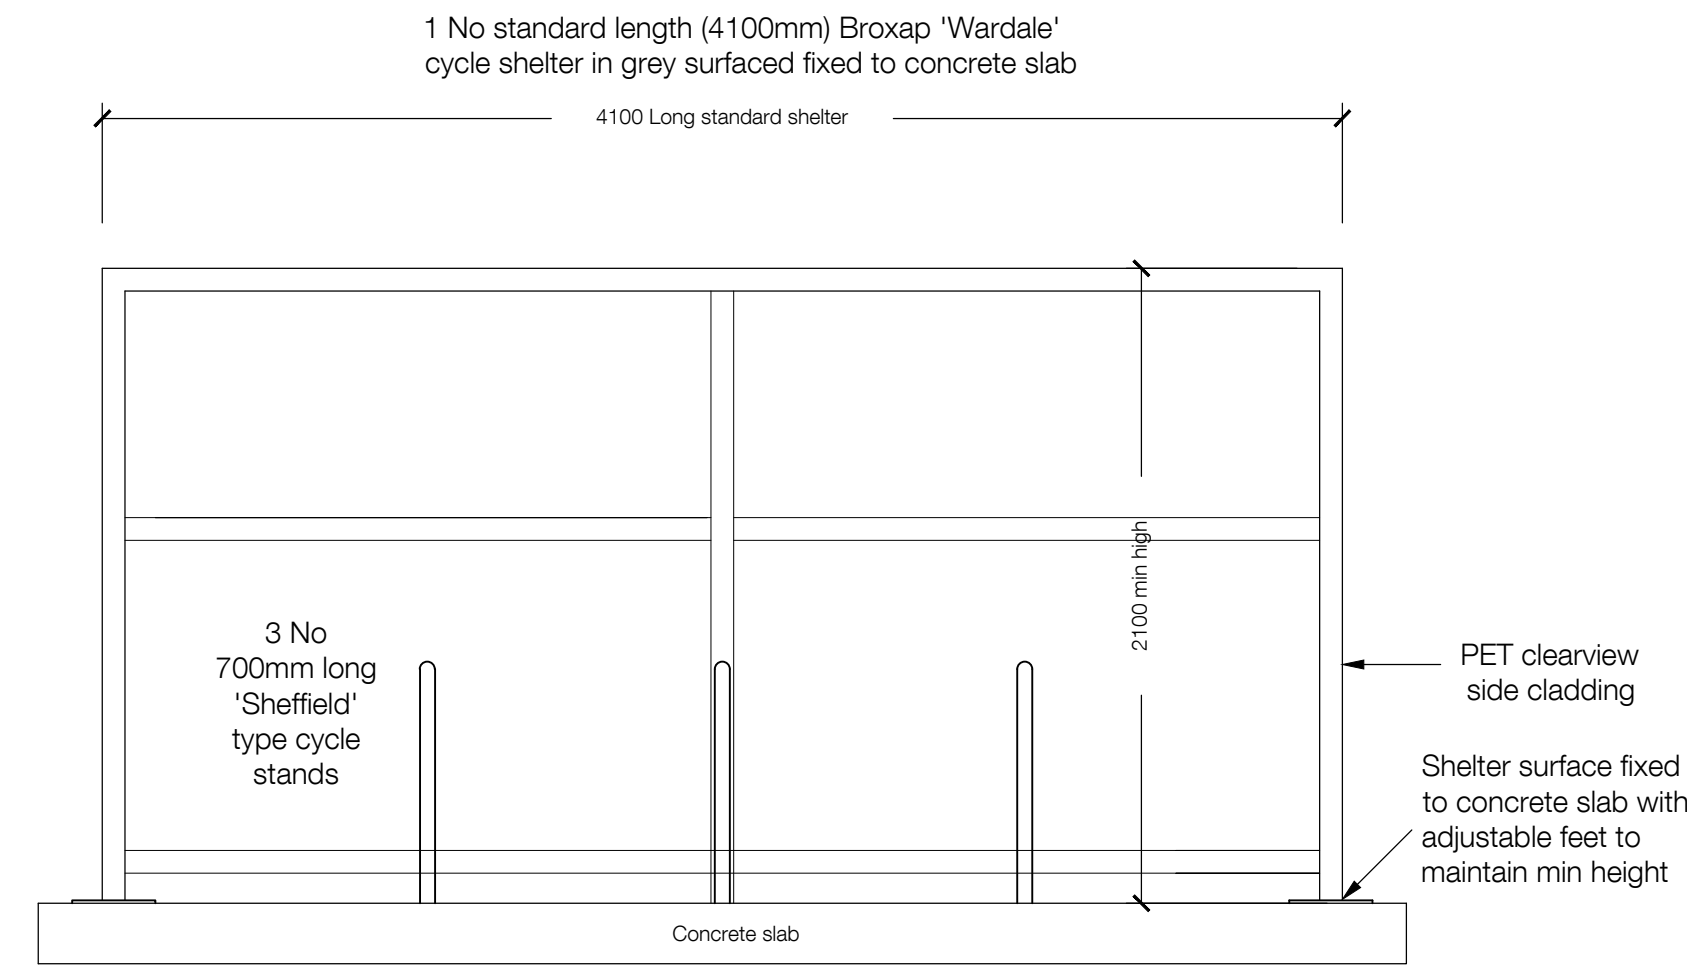


CYCLE SHELTER TYPE CS 2 - ELEVATION - 6 SPACES - 1:25

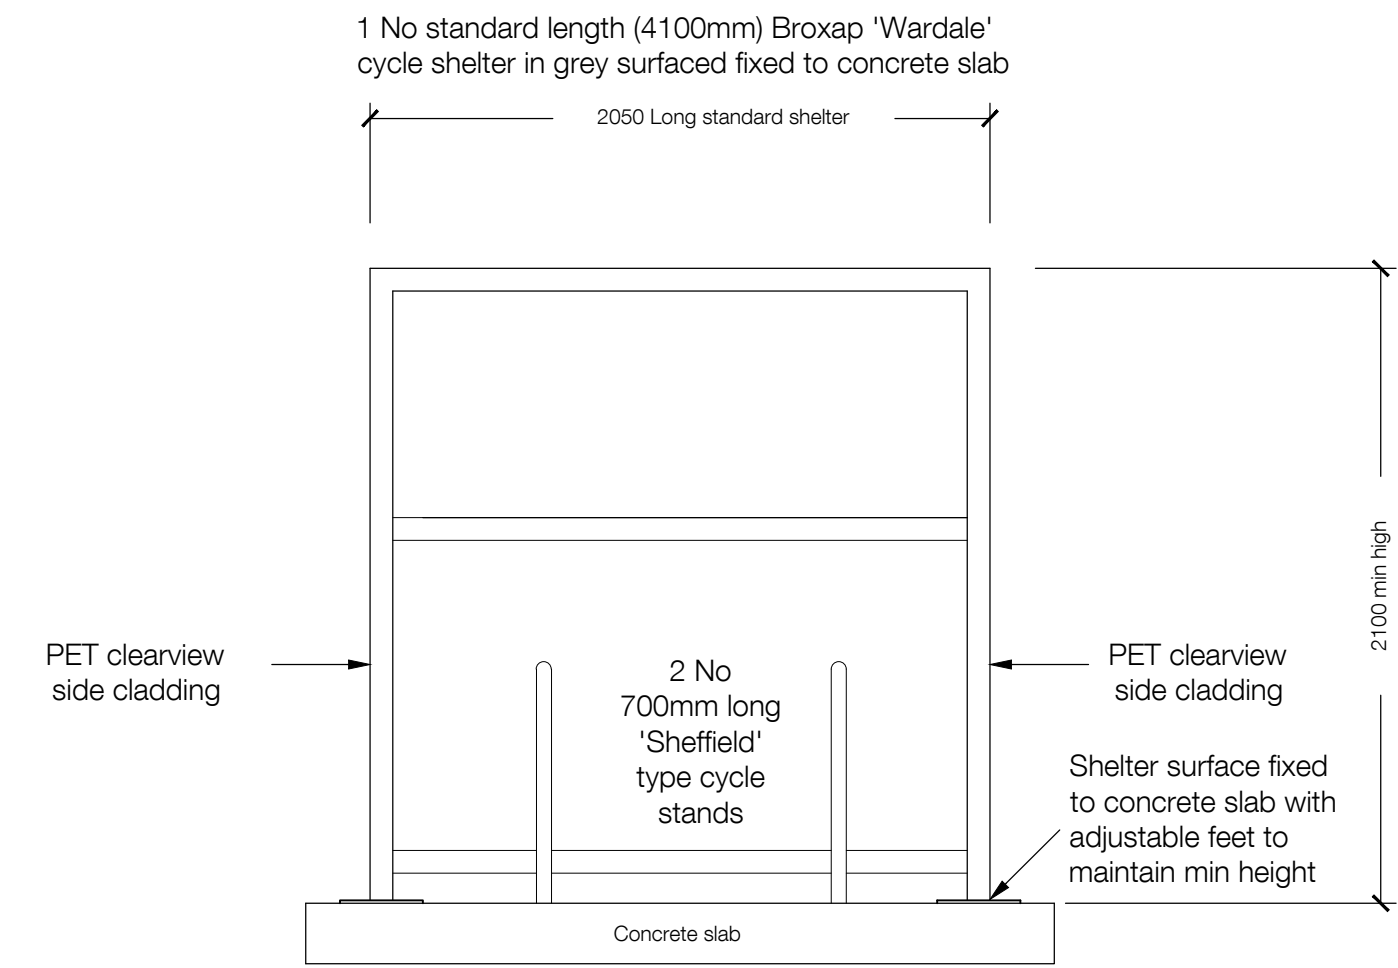


CYCLE SHELTER TYPE CS 3 - ELEVATION - 4 SPACES - 1:25

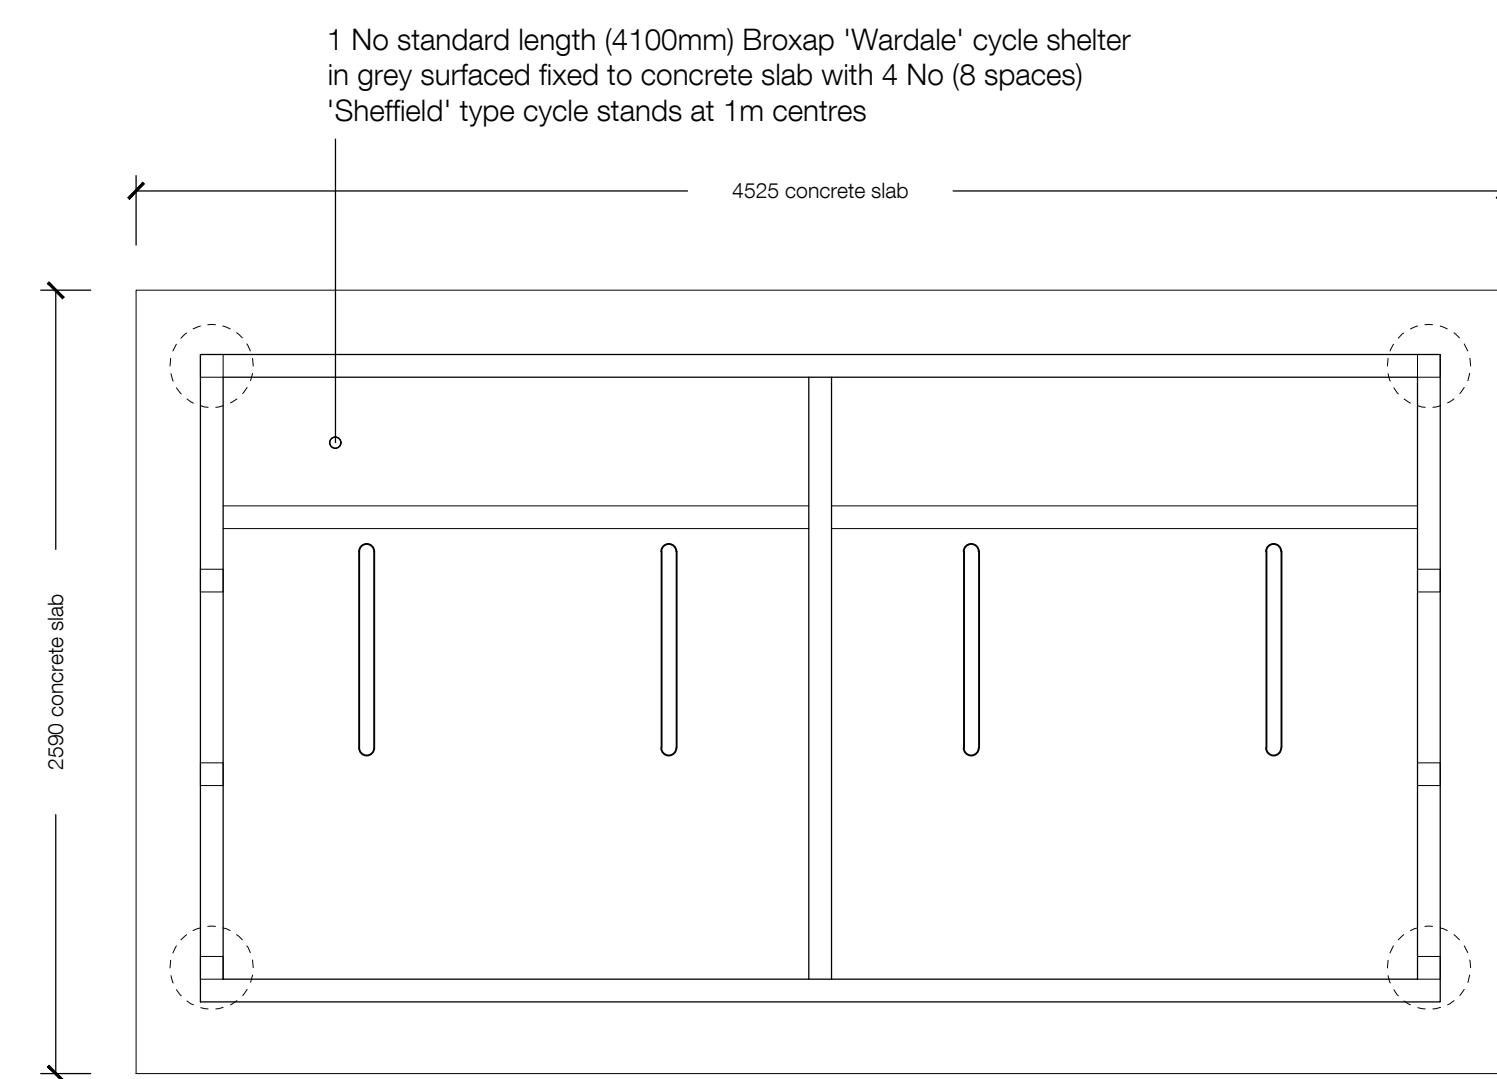

CYCLE SHELTER TYPE CS 1 - PLAN - 8 SPACES - 1:25

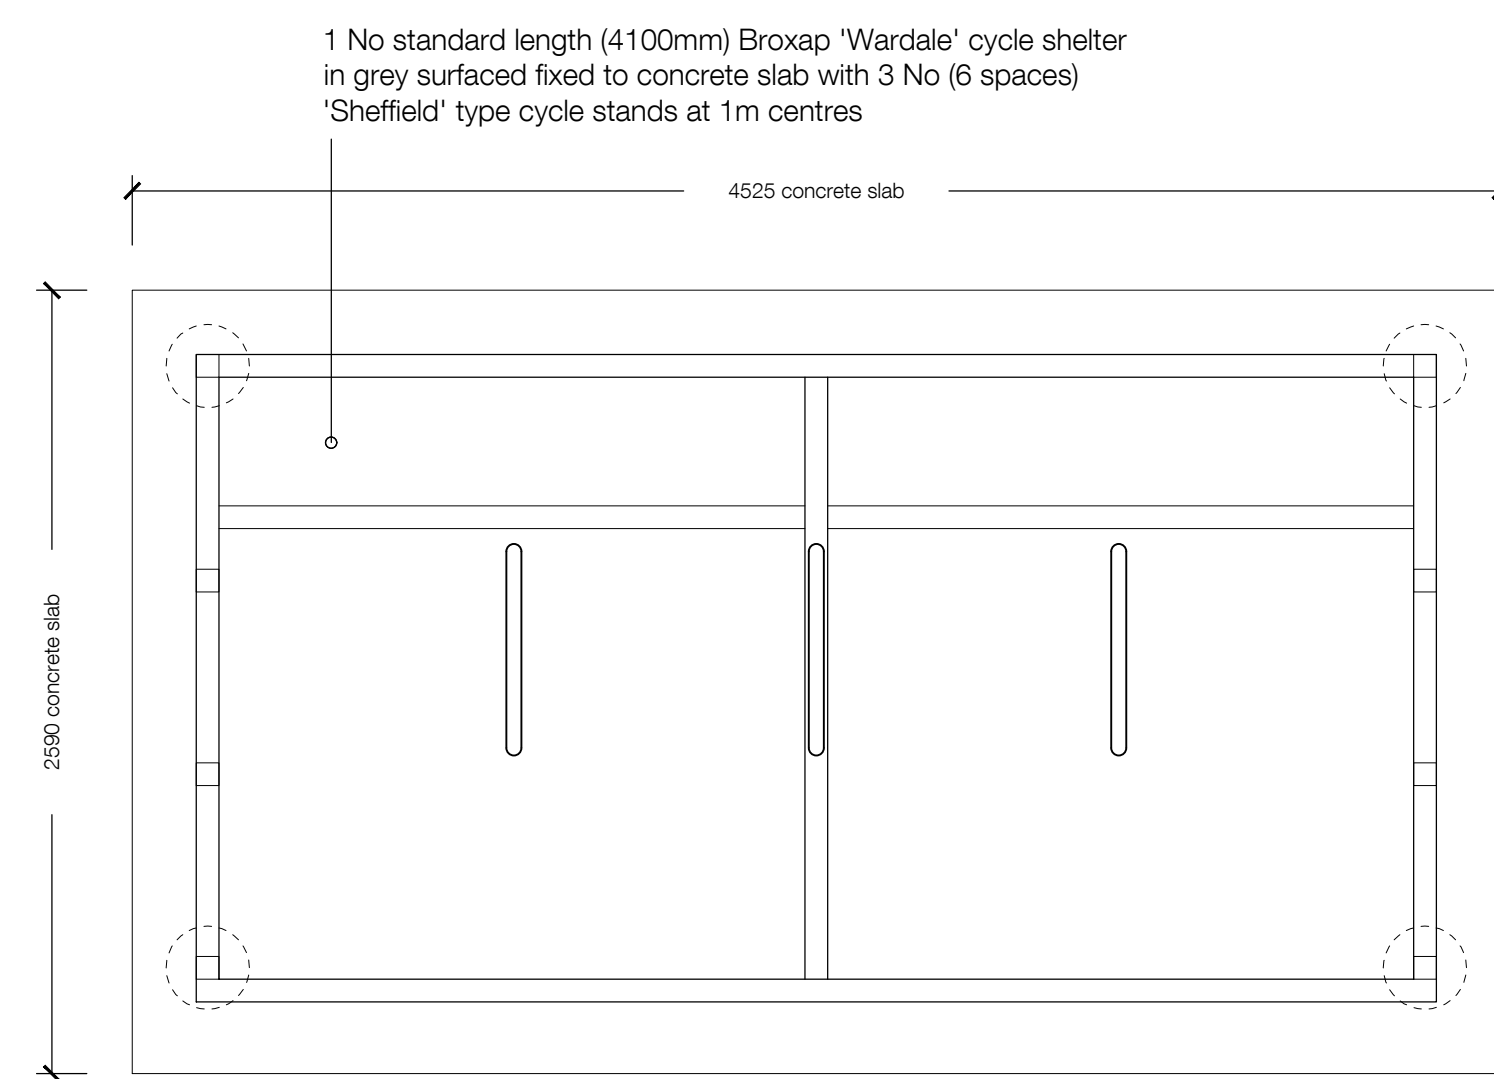

CYCLE SHELTER TYPE CS 2 - PLAN - 6 SPACES - 1:25

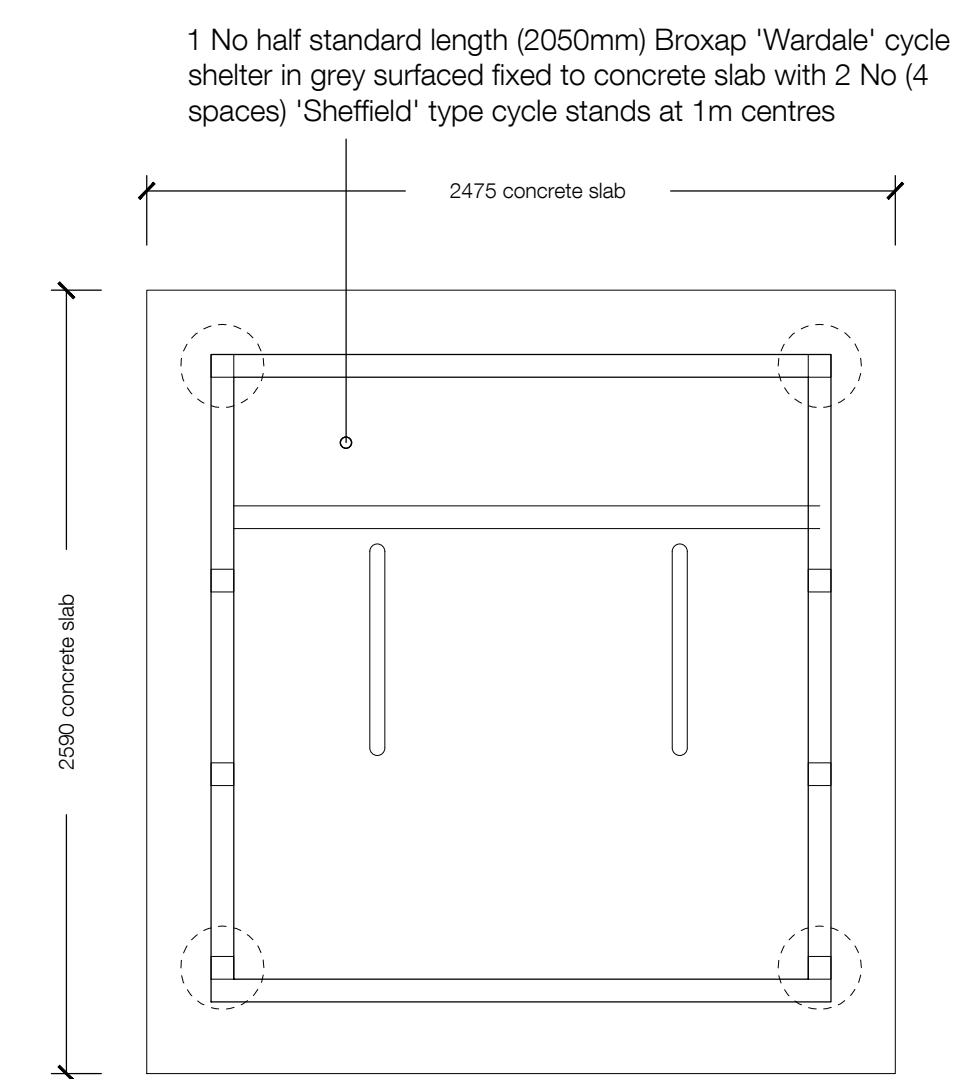

CYCLE SHELTER TYPE CS 3 - PLAN - 4 SPACES - 1:25



INFORMATION CONTAINED IN THIS DRAWING IS THE SOLE COPYRIGHT OF DLA ARCHITECTURE LTD AND IS NOT TO BE REPRODUCED WITHOUT PERMISSION

DO NOT SCALE, REFER TO FIGURED DIMENSIONS ONLY

REVISIONS			
P01	20/03/23	PSL	BLG
P02	21/04/23	PSL	BLG
P03	24/08/23	PSL	BLG
P04	01/09/23	PSL	BLG

COLOUR CONTEXT TO SITE PLAN ADDED



dlA
ARCHITECTURE

6 East Parade | Leeds | LS1 2AD
0113 887 3100
www.dla-architecture.co.uk

PROJECT
**KINGSWAY BUSINESS PARK
ROCHDALE**

TITLE
**CYCLE SHELTERS
PLOT L**

SCALE
VARIES @A1

DATE
02/03/23

DLA REF
2022-147

DRAWN
PSL

REVIEWED
BLG

PROJECT ORIGIN'R ZONE LEVEL TYPE ROLE NUMBER
KPL DLA LS XX DR A 90008

STATUS
PLANNING

REVISION
P04