




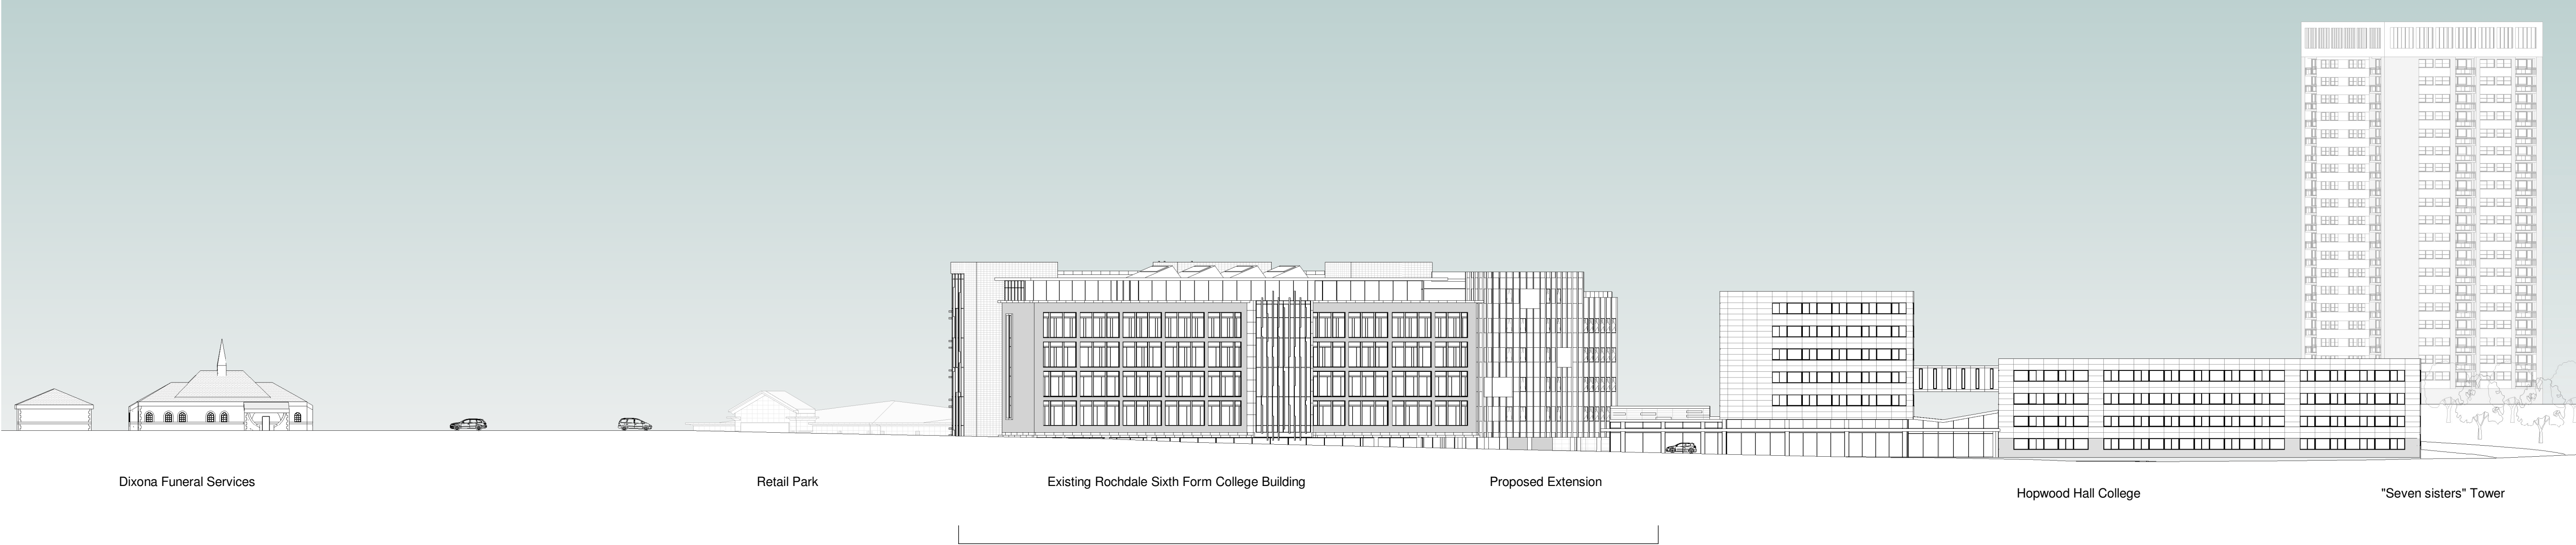


Site Section - St Marys Gate
1 : 500

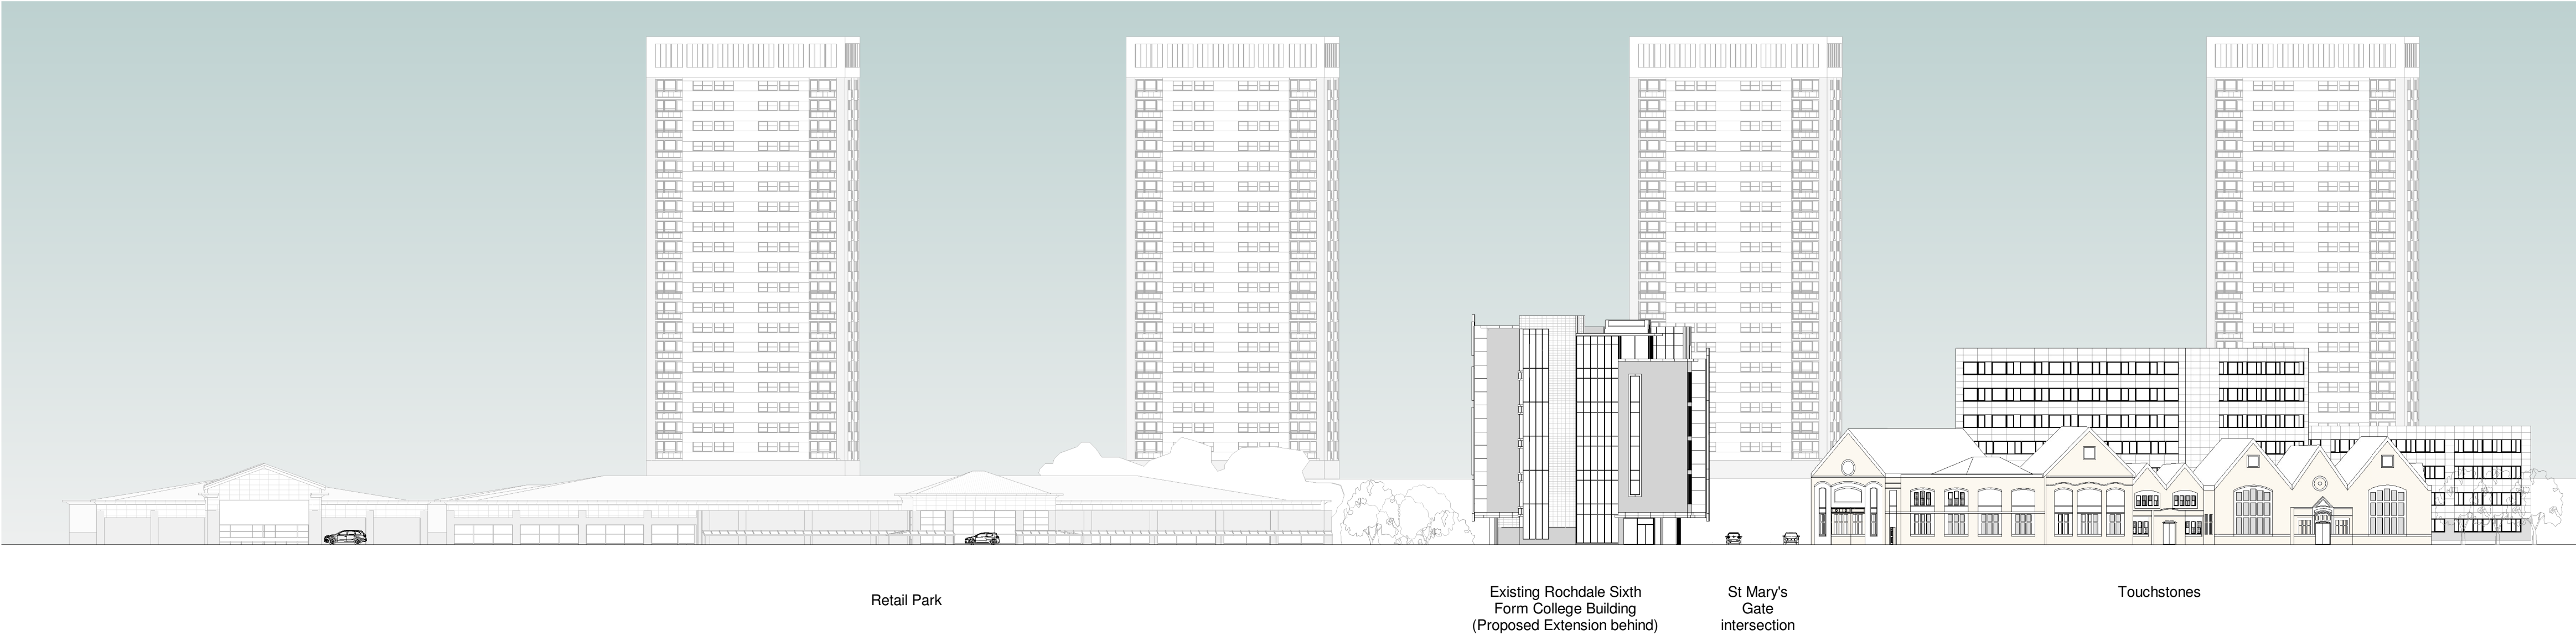

Site Section - Dane Street
1 : 500

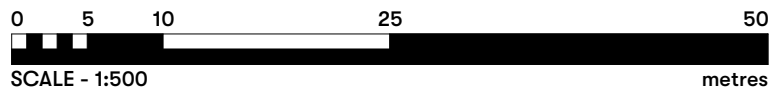

Street Elevations Key
1 : 2000

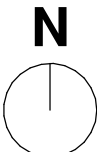

NOTE:
1. ANY DISCREPANCIES TO BE REPORTED IMMEDIATELY TO THE ARCHITECT.
2. ALL DIMENSIONS TO BE SITE CHECKED & VERIFIED BY THE CONTRACTOR PRIOR TO THE MANUFACTURE OR ORDER OF ANY MATERIALS OR GOODS.

P2	Planning Permission Submission	02.11.22
P1	Issued for comment	28.10.22
Rev	Description	Date
PLANNING		
Rochdale Sixth Form College College Road, Rochdale, OL12 6HY		
Proposed Street Elevations		
DRAWING NUMBER		
3940-A-2810P		
DATE	REVISION	STATUS
10/21/22		
SCALE	P2	PURPOSE OF ISSUE
As indicated		
ABW architects Ltd. architecture.building.workshop		A1 ©

02/11/2022 16:06:53