




The use of this data by the recipient acts as an agreement of the following statements. Do not use this data if you do not agree with any of the following statements:-

Ryder Architecture has co-ordinated relevant information received from third parties, but are not responsible for the content of the information received from others.

The controlled version of this drawing should be viewed in DWF or PDF format not DWG or other formats. All prints of this drawing must be made in full colour.

Where this drawing has been based upon Ordnance Survey data, it has been reproduced under the terms of Ryder Licence No. 100000144. Reproduction of this drawing in whole or in part is prohibited without the prior permission of Ordnance Survey.

Do not scale the drawing. Use figured dimensions in all cases. Check all dimensions on site. Report any discrepancies in writing to Ryder before proceeding.

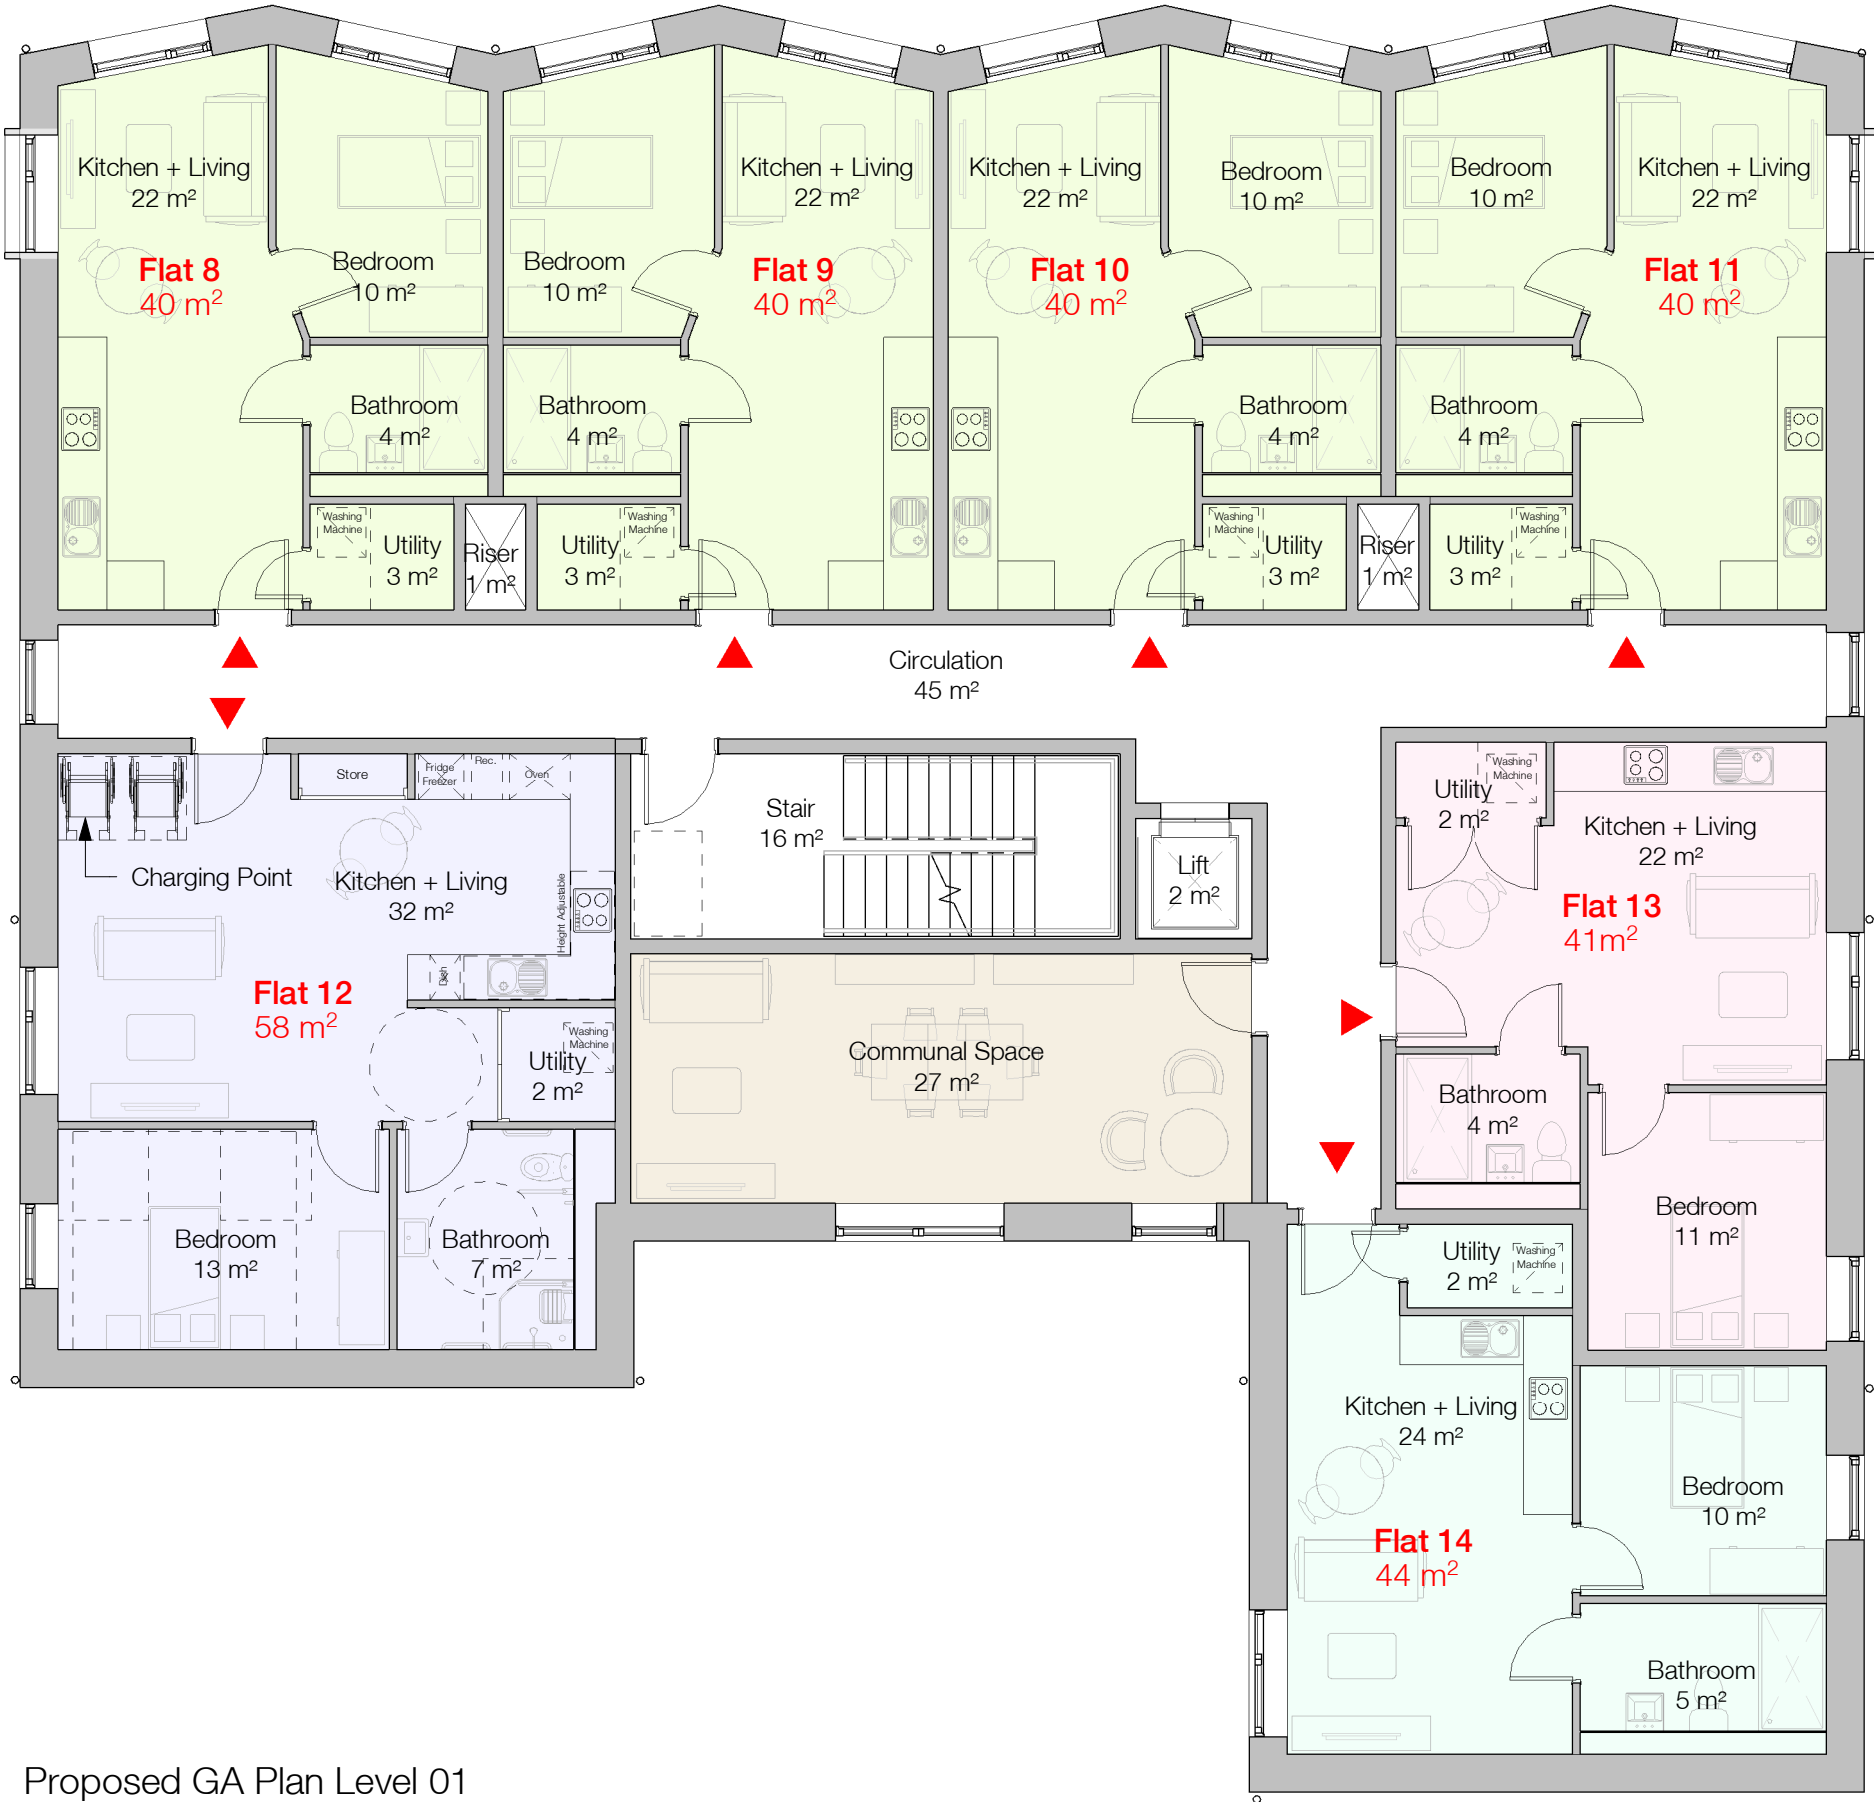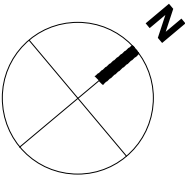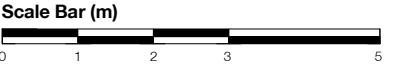

P9	Scheme revised for planning	LWA	AWI	17/07/24
P8	Scheme revised for planning	AWI	AAL	12/06/24
P7	Issued to LPA for review and comment	AWI	SWA	24/04/24
P6	Site boundary line updated	DPA	FTA	06/12/23
P5	Amended Site Boundary	DPA	FTA	26/10/23
P4	Planning	ALO	FTA	14/09/23
P3	Internal draft	LVI	ALO	15/08/23
P2	Revised Layout	ALO	HPU	18/07/23
P1	Revised Layout	ALO	HPU	05/06/23

Rev	Description	Drawn	Checked	Date
-----	-------------	-------	---------	------

Suitability

Information

Project

PossAbilities

Wuerdle Street

Halifax Road, Rochdale, OL12 9QD

Drawing

Proposed GA Plan Level 01

Drawing Number

Project ID

POSWD - RYD-00 - 01 - DR - A - 3001

Project Number

10745:01

Scale at A3

1 : 100

Status

S3

Revision

P9

info@ryderarchitecture.com
www.ryderarchitecture.com

Ryder

1 Proposed GA Plan Level 01

1 : 100