


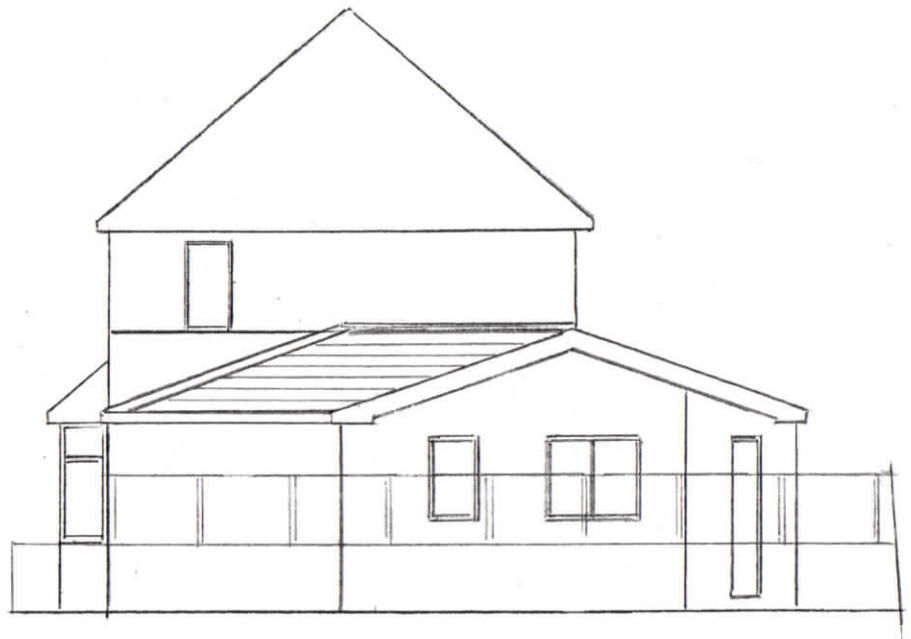





REV 2

Thompson Designs

Tel 0161 705 1458 Mob 07884 318634


Sheet 3

Proposed Elevations


23 Ashbrook Crescent

Rochdale OL12 9AJ

Scale 1 : 100 @ A3 Date November 2020

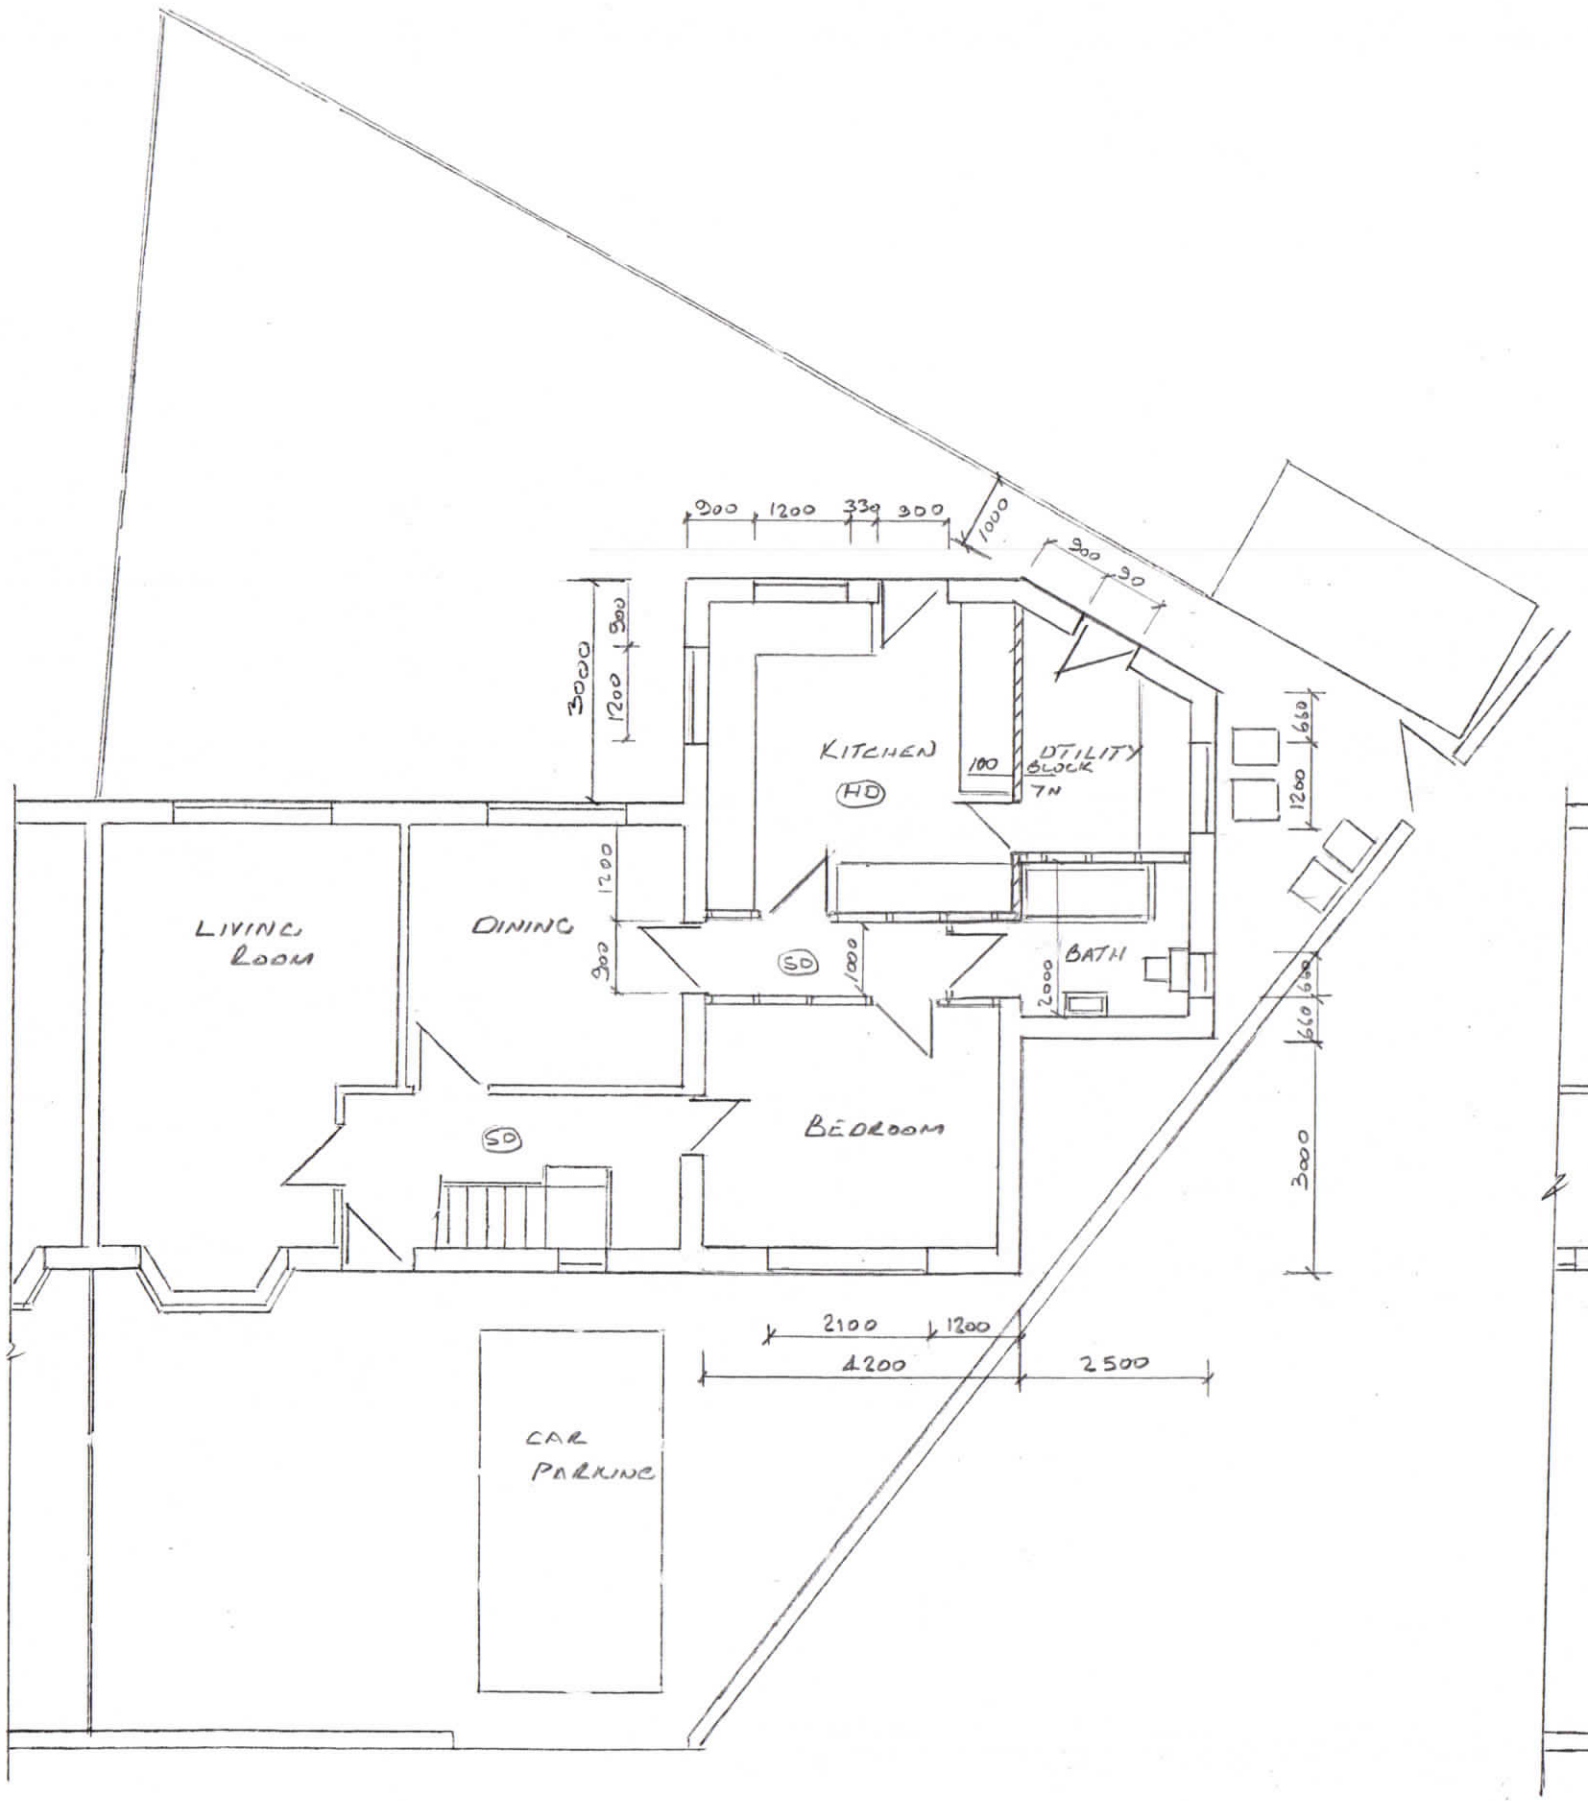

PROPOSED GROUND FLOOR PLAN

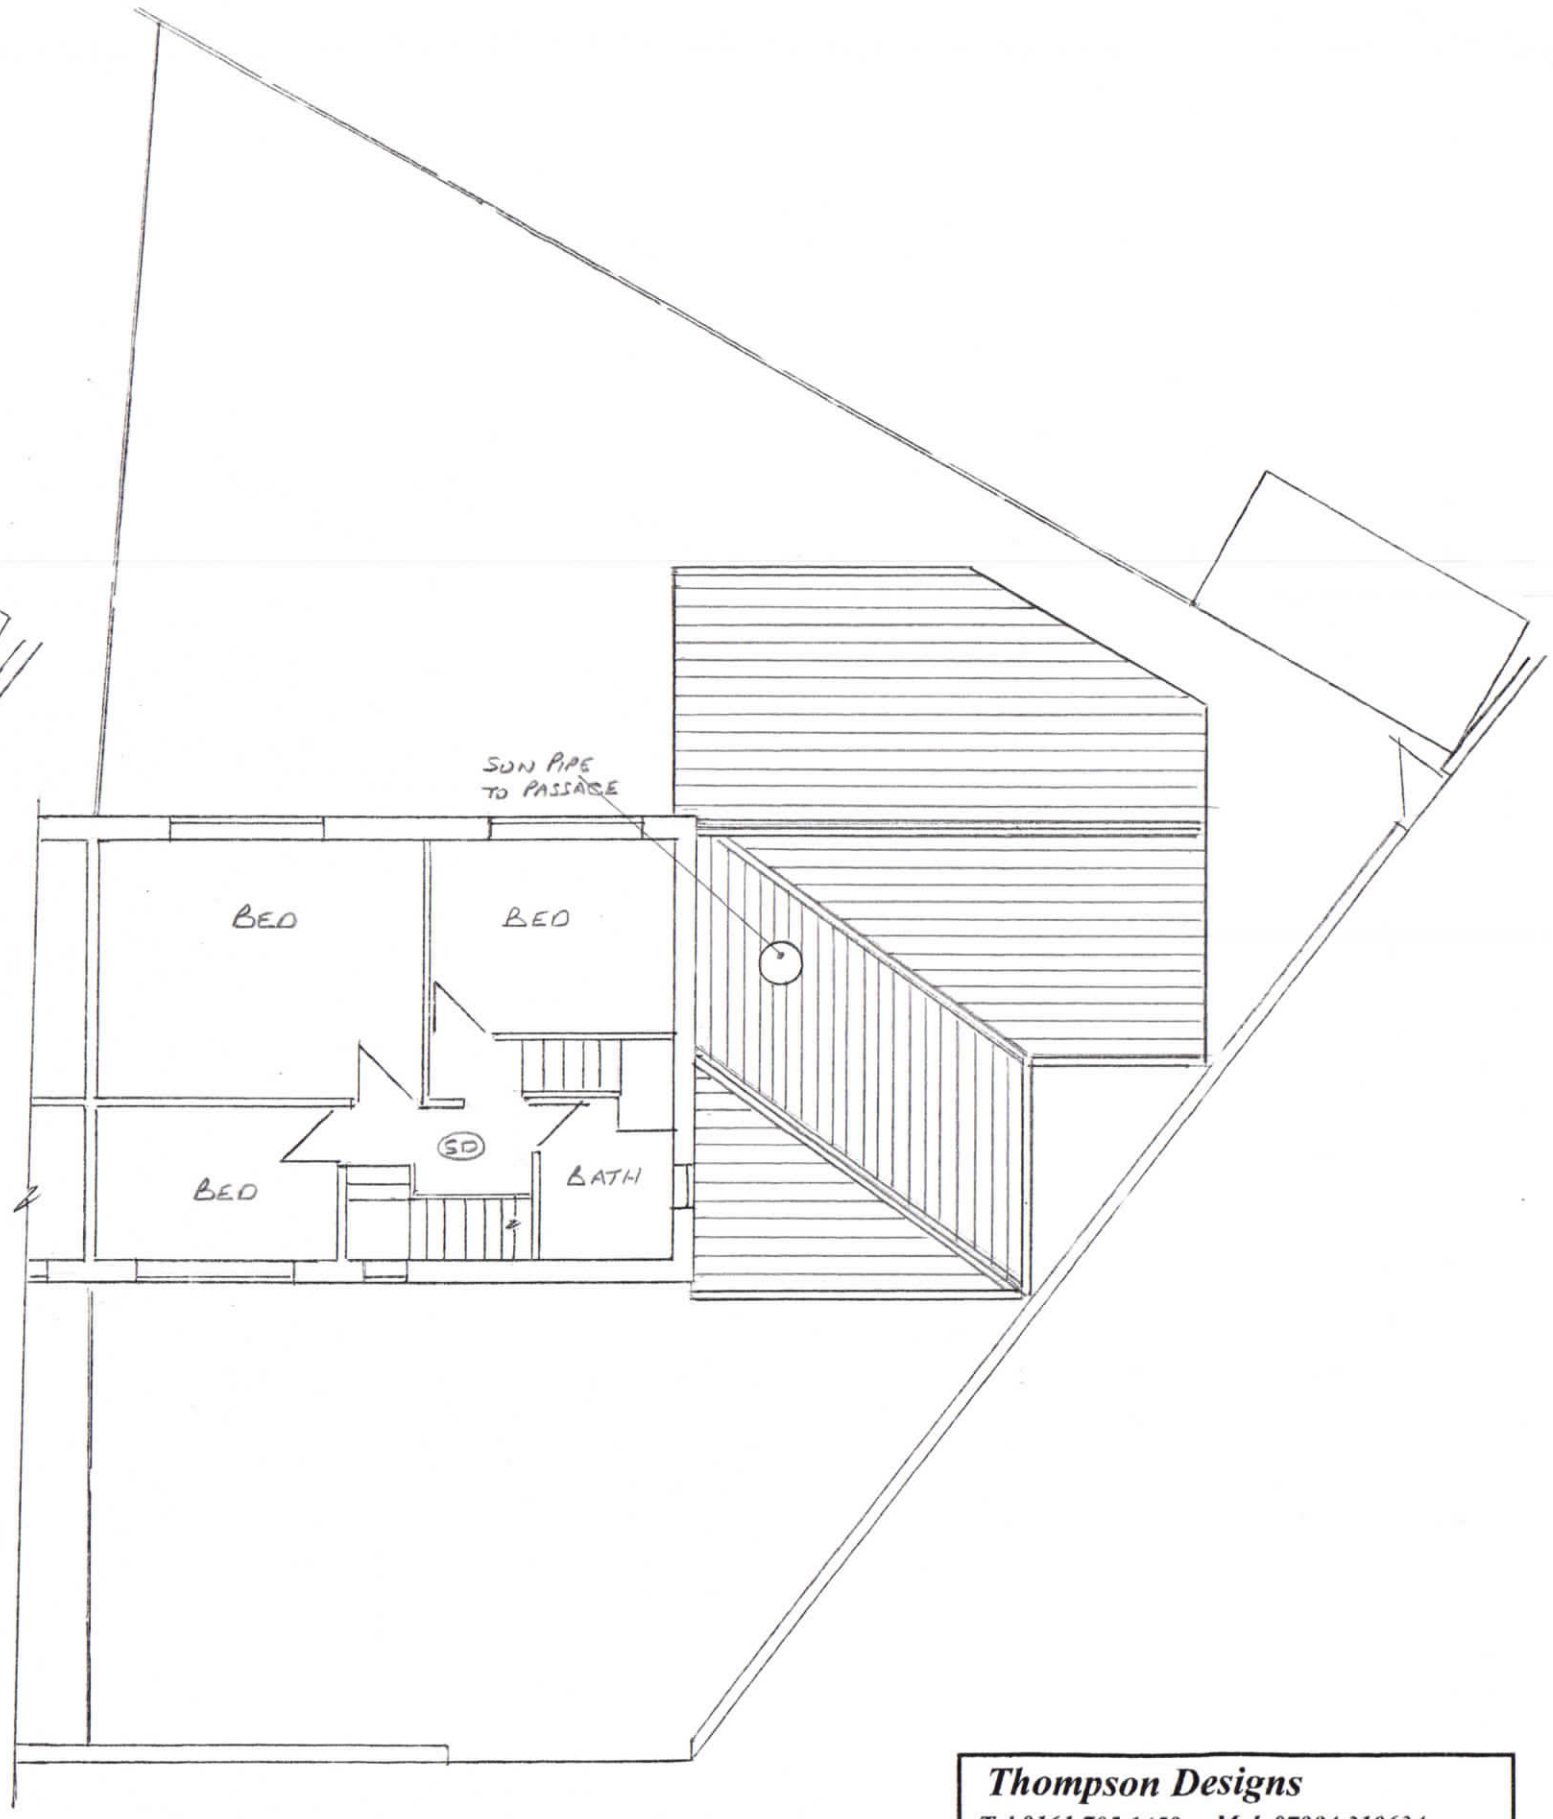

PROPOSED FIRST FLOOR PLAN

REV 2

Thompson Designs
Tel 0161 705 1458 Mob 07884 318634

Sheet 4
Proposed Plans
23 Ashbrook Crescent
Rochdale OL12 9AJ
Scale 1 : 100 @ A3 Date November 2020