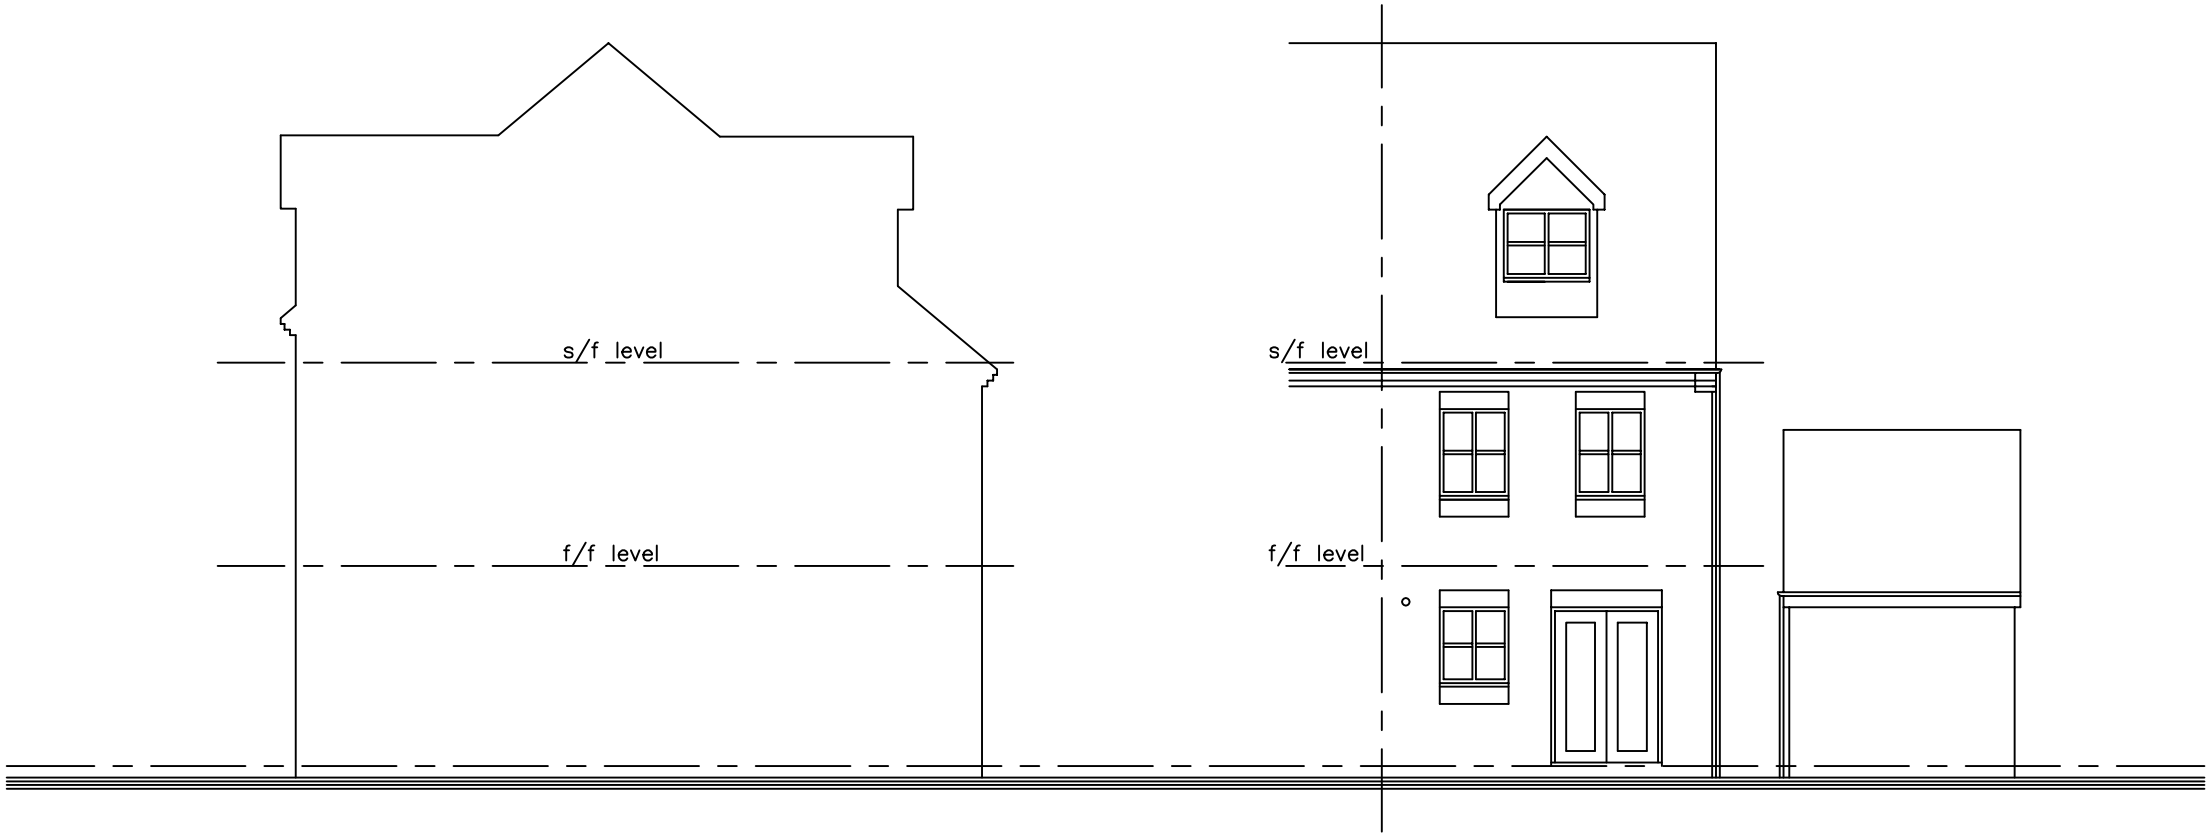


SIDE ELEVATION FROM NO.20

REAR ELEVATION

EXISTING ELEVATIONS
SCALE 1:100
DWG NO - 02