

Under the conditions of engagement
the copyright in all drawings,
specifications and documents
prepared by the designer
and in the work executed form
them shall remain the property of
the designer unless otherwise agreed.
Prior to commencement of any works
all dimensions are to be checked and
verified by the relevant contractor
DO NOT SCALE FROM THIS DRAWING

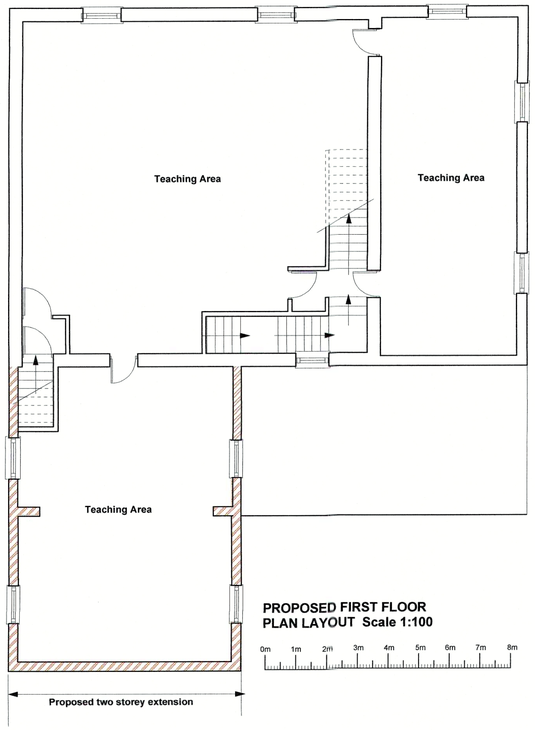


PROPOSED FIRST FLOOR
PLAN LAYOUT Scale 1:100

0m 1m 2m 3m 4m 5m 6m 7m 8m

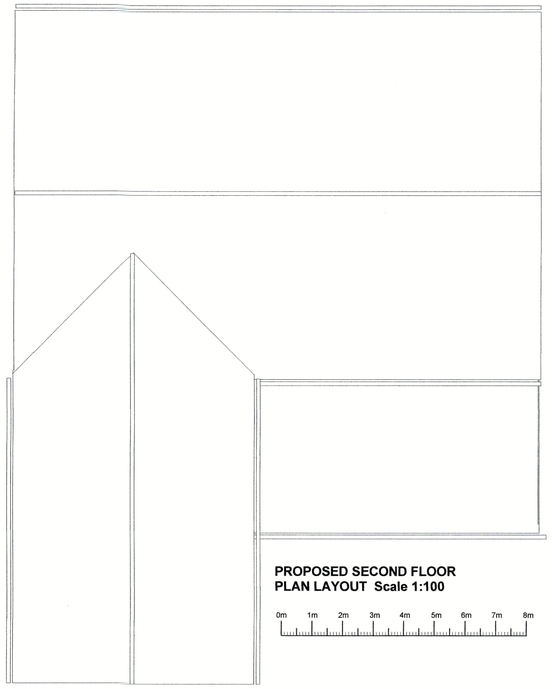


PROPOSED SECOND FLOOR
PLAN LAYOUT Scale 1:100

0m 1m 2m 3m 4m 5m 6m 7m 8m

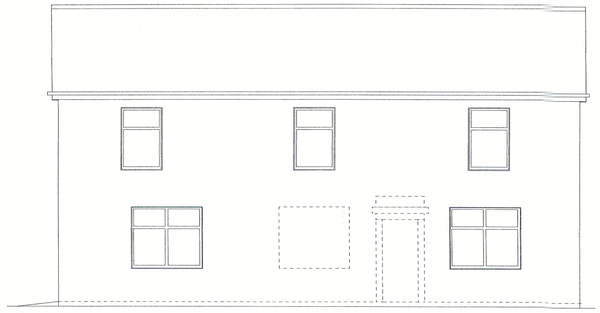


PROPOSED FRONT ELEVATION Scale 1:100

0m 1m 2m 3m 4m 5m 6m 7m 8m

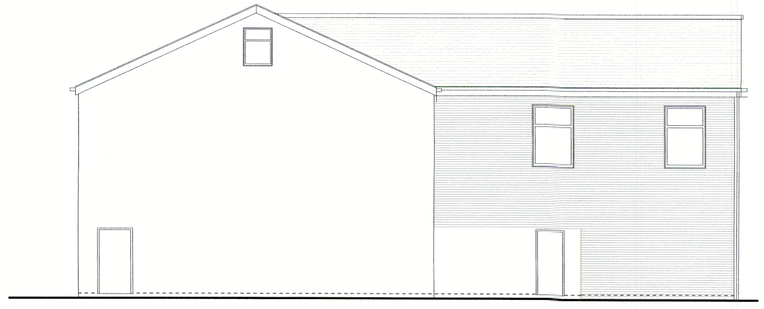


PROPOSED SIDE ELEVATION FOOTPATH Scale 1:100

0m 1m 2m 3m 4m 5m 6m 7m 8m

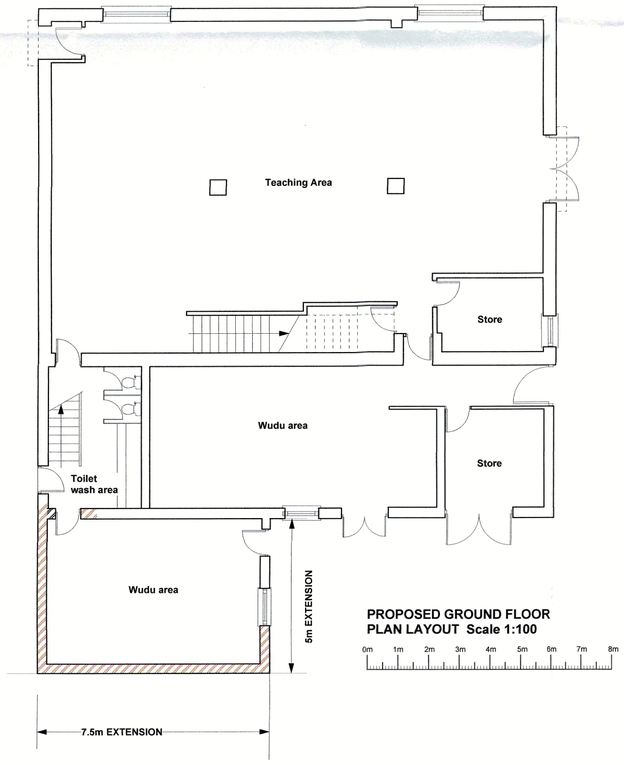


PROPOSED GROUND FLOOR
PLAN LAYOUT Scale 1:100

0m 1m 2m 3m 4m 5m 6m 7m 8m

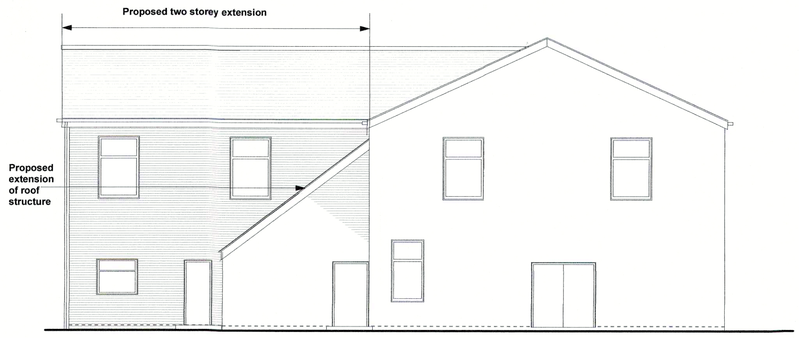

PROPOSED SIDE ELEVATION FROM CAR PARK Scale 1:100

0m 1m 2m 3m 4m 5m 6m 7m 8m

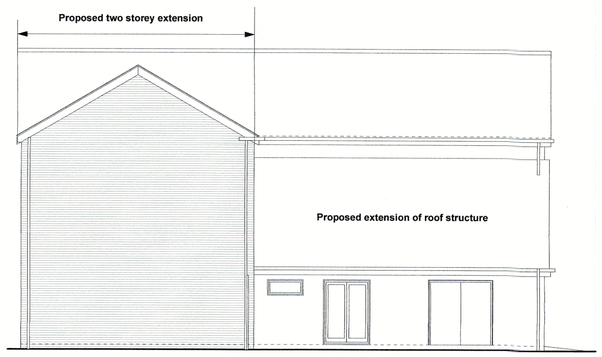

PROPOSED REAR ELEVATION Scale 1:100


0m 1m 2m 3m 4m 5m 6m 7m 8m

CLIENT
63 CRAWFORD STREET
ROCHDALE
LANCASHIRE
OL16 5RS


PROJECT
PROPOSED GROUND FLOOR
SINGLE STOREY REAR EXTENSION
& FIRST FLOOR REAR EXTENSION

DRAWING
PROPOSED FLOOR PLANS
& ELEVATIONS

DRAWING NO	DRAWN
PL.1816.002A	AAL
DATE	SCALE
13.07.2018	1:100@A1

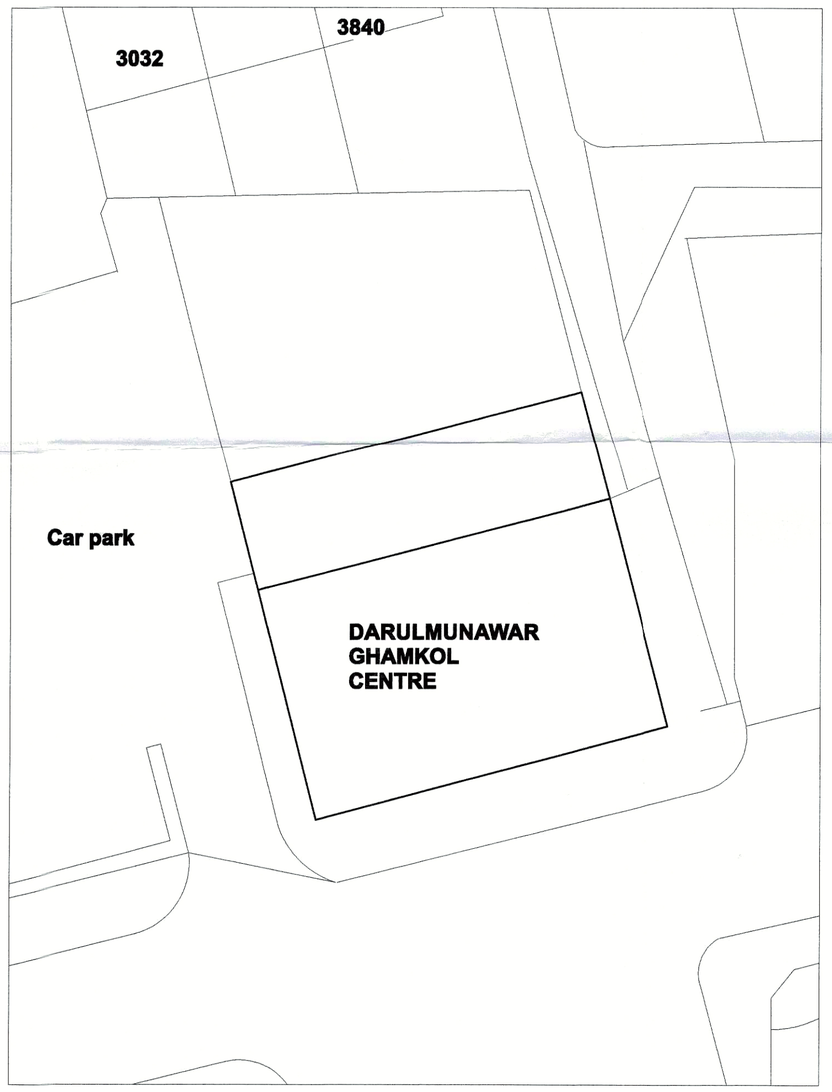


EXISTING SITE PLAN AT 1:200 SCALE

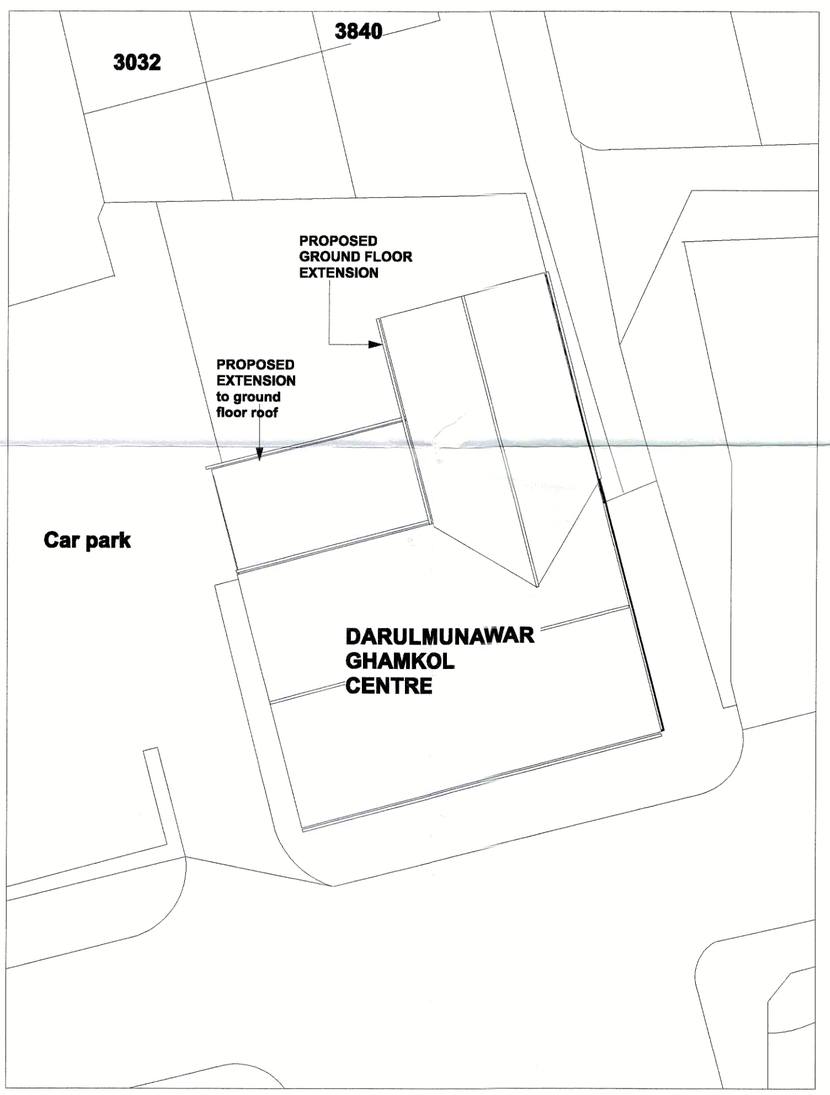


PROPOSED SITE PLAN AT 1:200 SCALE

Under the conditions of engagement
the copyright in all drawings,
specifications and documents
prepared by the designer
and in the work executed form
them shall remain the property of
the designer unless otherwise agreed.
Prior to commencement of any works
all dimensions are to be checked and
verified by the relevant contractor
DO NOT SCALE FROM THIS DRAWING

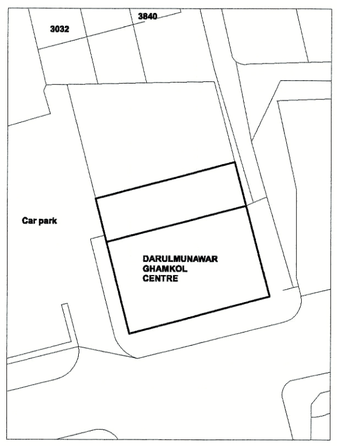

EXISTING SITE PLAN AT 1:500 SCALE

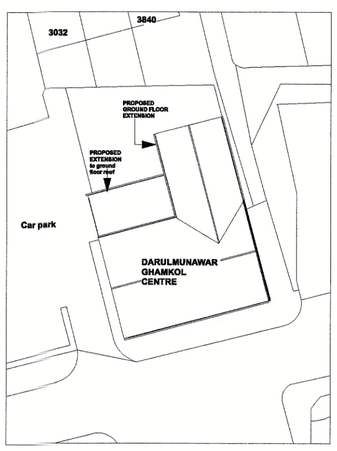

PROPOSED SITE PLAN AT 1:500 SCALE


CLIENT
63 CRAWFORD STREET
ROCHDALE
LANCASHIRE
OL16 5RS

PROJECT
PROPOSED FIRST FLOOR
REAR EXTENSION


DRAWING
EXISTING & PROPOSED
SITE PLANS

DRAWING NO	DRAWN
PL.1816.003	AAL
DATE	SCALE
14.09.2018	1:200/1:500@A2

Under the conditions of engagement
the copyright in all drawings,
specifications and documents
prepared by the designer
and in the work executed form
them shall remain the property of
the designer unless otherwise agreed.
Prior to commencement of any works
all dimensions are to be checked and
verified by the relevant contractor
DO NOT SCALE FROM THIS DRAWING

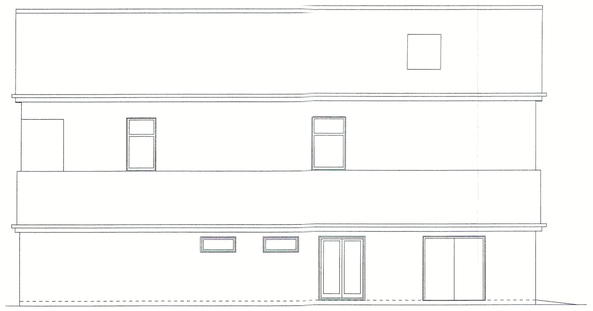



EXISTING REAR ELEVATION Scale 1:100

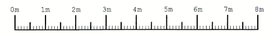





EXISTING SIDE ELEVATION FROM CAR PARK Scale 1:100

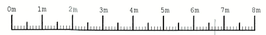

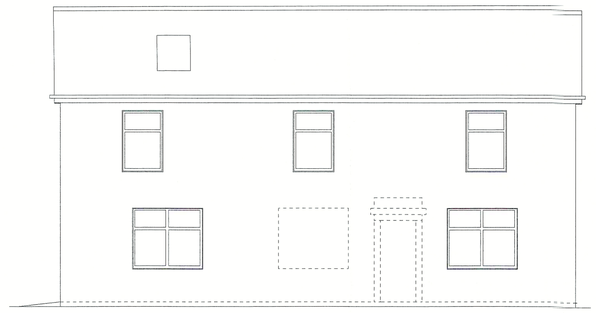



EXISTING FRONT ELEVATION Scale 1:100

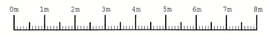

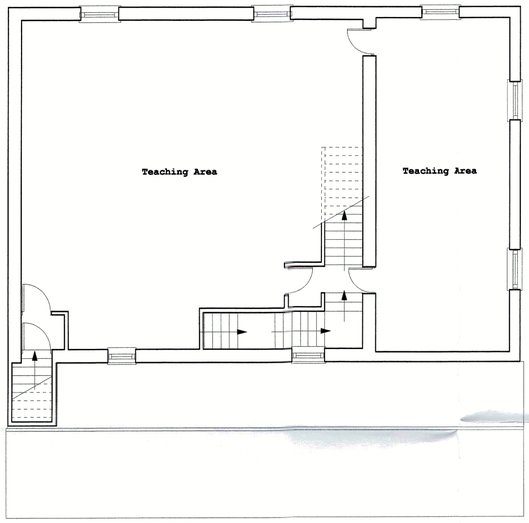



EXISTING FIRST FLOOR PLAN LAYOUT Scale 1:100

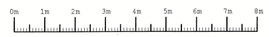

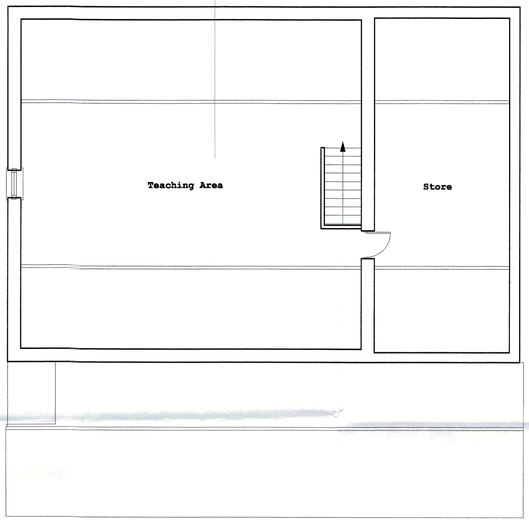



EXISTING SECOND FLOOR PLAN LAYOUT Scale 1:100

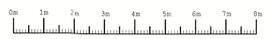

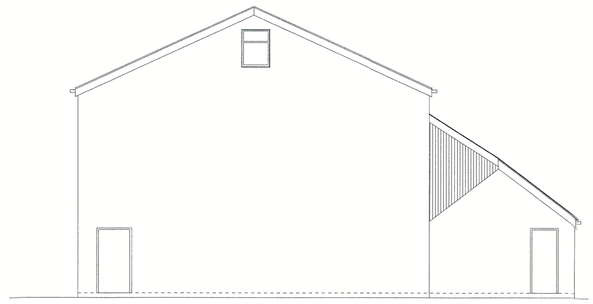


EXISTING SIDE ELEVATION FOOTPATH Scale 1:100

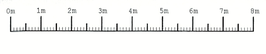

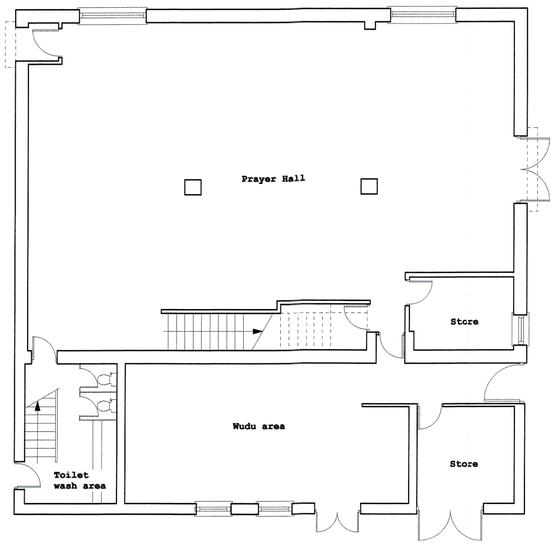

EXISTING GROUND FLOOR PLAN LAYOUT Scale 1:100

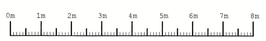

Revision A 14.09.18

1 Added room titles as requested by planning

CLIENT

63 CRANFORD STREET
ROCHDALE
LANCASHIRE
OL16 5RS

PROJECT

PROPOSED FIRST FLOOR
REAR EXTENSION

DRAWING

EXISTING FLOOR PLANS
& ELEVATIONS

DRAWING NO	DRAWN
PL.1816.001A	AAL
DATE	SCALE
13.07.2018	1:100@A1