

Crompton Avenue, Rochdale.

Retaining wall A - Low rendered wall within gardens. ■




Retaining wall B - Brick retaining wall within gardens. ■



Retaining wall C - Brick retaining wall with piers and timber fence infill 2.1m high in total. ■



Retaining wall D - Low timber retaining wall. ■

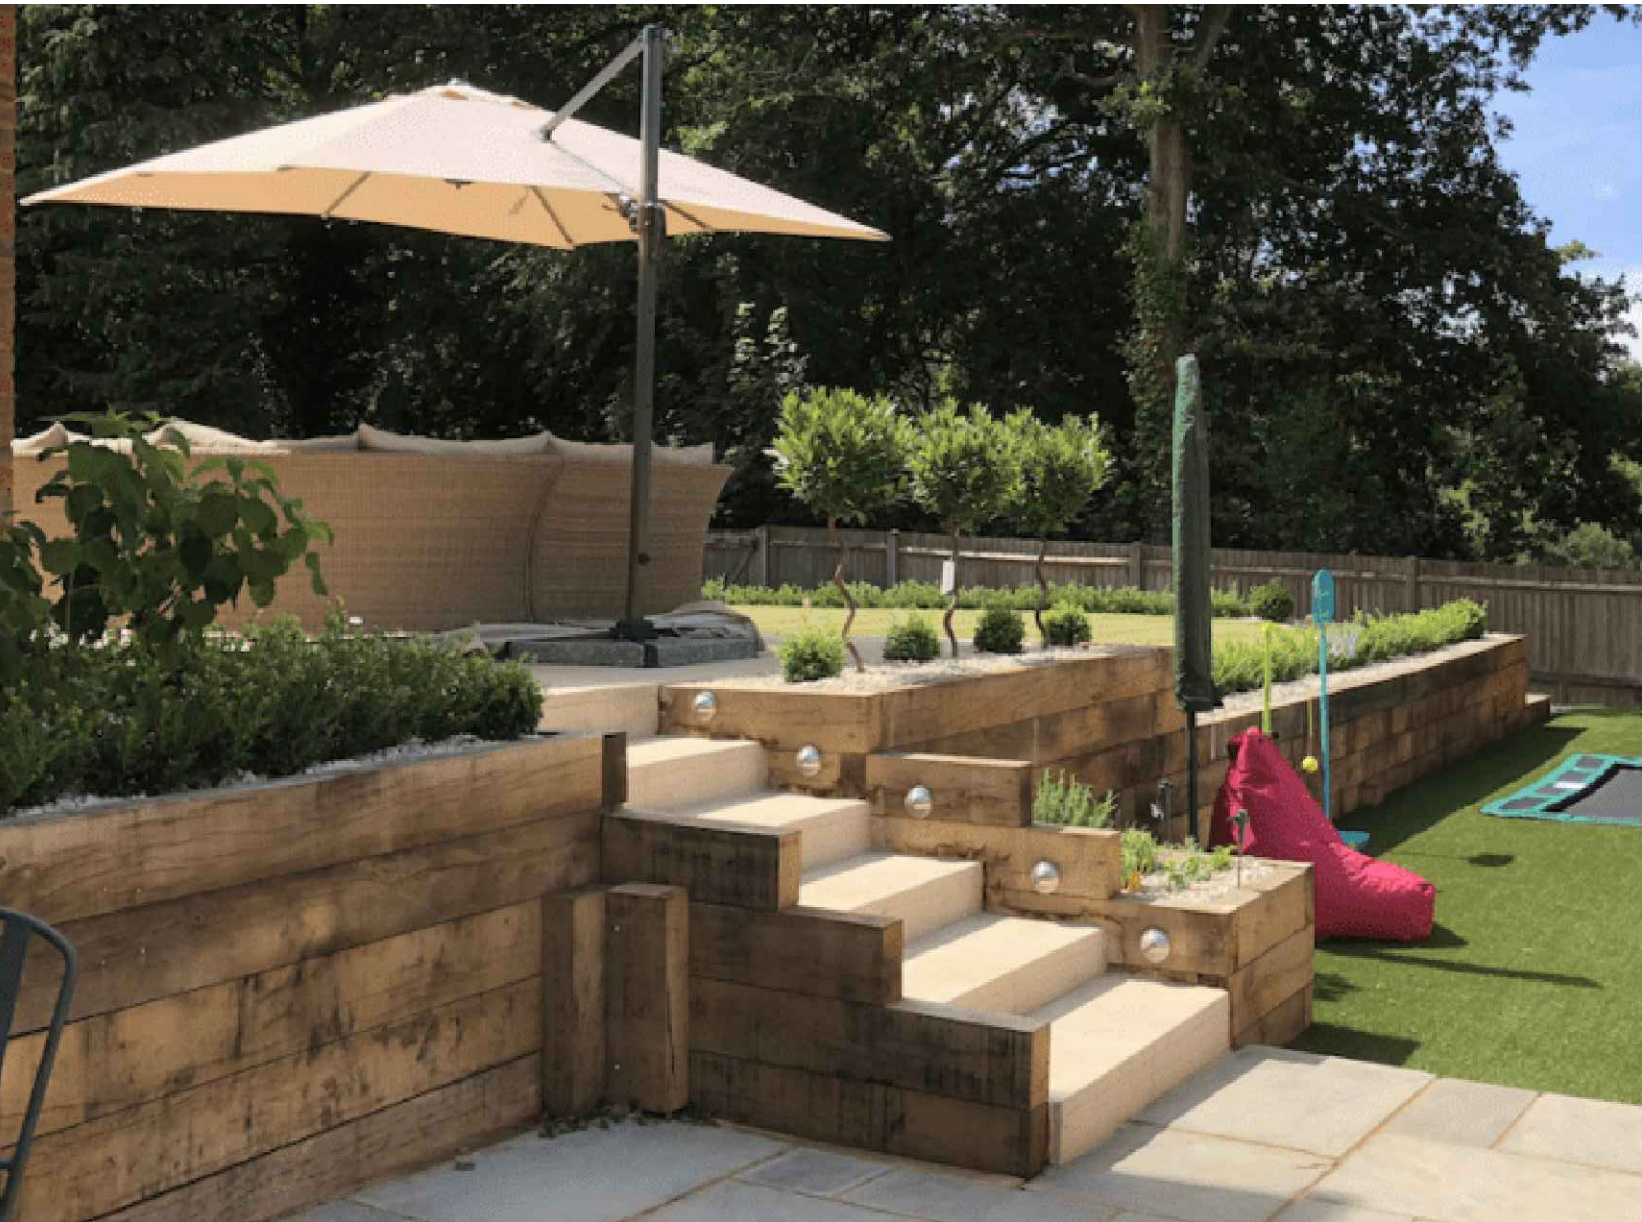

NOTE:
Illustrations provided are for indicative purposes only and need to be read in conjunction with engineers retaining wall details.

The Copyright of this drawing belongs to MP&S Planning & Design Ltd. and shall not be used or reproduced in any form without its express permission.

Do not scale from this drawing - Work to figured dimensions only. All dimensions to be checked on site prior to the execution of any work.

For the avoidance of doubt all dimensions are measured to wall structure and not the finishes unless otherwise stated.

Where any discrepancy is found to exist within or between drawings and/or documents it should be reported to the architect immediately.

MP&S Planning & Design Ltd. shall not be liable for any use of drawings and documents for any purpose other than for which the same were prepared by or on behalf of MP&S Planning & Design Ltd.

Rev	Date	Revision	Initial

Client

LANCET HOMES

Drawing Title

BOUNDARY TREATMENT DETAILS (SHEET 2 OF 2)

Project

Proposed Residential Development, Crompton Avenue, Rochdale.

Job No	Orig No	Drawn	Rev
20109	05	CW	-

Scale	Date	Stage
1:20 @ A1	APRIL 2023	FOR PLANNING

mp&s planning & design ltd
4 Ball Green
Cooms Court, Trafford Park
Manchester, M32 0QT

t: 0161 772 1999
e: info@mpsdesign.co.uk
www.mpsdesign.co.uk

mp&s planning&design