




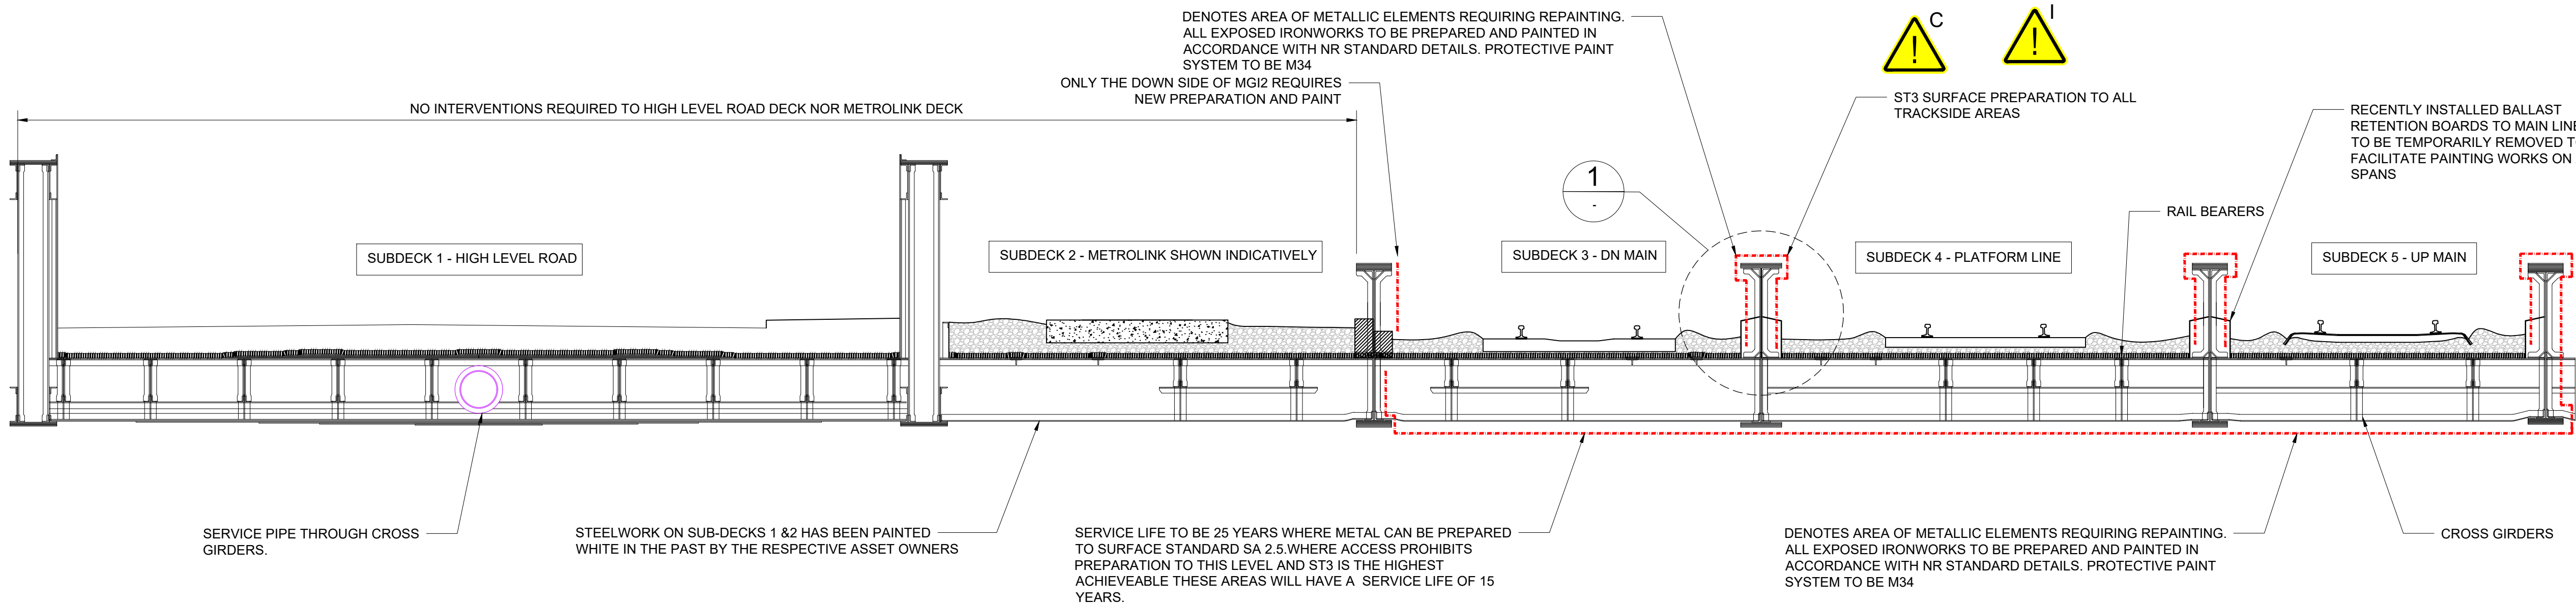

SECTION SHOWING EXTENT OF REPAINTING WORKS
SCALE: 1:50

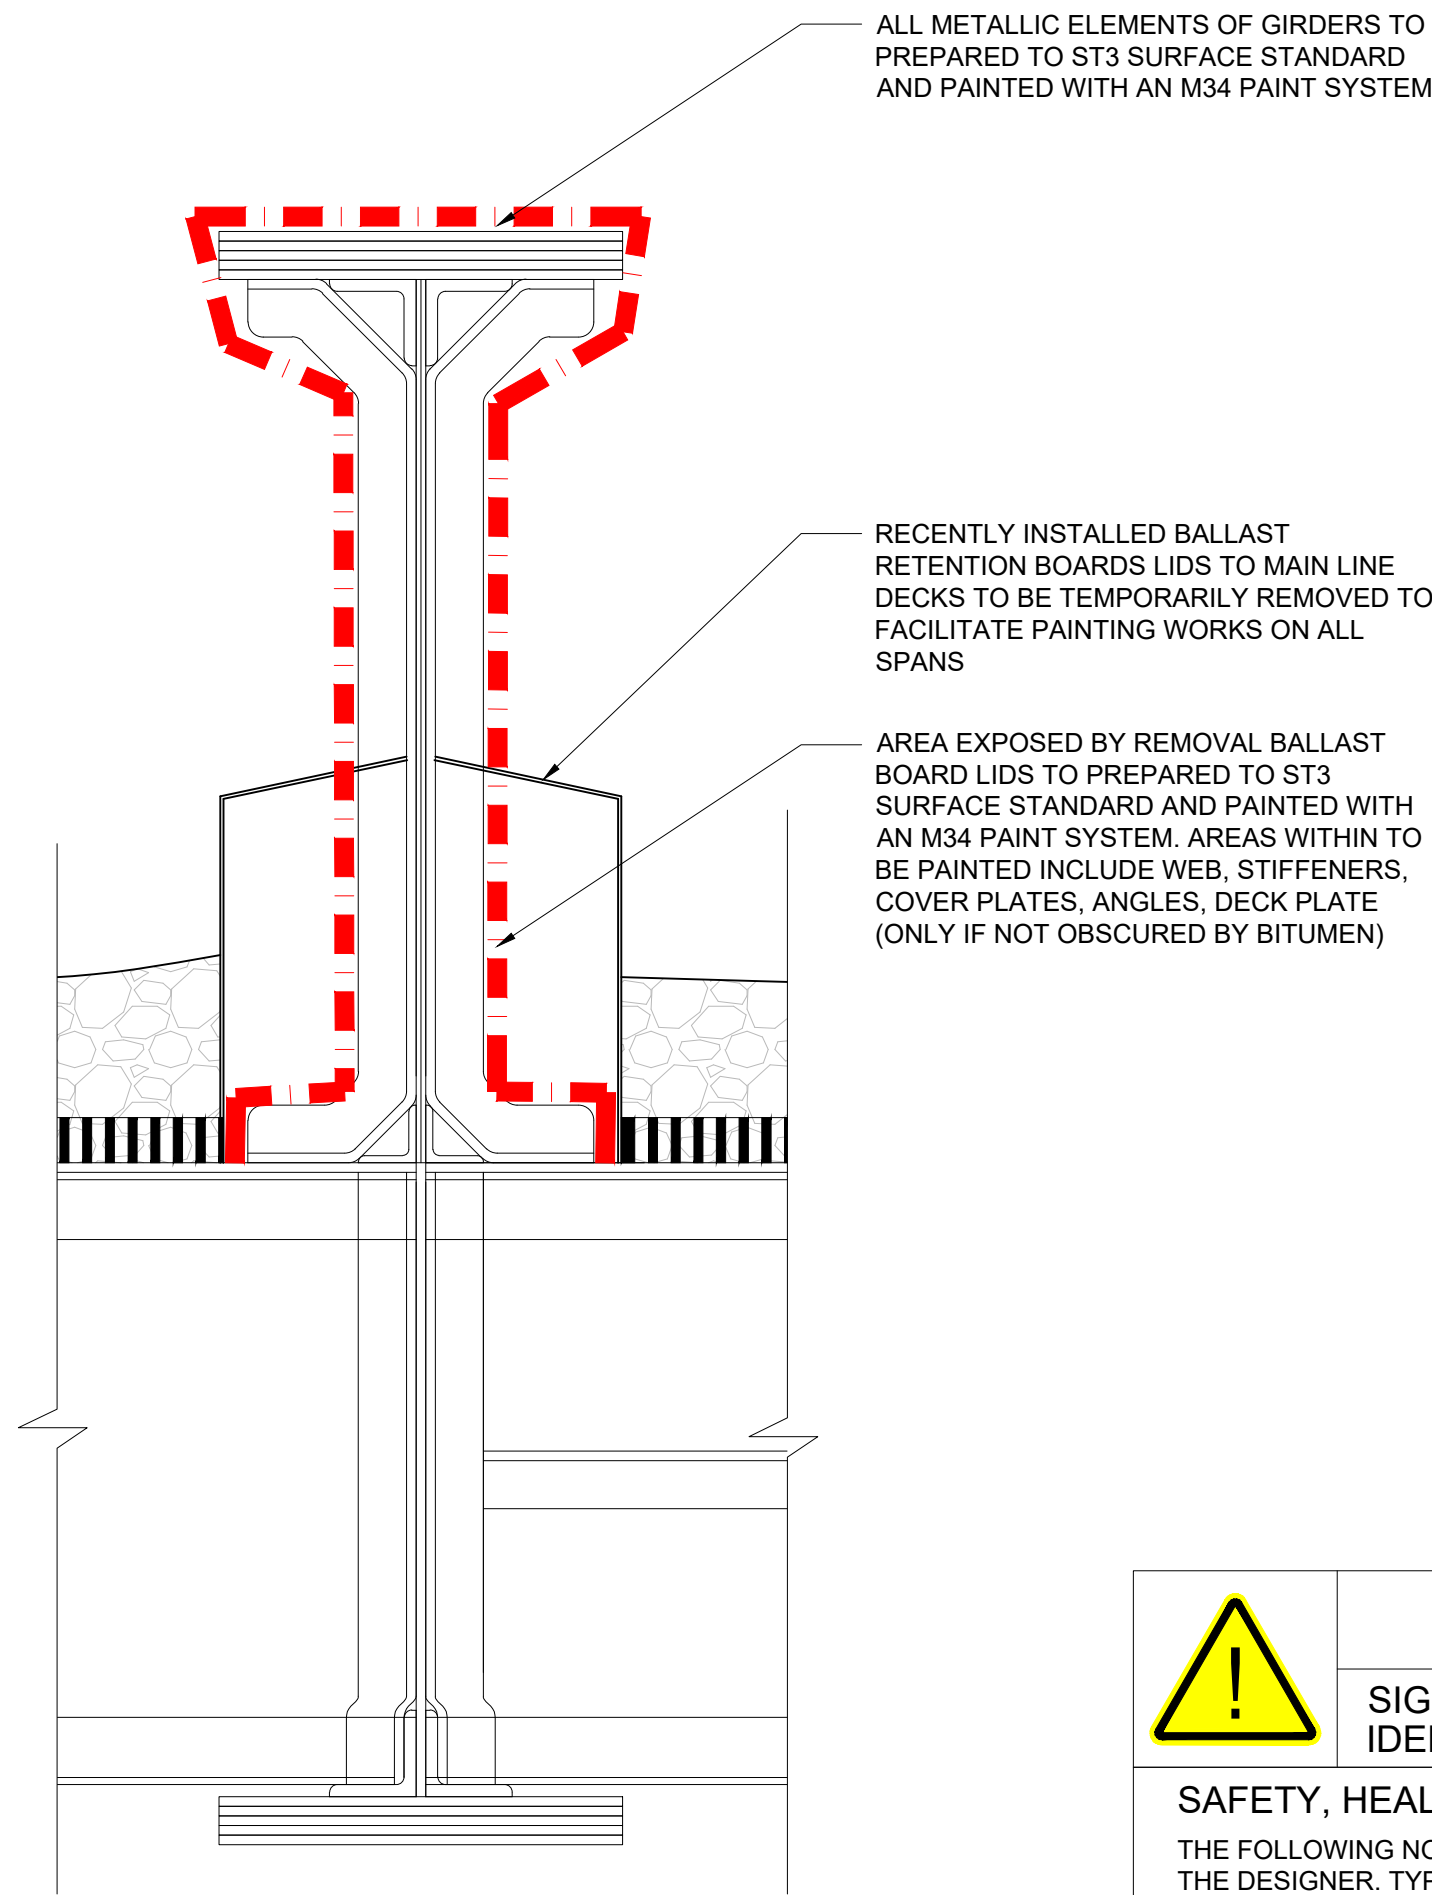

1 DETAIL
SCALE: 1:10

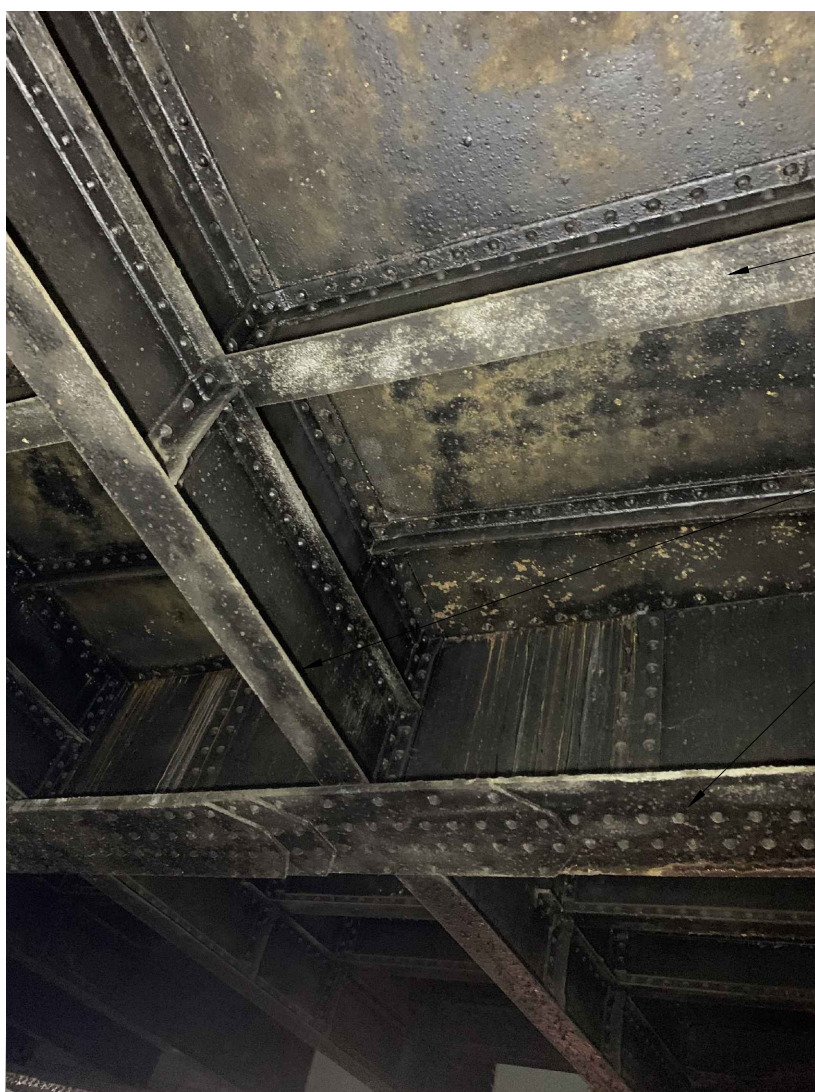


TYPICAL VIEW ON SOFFIT
SCALE: NTS



TYPICAL VIEW ON SOFFIT
SCALE: NTS

HAZARD SUMMARY TABLE				
SIGNIFICANT DESIGNER'S IDENTIFIED HAZARDS			LIFE SAVING RULES	
SAFETY, HEALTH AND ENVIRONMENTAL INFORMATION				
THE FOLLOWING NOTES HIGHLIGHT SIGNIFICANT RESIDUAL HAZARD IDENTIFIED BY THE DESIGNER. TYPICAL HAZARDS THAT SHOULD BE IDENTIFIED BY A COMPETENT CONTRACTOR ARE NOT INCLUDED. THE CONTRACTOR SHALL CARRY OUT THE WORKS USING AN APPROVED SAFE SYSTEM OF WORK				
SHOULD ANY ADDITIONAL HAZARDS BE IDENTIFIED DURING THE COURSE OF THE WORKS, THE CONTRACTOR SHALL NOTIFY ALL RELEVANT MEMBERS OF THE PROJECT TEAM				
	DRUGS / ALCOHOL			NO MOBILE PHONES
	EARTHING			PLANS AND PERMITS
				CORRECT EQUIPMENT
				SAFETY HARNESS AT HEIGHT
				OBEY DRIVING RULES
				ISOLATION
C	HIGH INCIDENCE OF PIGEON INFESTATION AND RESULTANT PIGEON GUANO BENEATH STRUCTURE			 
I	POTENTIAL FOR LEAD IN EXISTING COATINGS.			  
REFER TO DESIGNERS RISK ASSESSMENT 10047371-ARC-10-XX-RP-CE-000002 FOR FURTHER DETAILS.				

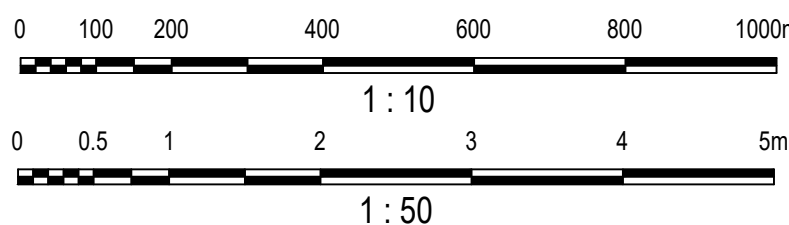

- NOTES:**
- ALL DIMENSIONS ARE SHOWN IN MILLIMETRES UNLESS NOTED OTHERWISE, ALL LEVELS ARE SHOWN IN METRES AOD UNLESS NOTED OTHERWISE.
 - THIS DRAWING IS PRODUCED BASED ON TOPOGRAPHICAL SURVEY UNDERTAKEN BY PBH SURVEYS IN OCTOBER 2021 ON BEHALF OF ARCADIS CONSULTING (UK) LTD AND AVAILABLE NETWORK RAIL ARCHIVE INFORMATION. REFER TO TOPO SURVEY REPORT FOR CONTROL STATION COORDINATES AND WITNESS DIAGRAMS.

LEGEND

UNKNOWN SERVICE

B02	01-12-22	FORM G FOR APPROVAL	GF	MB	RP
B01	14-11-22	FORM G FOR APPROVAL	GF	MB	RP
B01.1	29.09.22	DRAFT	GF	MB	RP
Rev	Date	Description	Drawn	Check	Approv



PROJECT:

MVN2/60 UNDERBRIDGE GRIP 5

ARCADIS

Registered office:
Arcadis Consulting UK Ltd
80 Fenchurch Street
London E3CM 4BY

Coordinating office:
5th Floor, 401 Faraday Street,
Birchwood Park,
Warrington WA3 6GA
Tel: 44 (0)1925 800700

www.arcadis.com

TITLE:

MVN2/60 ROCHDALE CANAL UNDERBRIDGE REFURBISHMENT PAINTING DETAILS

Designed	A.LITTLEWOOD	Signed	01-12-2022
Drawn	G.FERNANDES	Signed	01-12-2022
Checked	M.BARDIN	Signed	01-12-2022
Reviewed	R.PLATT	Signed	01-12-2022
Approved	R.PLATT	Signed	01-12-2022
Scale:	AS SHOWN	Datum:	AOD
Original Size:	A1	Grid:	TPEN16
ELR:	MVN2	Mileage:	10m 1016yds
Suitability Code:	S3	Project Number:	10047371

FORM G FOR APPROVAL

Drawing Number:	10047371-ARC-10-XX-DR-CE-000060	Revision:	B02
-----------------	---------------------------------	-----------	-----