
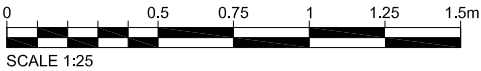


Revisions:

Revision	Date	Revision Notes	Drawn	Inspected
01	16.12.24	First Issue	EM	PR
02	06.03.25	Title Updated	RL	PR
03	17.03.25	Detail Updated	RL	PR

LEGEND:

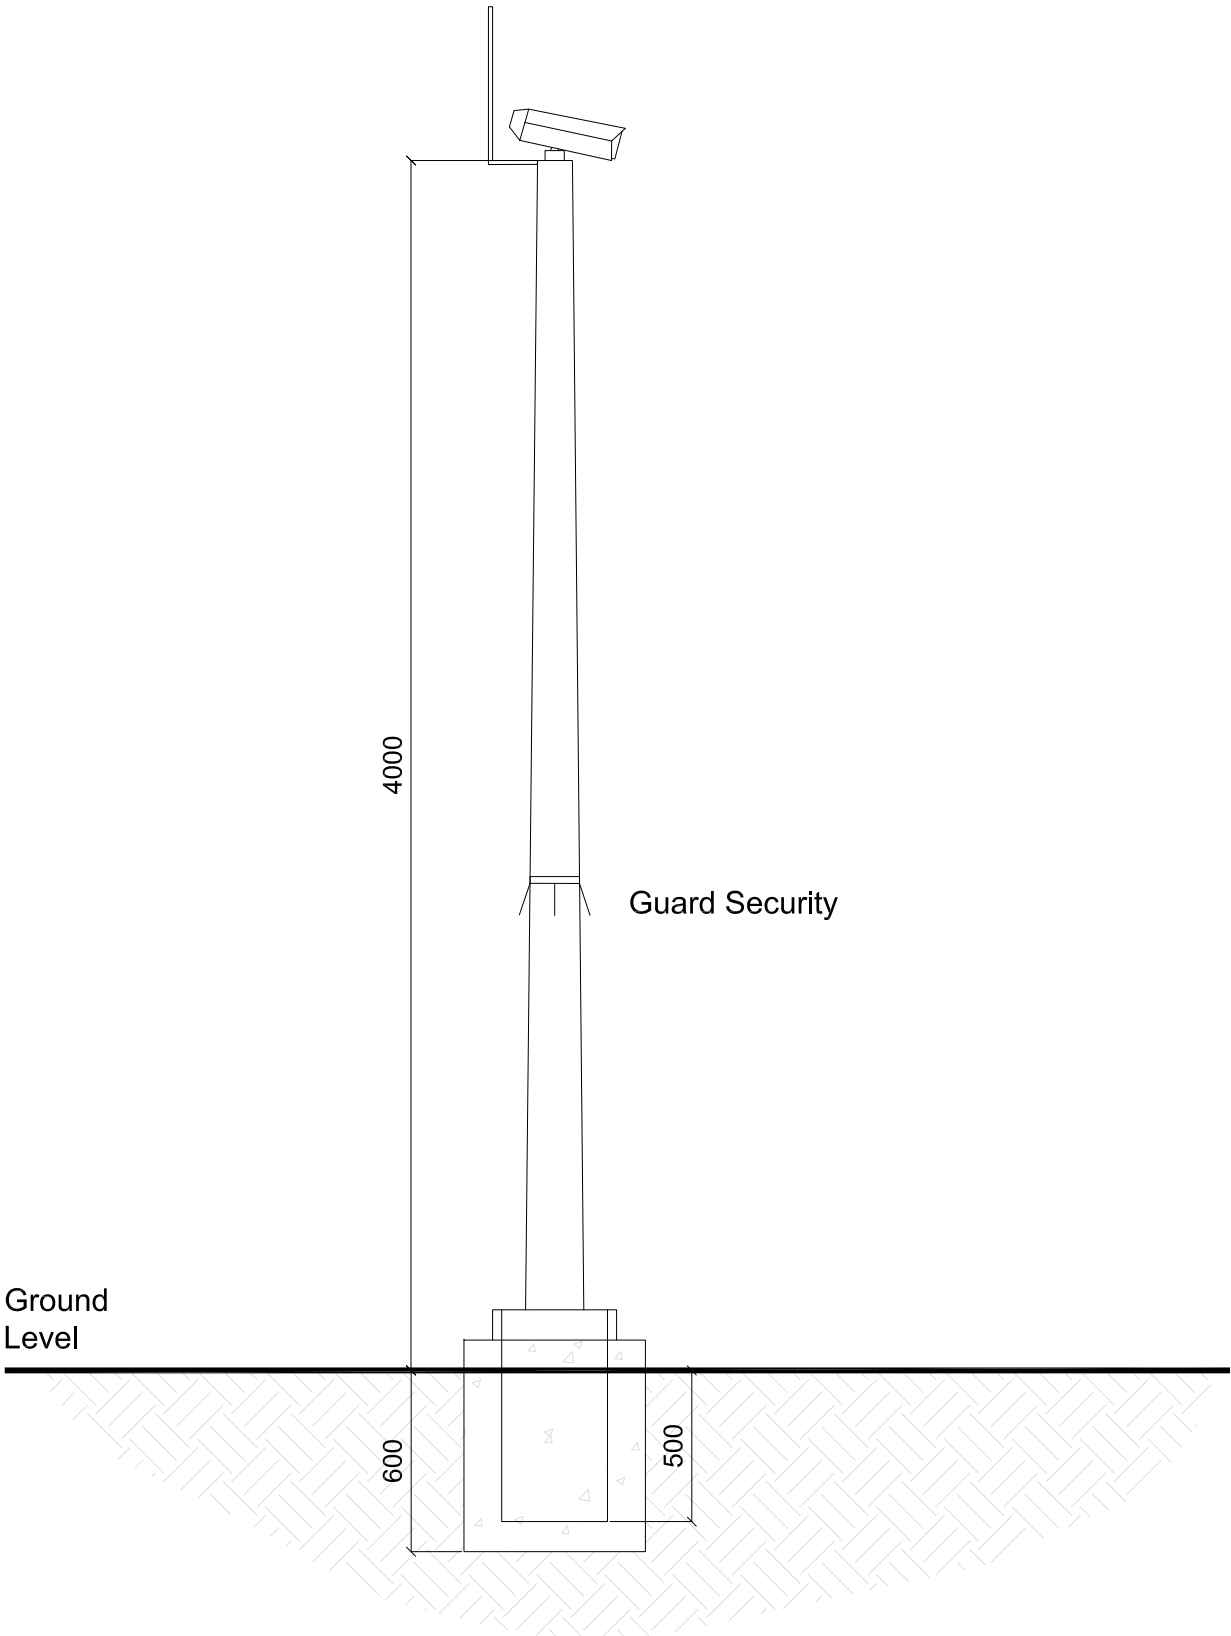

Status:

PLANNING

Project:

Rossendale BESS
Rochdale Road, Turn
Village

Client:

Cubico

SUSTAINABLE INVESTMENTS



Cubico Sustainable Investments

Tel: 020 3805 3900

www.cubicoinvest.com

Drawn by:



CADmando

2D , 3D CAD & BIM SERVICES

CADmando Design & Draughting Solutions Ltd

Unit B2 , The Courtyard, Severn Drive, Tewkesbury Business Park, GL20 8GD

Tel: +44 (0) 1684 850019

Mob: +44 (0) 7814436910

Drawing Title:

Standard Drawing:
CCTV Camera and Pole

Drawn: EM	Checked: PR	First Issued: 16.12.2024
Project Code: CUB001-	Drawing Number: SD-10	
Sheet Size: A3	Scale: 1:25	Revision: 03