

1. Any discrepancy to be reported to the Architect immediately.
2. The Contractor must check all dimensions on site.
- 3 This drawing, or any part of it, may not be reproduced without the consent of the Architect.

Project

Langley Lane Farm

Langley Lane

Middleton M24 5LJ

Drawing Title

Location Plan -

Farmhouse

refurbishment

Scale

1:1250 @ A3

Date

03.04.24


Drawing No.

2286/LI-002

Revision

-

Revision Details

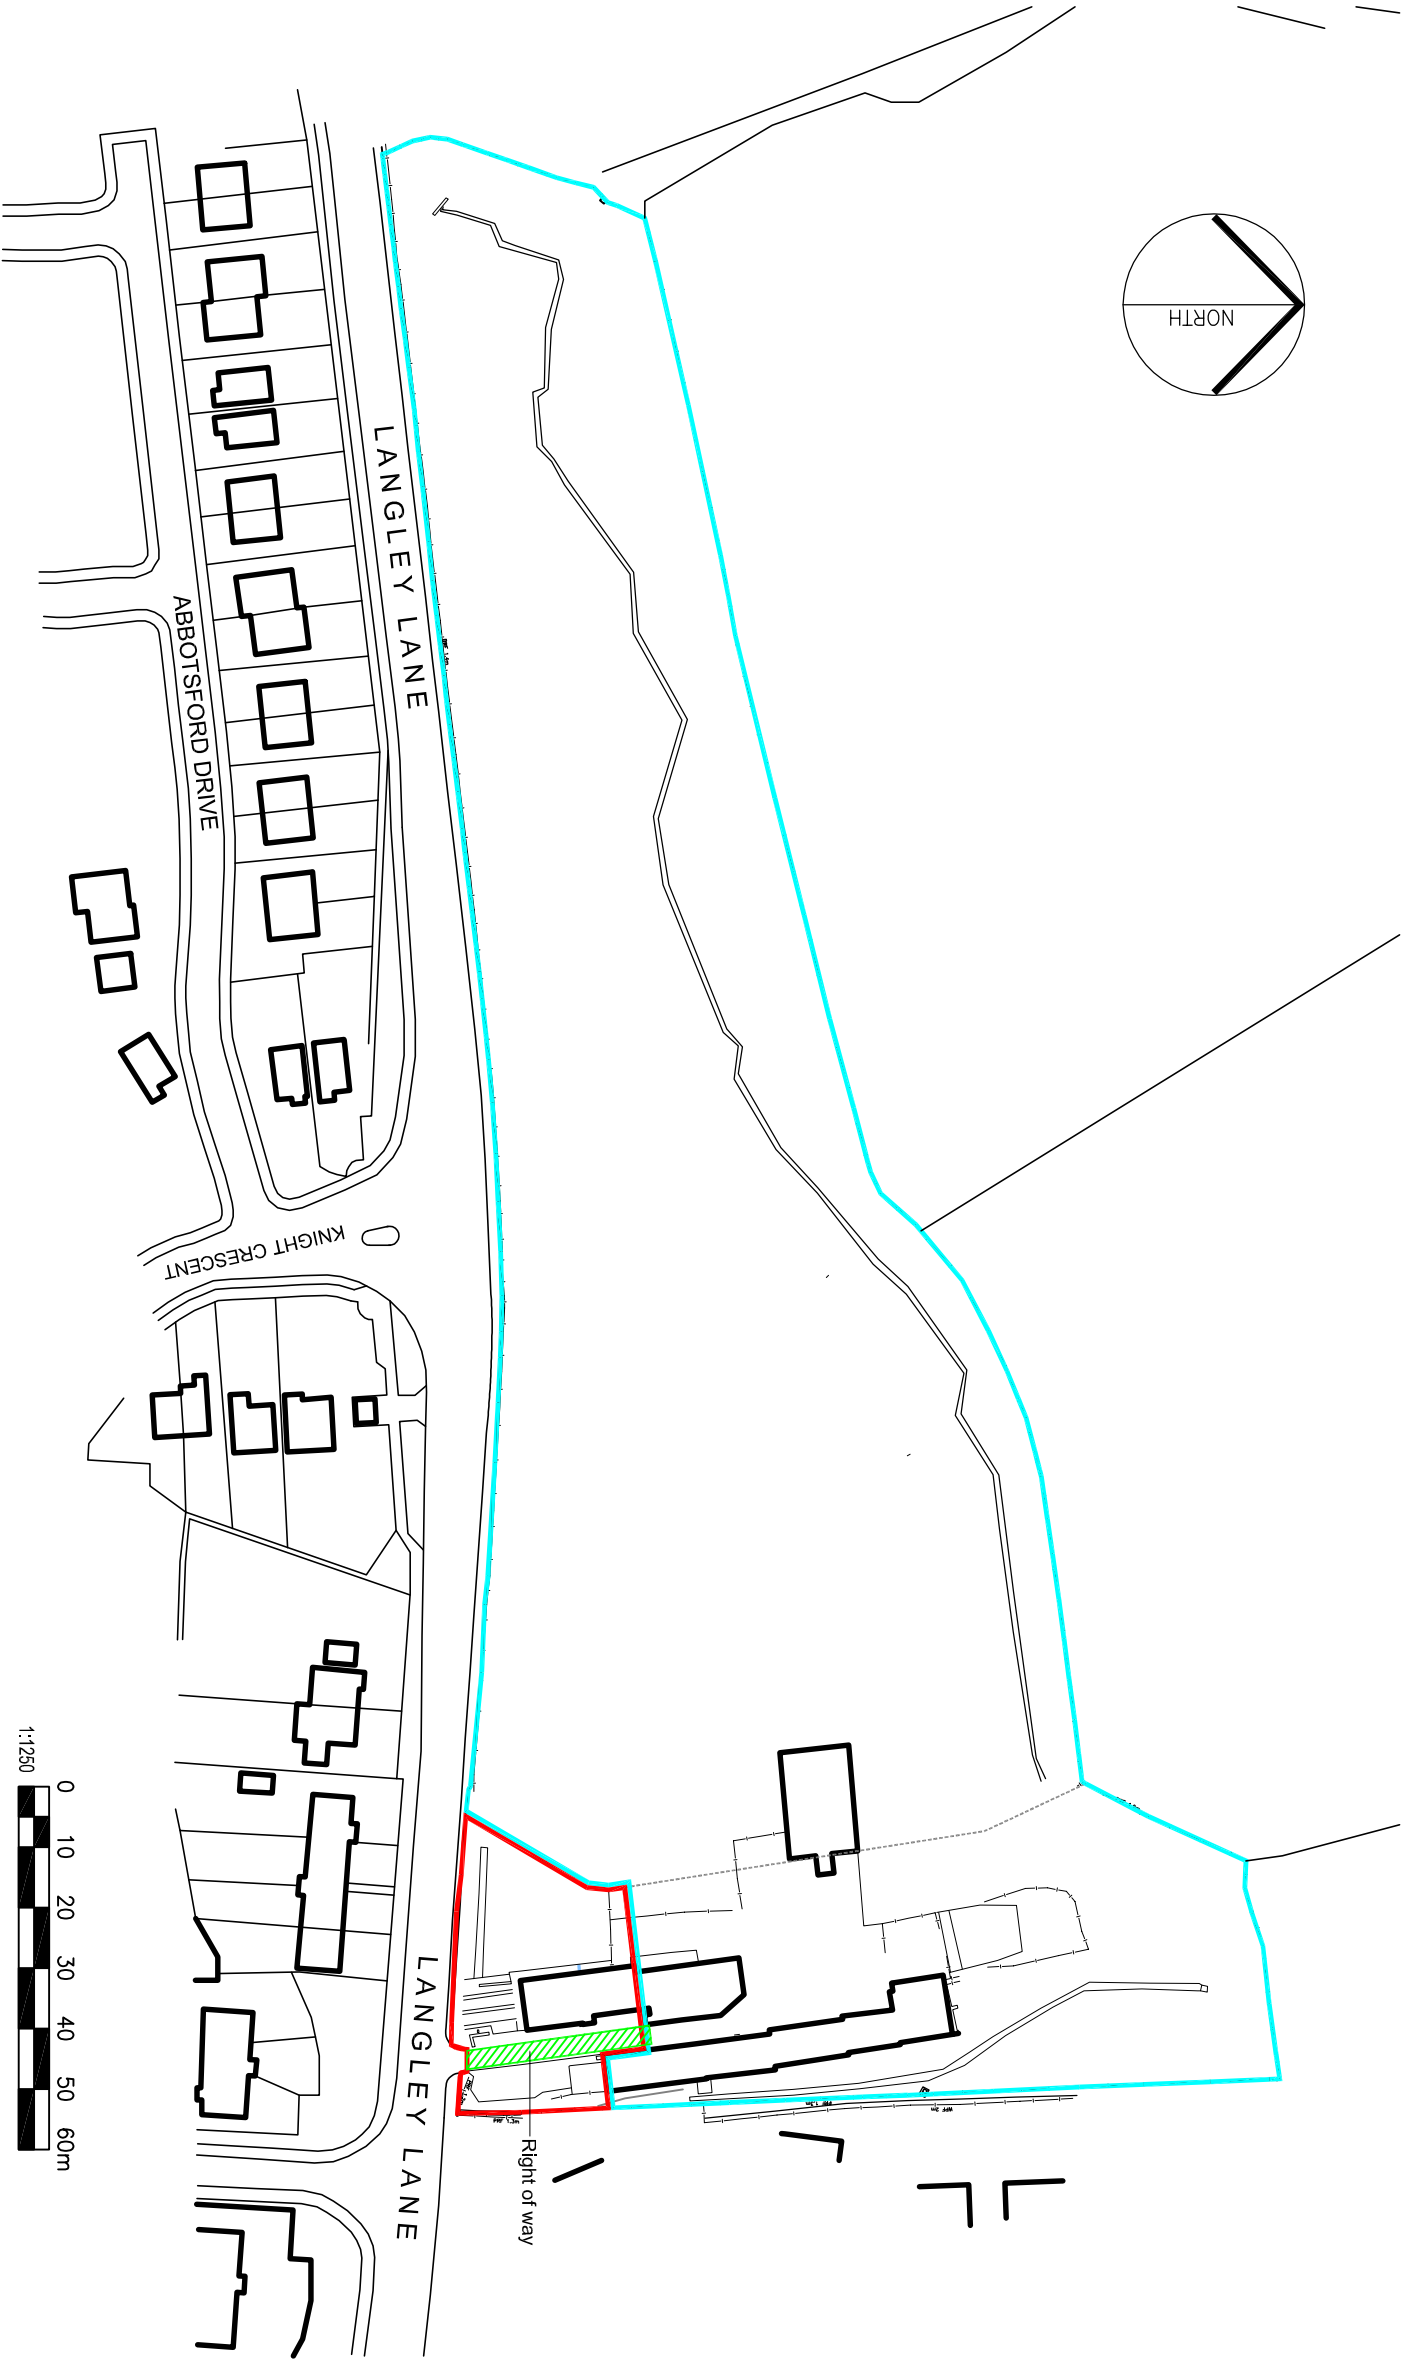



LR DESIGN

Architectural services

Office 3

131a Bury New Road,

Prestwich

M25 9NX

t. +44(0)161 820 9196

e. project@lr-design.net

www.lr-design.net