



East Elevation



North Elevation of Offices




South Elevation of House



West Elevation



South Elevation of Offices

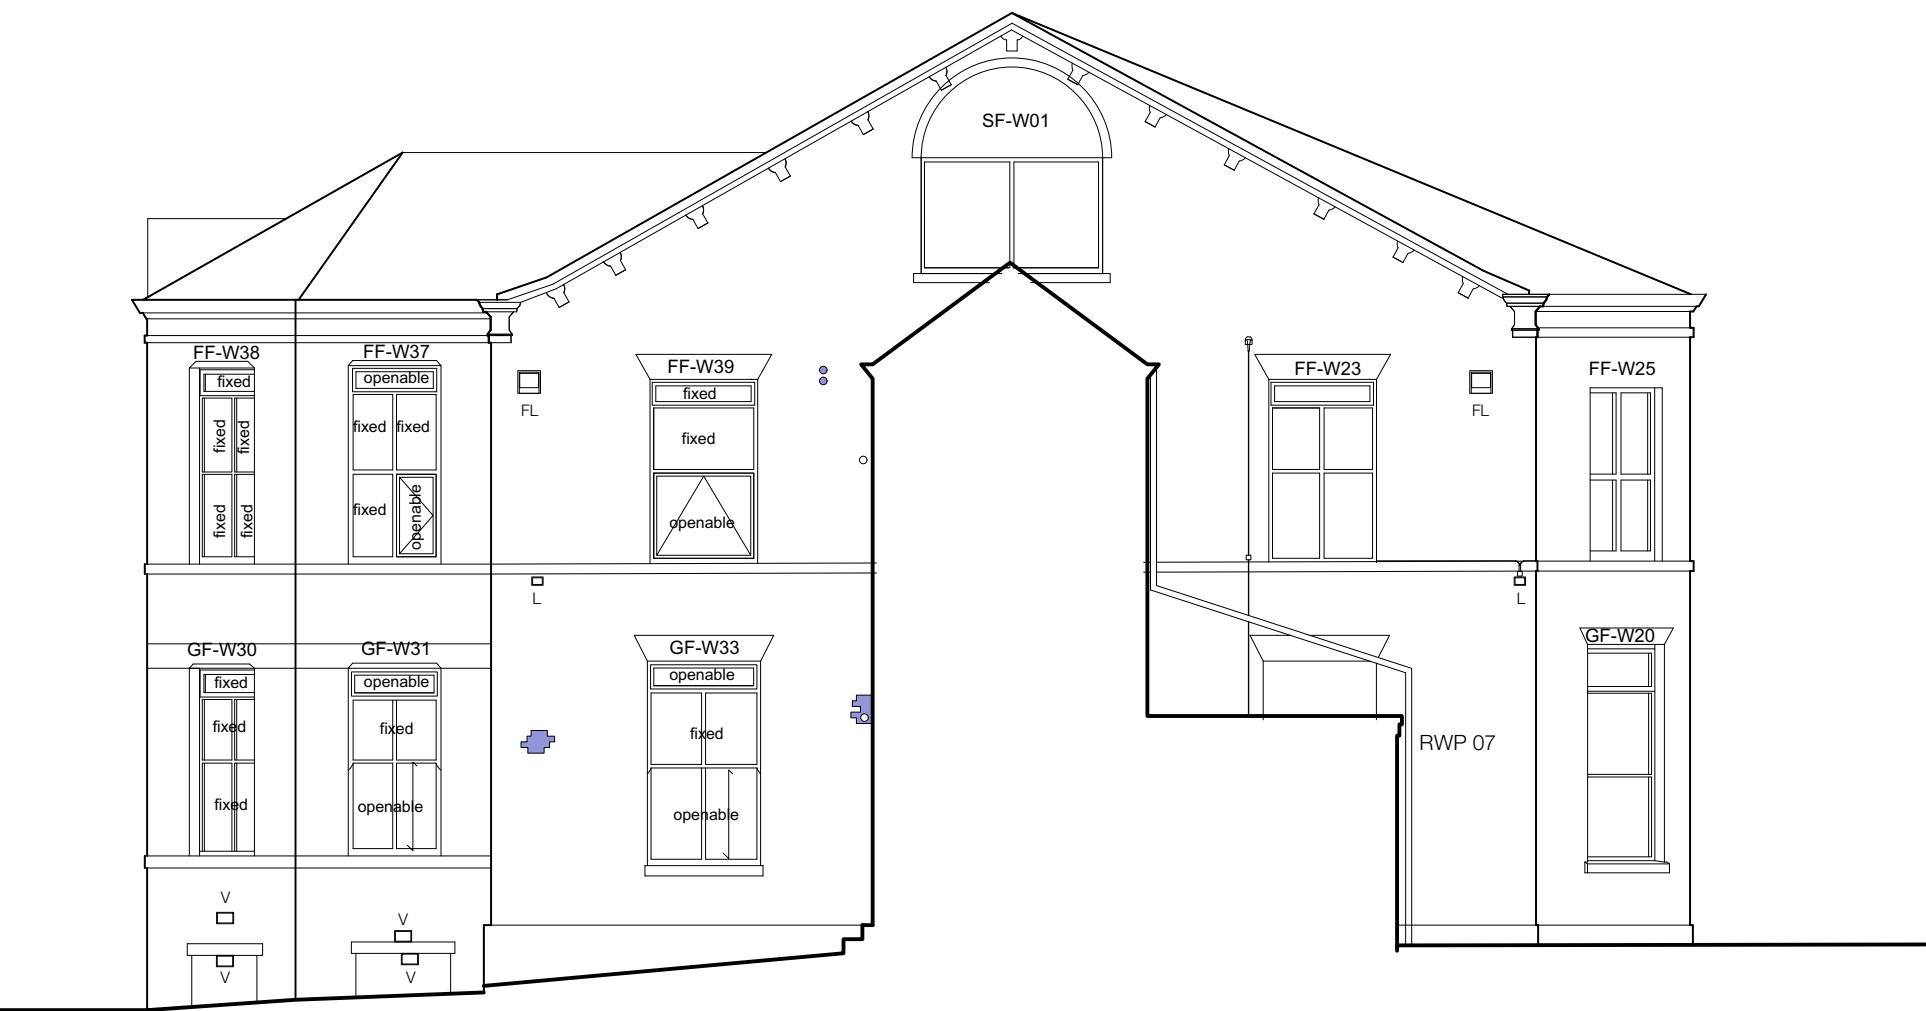

North Elevation of House

KEY:	
FL	Flood Light
L	Light
CC	CCTV Camera
A	Aerial
V	Vent
F	Fan
■	Damaged Brickwork

Not for Construction
Based on drawings provided by A J Cocker Associates

Revision	Project
Proposed Apartments	
Address	Townhead, Yorkshire Street, Rochdale
Client	Raj Property Investments Ltd (Townhead)
Drawing	Existing Elevations

