

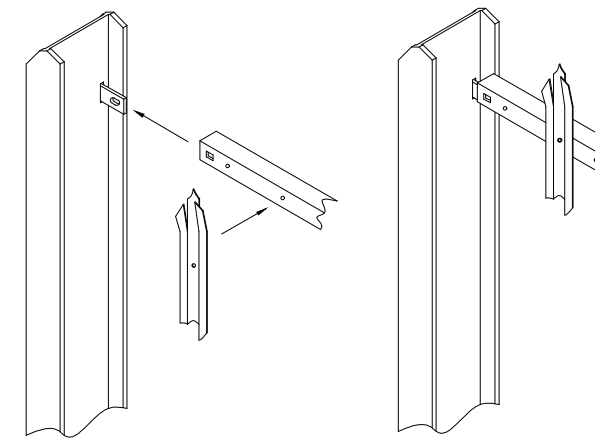


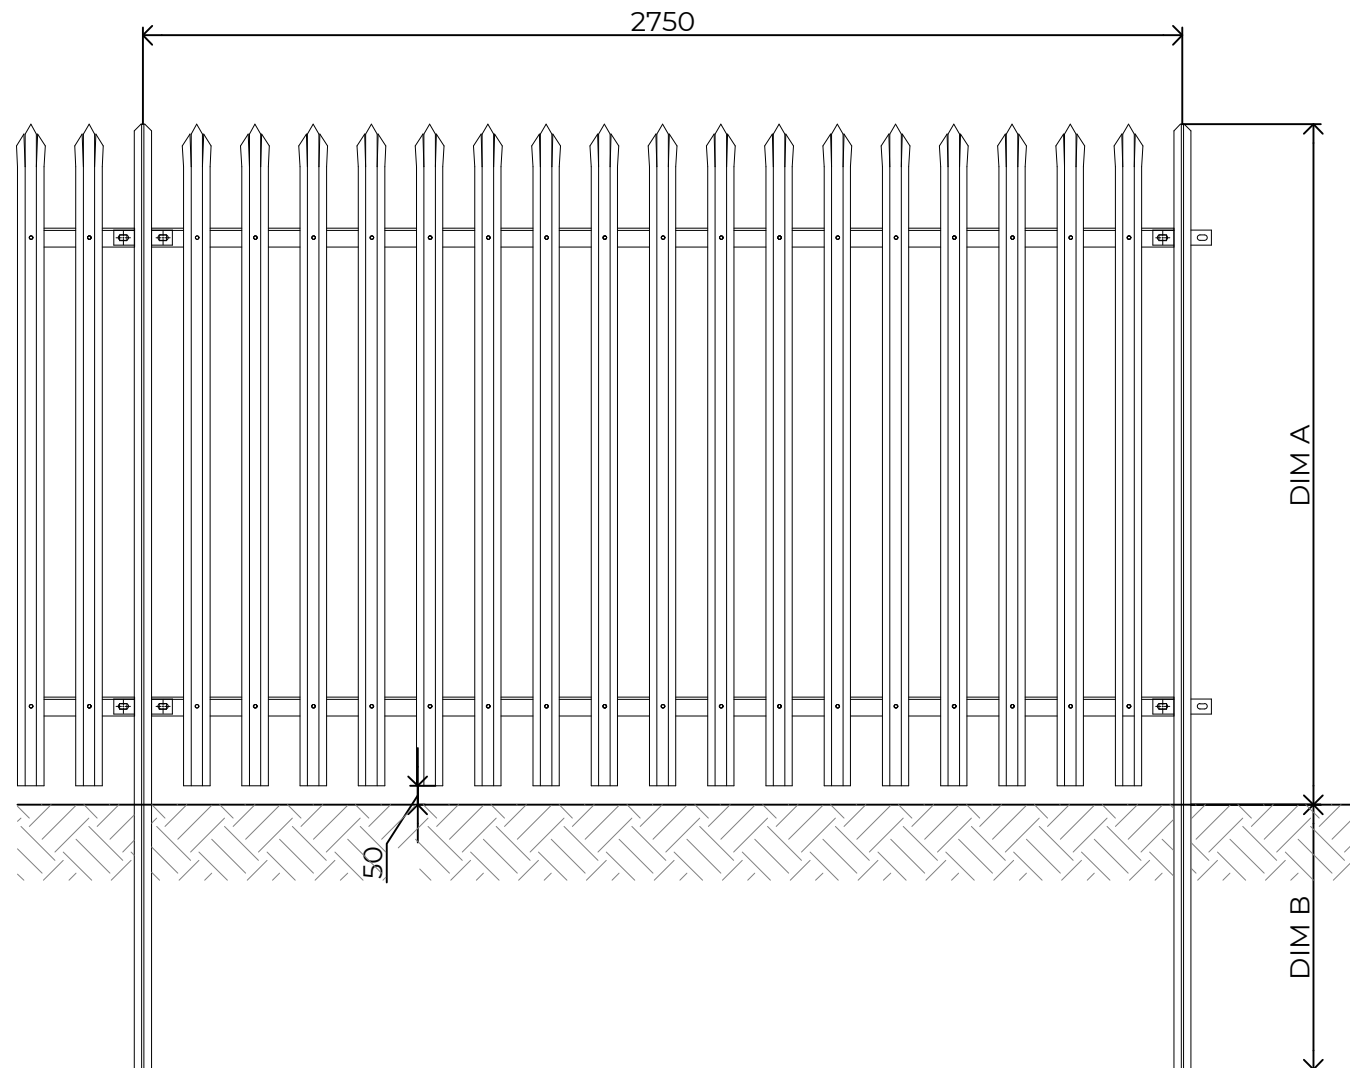

DIM A	DIM B	POSTS	ANGLES	PALES
900	600	102x44	50x50	"W"&"D"
1200	600	102x44	50x50	"W"&"D"
1500	600	102x44	50x50	"W"&"D"
1800	600	102x44	50x50	"W"&"D"
2400	750	102x44	50x50	"W"&"D"

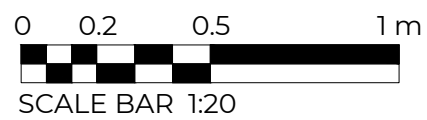

Stonebond Properties (Manchester)Ltd
Registered Office:
Suite 5, Egerton House
Towers Business Park
Wilmslow Rd
Didsbury, M20 2DX

site: Stonebond Standard Details
External Finishes
9100 Boundary Details

title: Palisade Fence
Detail

scale: 1:20
@A3
date: Jan 2024

drawn by: AC
checked:

drawing no: SBM-SD-9104

sheet no: Sheet 1 of 1revision: