
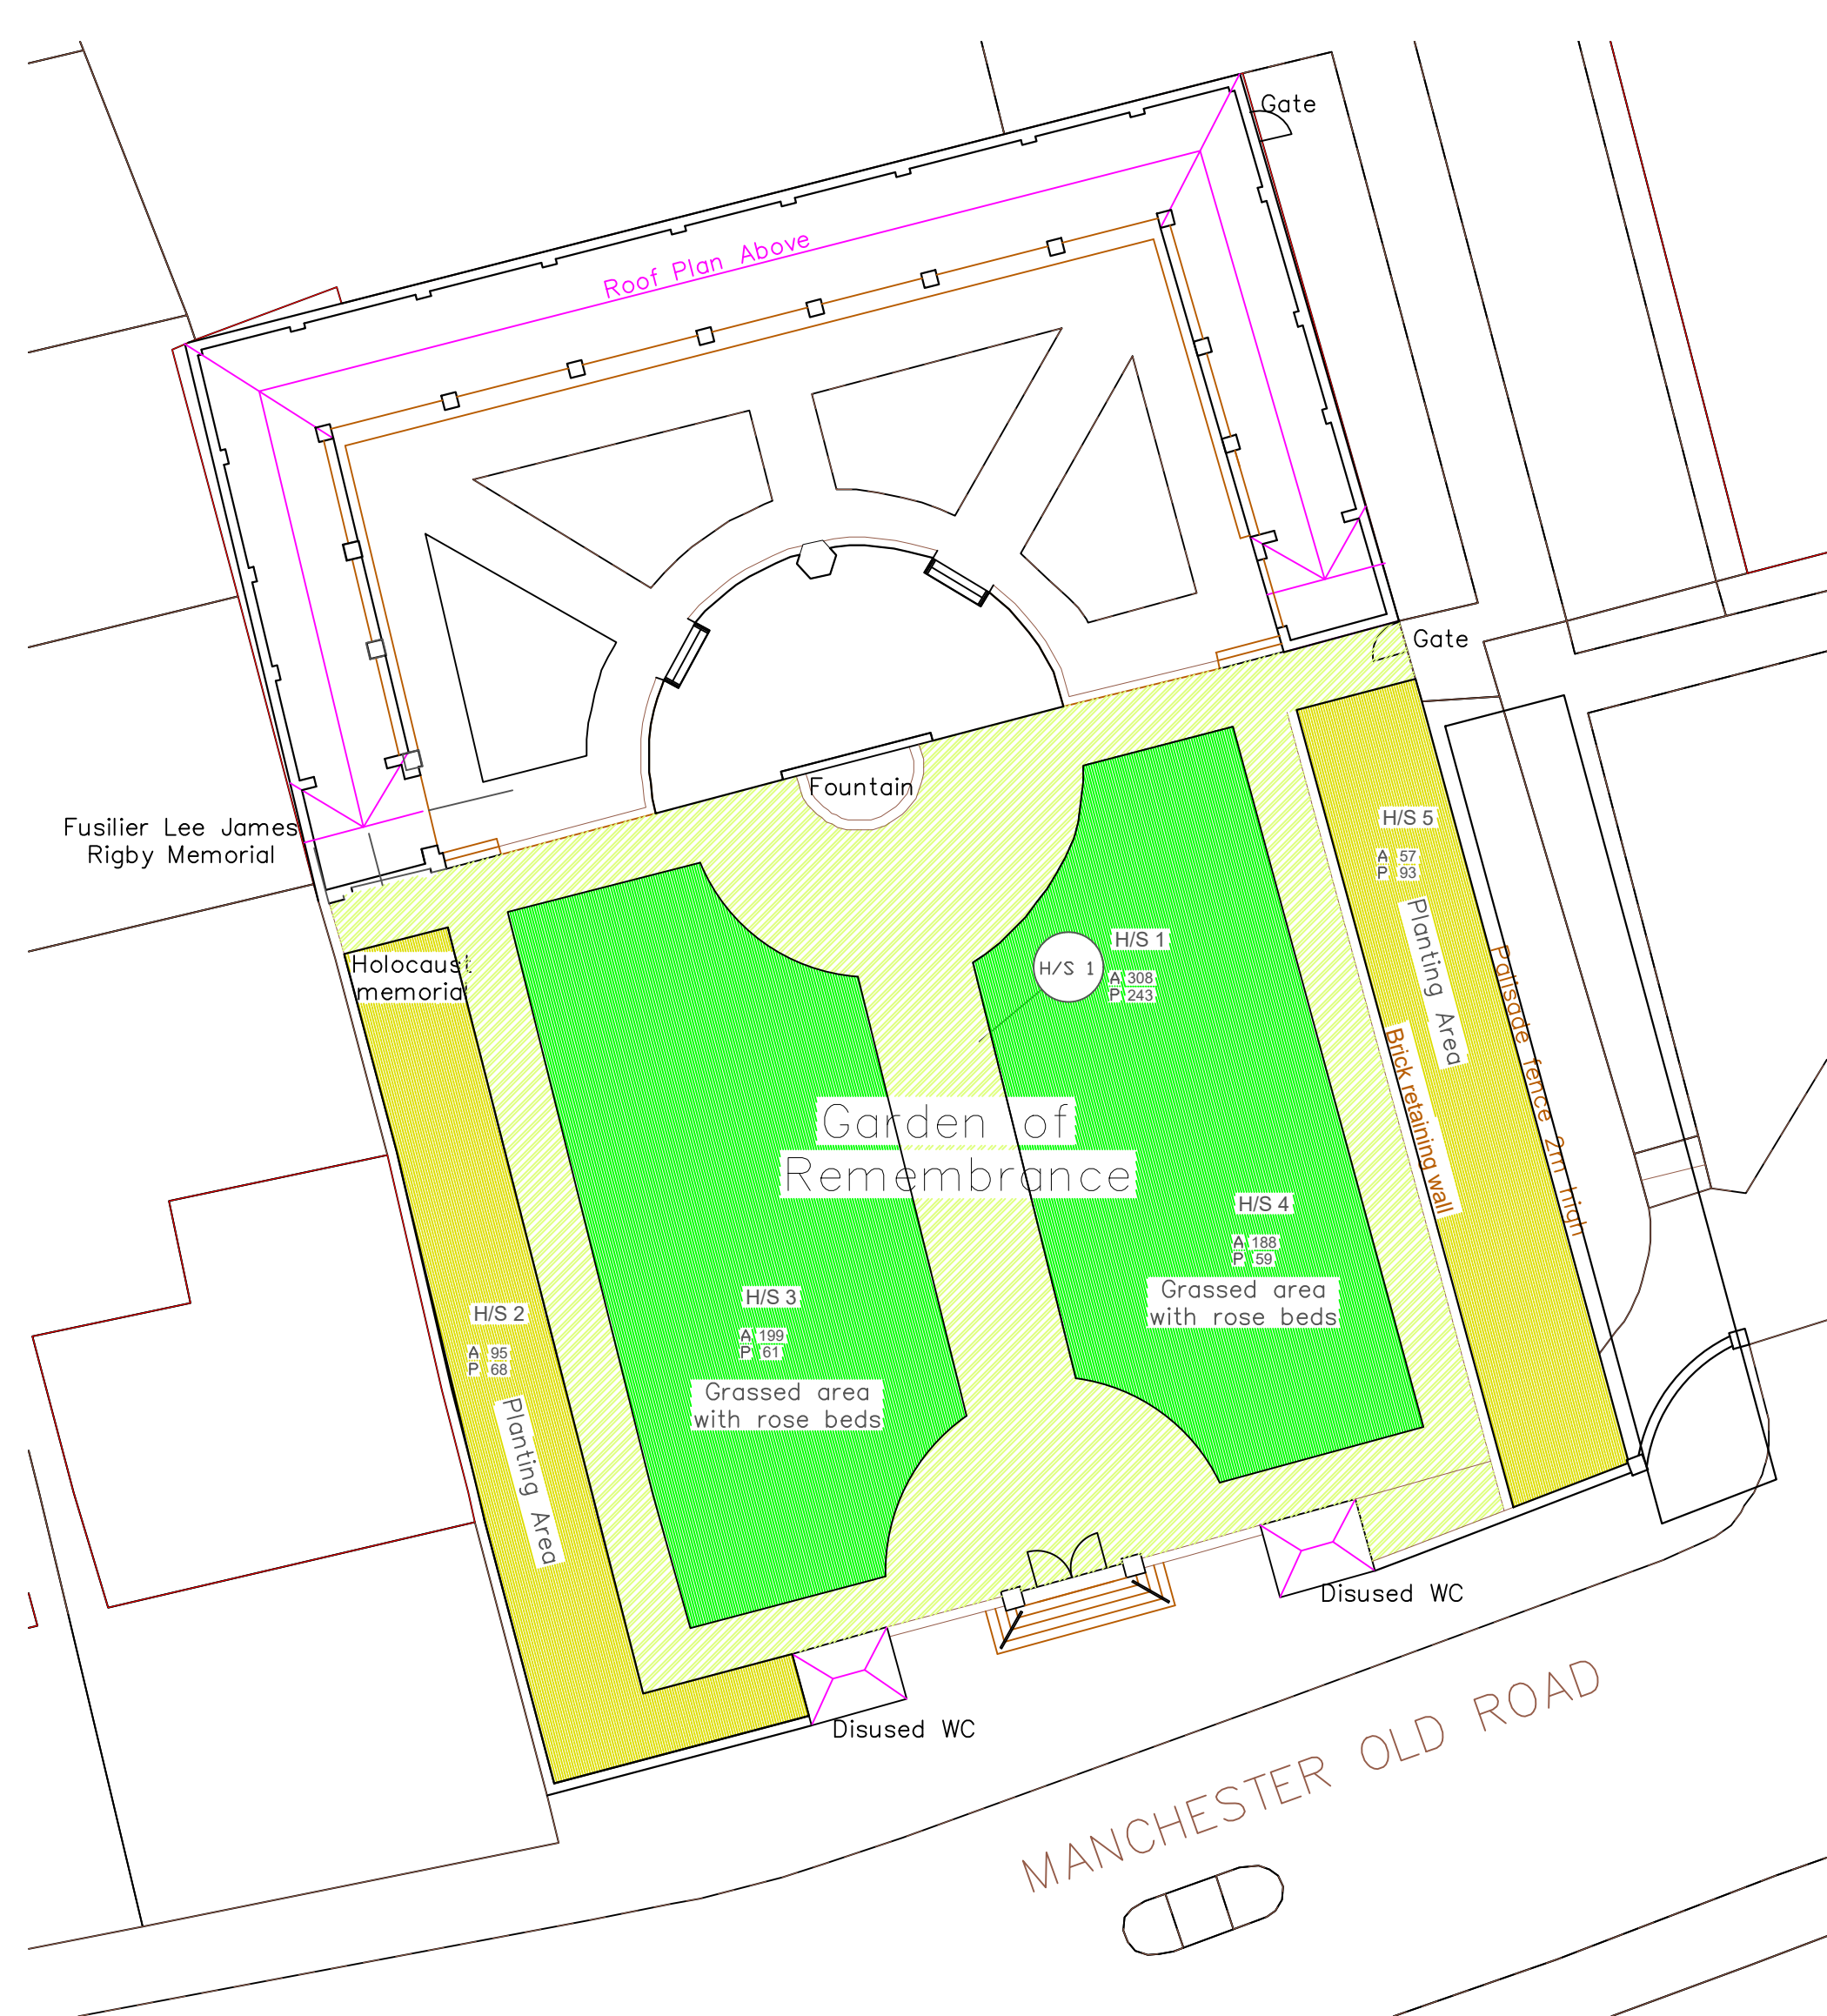


SCALE WITH CAUTION AS DISTORTION CAN OCCUR 10cm

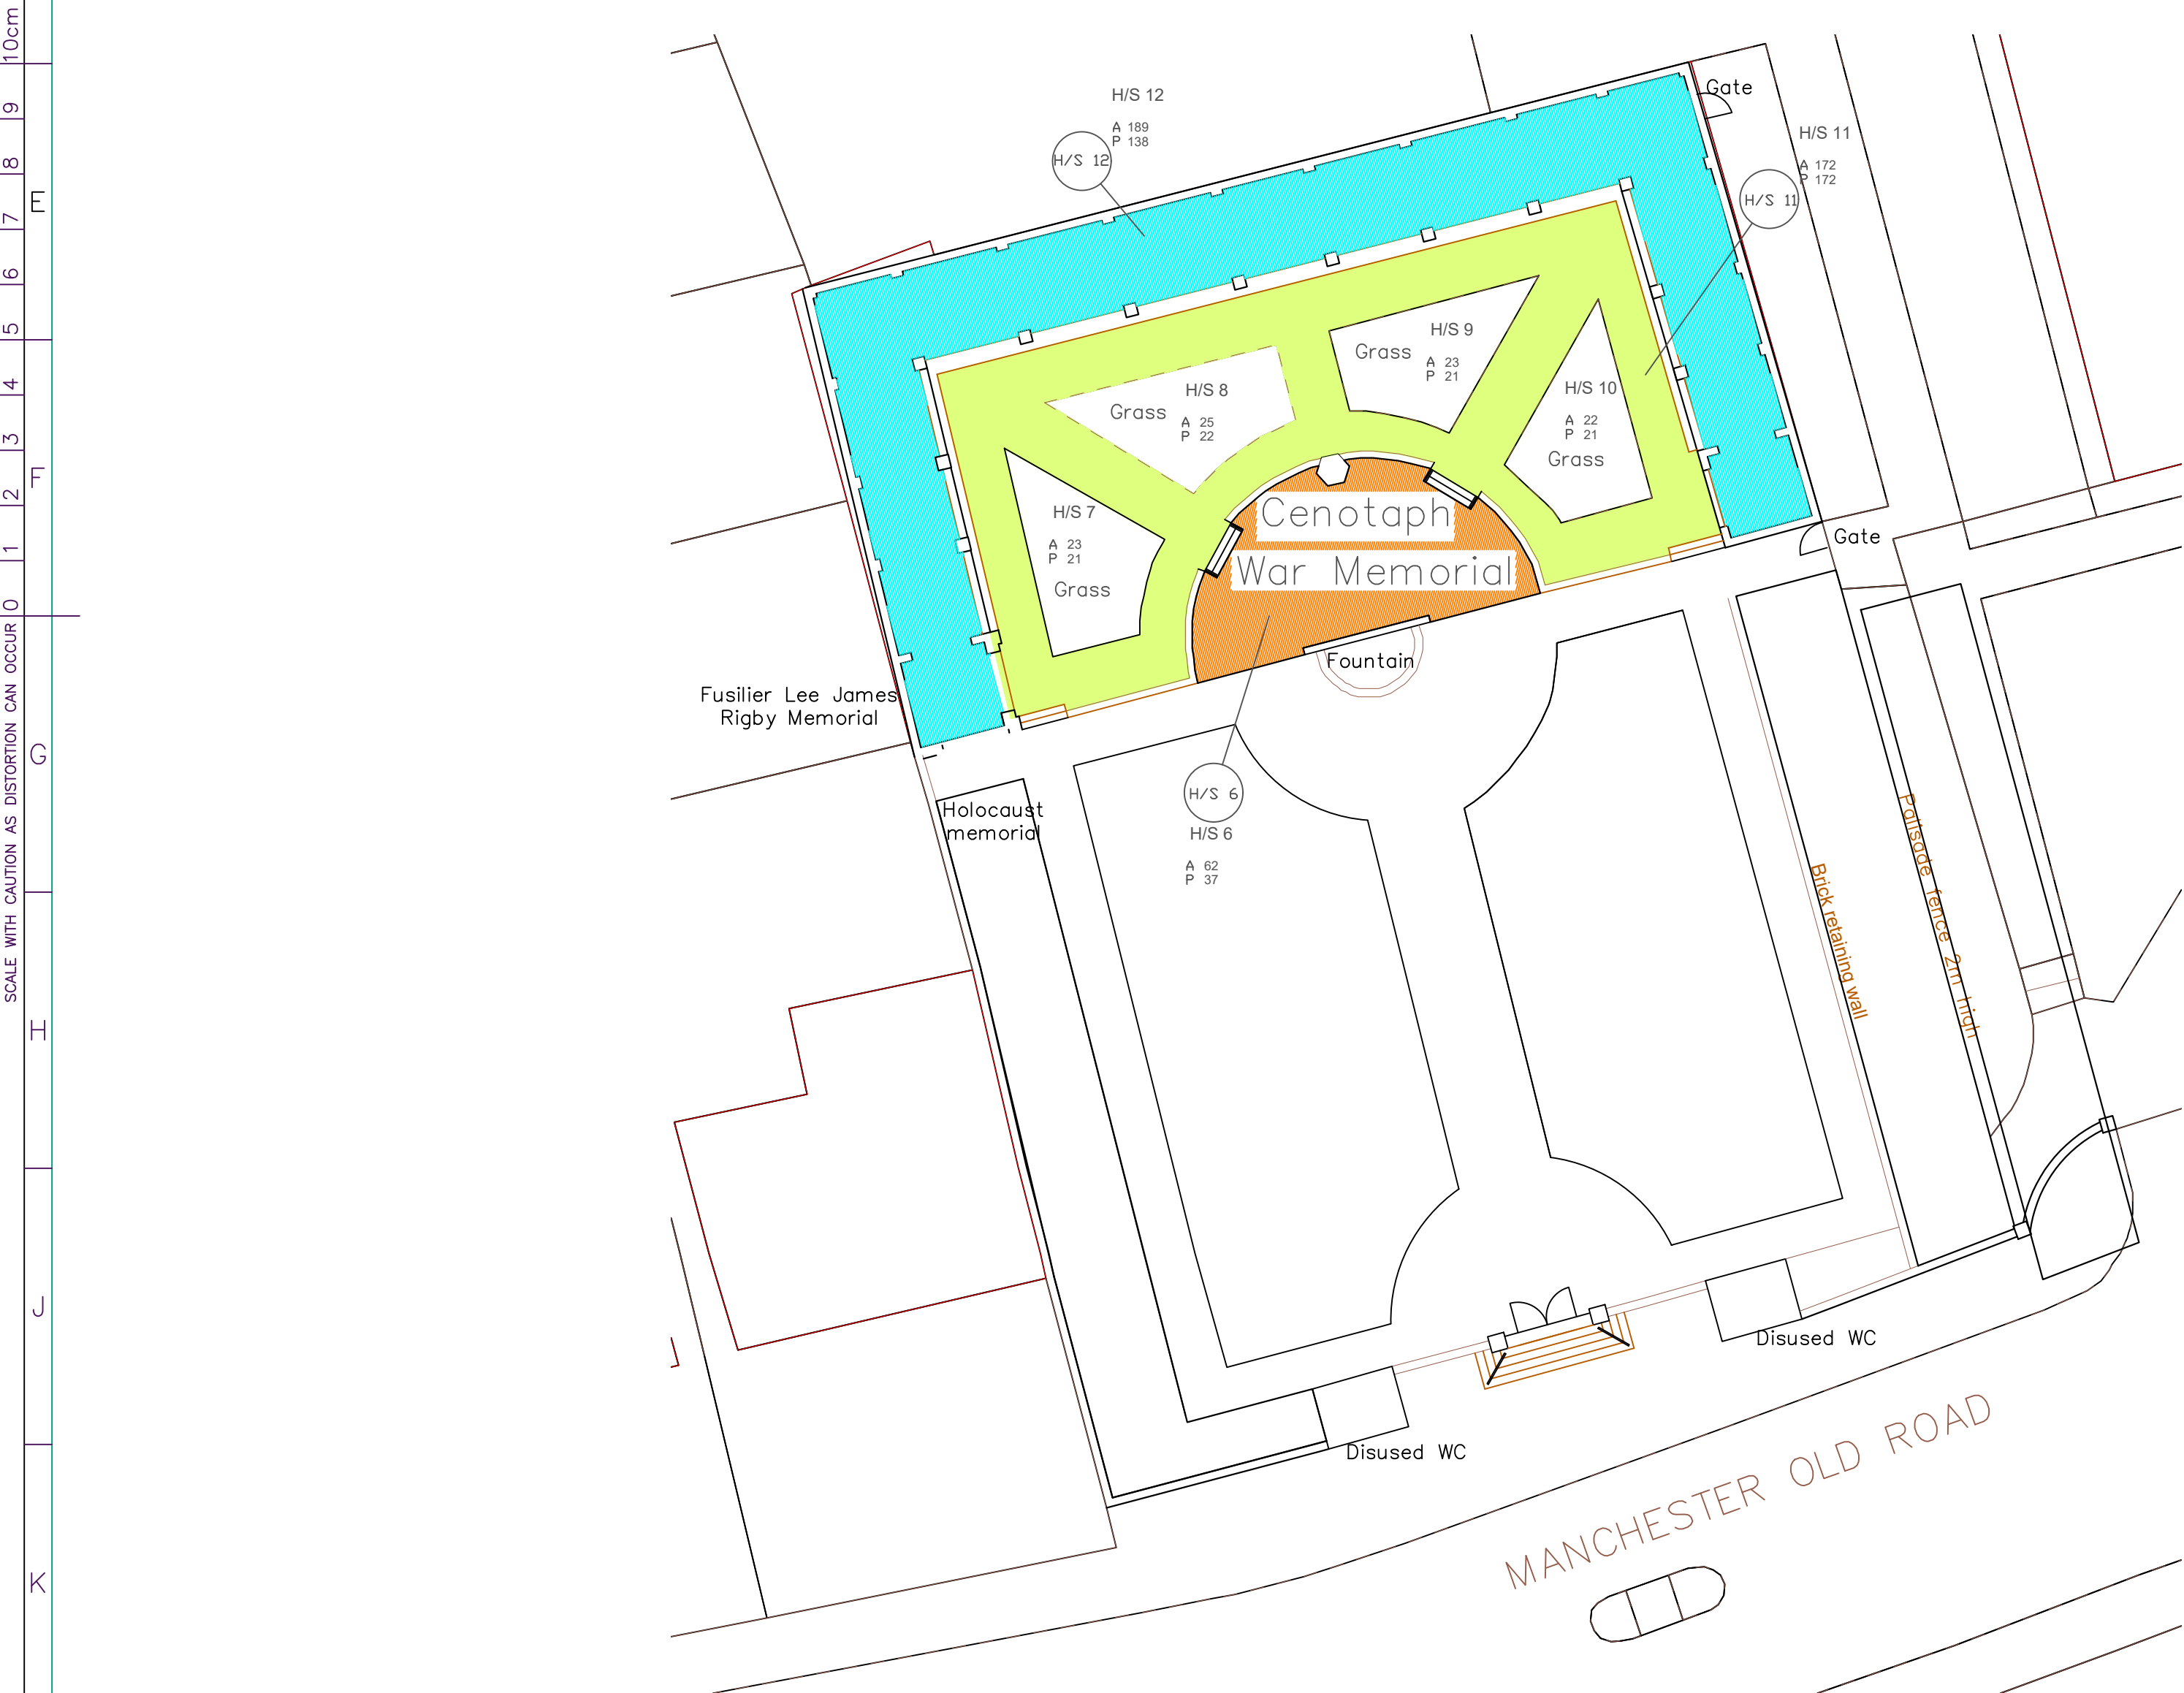

1. All dimensions are in millimetres unless noted otherwise.
2. All dimensions must be taken on site and not measured off drawing.
3. All levels refer to metres Above Ordnance Datum (AOD).

Rev	Details of revision	By	Chkd	Date
*	*	*	*	**/**/2*

ROCHDALE BOROUGH COUNCIL
NEIGHBOURHOODS
Director: M. Widdup

HIGHWAYS & PROPERTY
Assistant Director: D. Bowler

Project: **Middleton Memorial Gardens
Manchester Old Road
Middleton
M24 4EB**

Title: **Hardstanding Areas Plan**

Drawn IRD	Checked and Approved *	Safety Audit Check
Scale 1/200 @ A1	Date 16.07.2024	
Dwg. No. A1/2004258/01		