



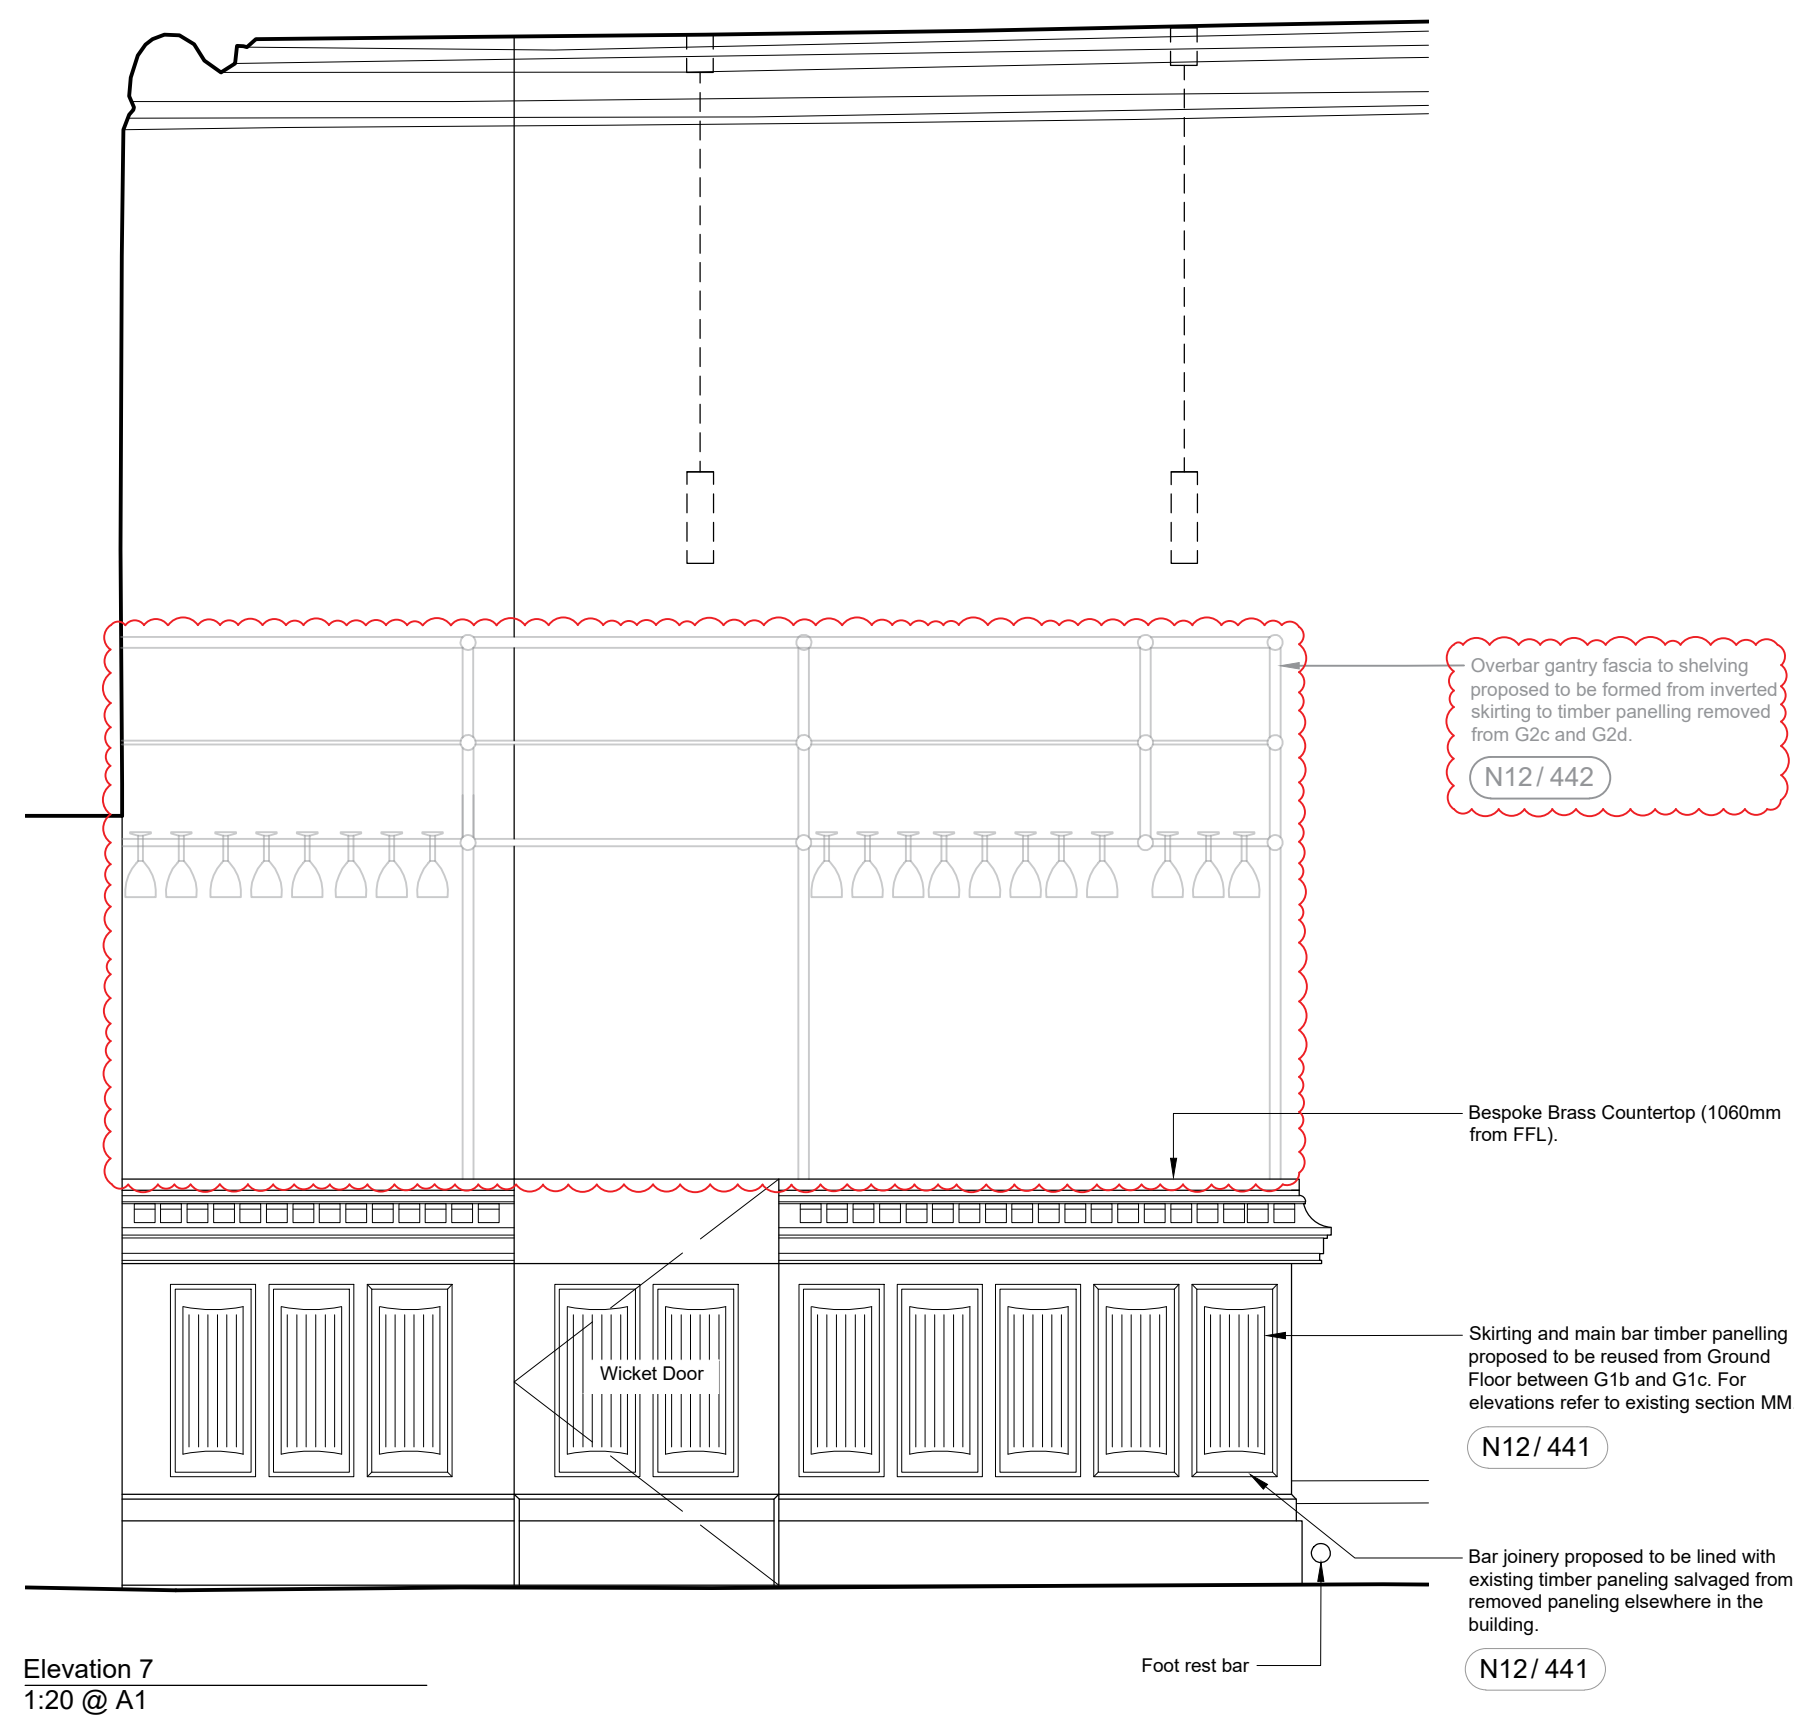

Precedent Image - St Pancreas, London



Precedent Image - Selfridges, London

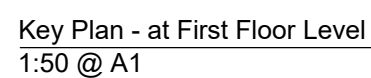

- Notes
1. Any dwg format drawing is to be read in conjunction with and at the scale of the accompanying pdf.
 2. Where colours other than black or grey are used, the drawing must be plotted in colour.
 3. For status 'C' (Construction) drawings all dimensions are to be checked on site by the contractor, scaling is for Local Authority purposes only.
 4. Unless otherwise indicated, all dimensions are in millimetres.
 5. All information on this drawing is to be read in conjunction with the relevant Council's Internal Associations specification and trade contractors' drawings and information by specialists.
 6. In the event of any discrepancy, please contact us immediately.
 7. This drawing may contain survey information by others and is to be used solely for the purposes for which it was issued.
 8. There are uncontrolled documents issued for information purposes only. If you have any queries regarding the drawings, please contact DIA immediately.
 9. Please note DIA cannot be held responsible for any errors arising from changes made to an uncontrolled dwg file.
 10. Drawing is for design intent purposes only. Specialist fit out contractor to review design and modify as required to ensure durability and sufficient constructability of joinery items and associated joinery - shop drawings required prior to manufacture.
- Greyed out items indicate areas of client fit out. These works are to not be undertaken by main contractor but are shown to offer guidance as to what areas are to be left clear to facilitate.

© 2019 DONALD INSALL ASSOCIATES LTD

Status codes	
S0	Work in Progress
S1	Suitable for Co-ordination
S2	Suitable for Information
S3	Suitable for Review & Comment
S4	Suitable for Stage Approval
D1	Suitable for Costing
D2	Suitable for Tender
D3	Suitable for Contractor Design
D4	Suitable for Manufacture/Procurement

A1,A2,A3, An etc. Approved and accepted as stage complete

B1,B2,B3, Bn etc. Partially signed off: with minor comments from the Client

CR Construction Record

C03	11-04-23	SZG	RZM	Racking no longer provided by the contractor.
C02	01-03-23	SZG	RZM	Amendments to F2h Bar Store.
C01	15-09-22	CZS	CSH	Updated for first floor works AI
P03	24-08-22	CZS	CSH	Updated Joinery and lighting locations indicated
P02	10-05-21	SZG	CSH	Tender Issue.
P01	27-11-20	SXT	CXS	Initial Issue
Rev	Date	Dwn	Auth	Revision

Scale A1@	Status	Purpose of issue
1:50	CR	For Construction

File Name	RTH - DIA - ZZ- 01 - DR- A - 3602							C03
Project	Originator	Volume	Level	Type	Role	Number	Revision	

Rochdale Town Hall
for Rochdale Development Agency

First Floor - Bar Elevations
Sheet 3 of 3

Donald Insall Associates
Chartered Architects and Historic Building Consultants

Bridgegate House, 5 Bridge Place, Chester CH1 1SA
(+44) 01244 350 063
chester@insall-architects.co.uk