


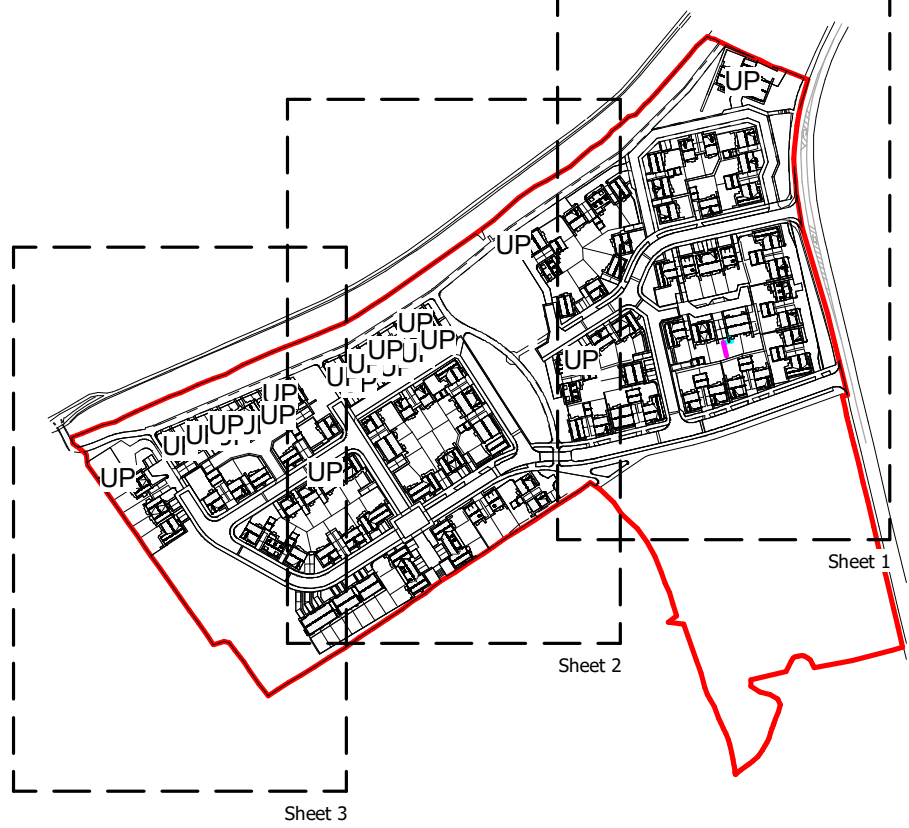

Key Plan

Boundary Treatments Key

- 900mm Dry Stone Wall
- 1200mm Post and Rail Fence (with wire mesh around head walls to engineers requirements)
- 1200mm Timber Fence
- 1500mm Timber Fence
- 1500mm Timber Fence with 300mm Trills
- 1800mm Timber Fence
- 1200mm Hoop Top Rail
- 1800mm Dwarf Wall with Piers and Timber Infill (Obtaining below where required)
- 2000mm Close Boarded Timber Acoustic Fence free from gaps and holes and a minimum density of 15kg/m2
- 2000mm Dwarf Wall with Piers and Timber Infill free from gaps and holes and a minimum density of 15kg/m2 (Obtaining below where required)
- Note: Rear garden gates to be a minimum 750mm clear
- 1200mm Timber Fence + Gravel Board
- 1500mm Timber Fence + Gravel Board
- 1800mm Timber Fence + Gravel Board

** Note - Refer to both Engineers external works drawings & WBA plans for locations of gravel board and F&E retentment. **

Site Layout - Boundary Treatment Plan

1 : 250



VISUAL SCALE 1:250

P8	28.11.23	DW	AH	Paving to plots 22 and 93 amended in line with engineers levels amendments.
P7	23.10.23	DW	AH	Updated in line with client comments.
P6	06.10.23	DW	AH	Garages Updated
P5	25.09.23	DW	AH	Updated in line with client comments
P4	05.09.23	HA	DW	Site entrance, retaining walls, F&E & Gravel Boards
P3	14.08.23	KI	MI	Updated to suit engineers latest plan. Key updated
P2	12.07.23	DW	MI	Acoustic Fences added
P1	10.07.23	DW	MI	900mm Hoop top railings added
				Updated with comments from Countryside Partnerships

Rev	Date	Drawn	Checked	Description
S0				Work In Progress

Hollin Gate

Site Layout - Boundary Treatment Plan (Sheet 3)


Location:
Hollingworth Road
Littleborough

Clients:
Vistry Partnerships

Rev	Date	Drawn	Checked	Scale	Rev
HOLL-WBA-XX-XX-DR-A-20_1033				Scale: @A0	P8
May 23	DW	RPM	As indicated	4046-001	

NATSON BATTY ARCHITECTS

Shires House, Shires Road
Gusley, Leeds LS20 8BU
Leeds
T: 01943 876 665
E: enquiries@natsonbatty.com
W: www.natsonbatty.com

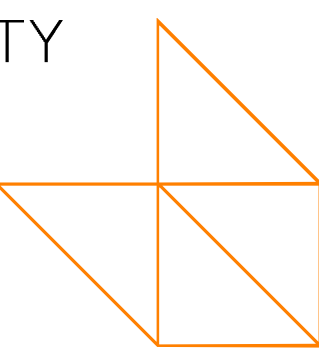

Note: Do not Scale from this drawing. All dimensions to be checked on site