



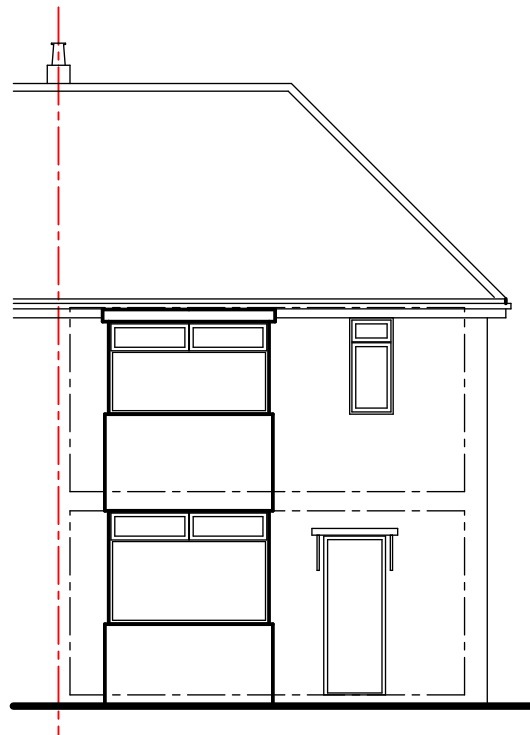


**front (north)
elevation**




**side (west)
elevation**

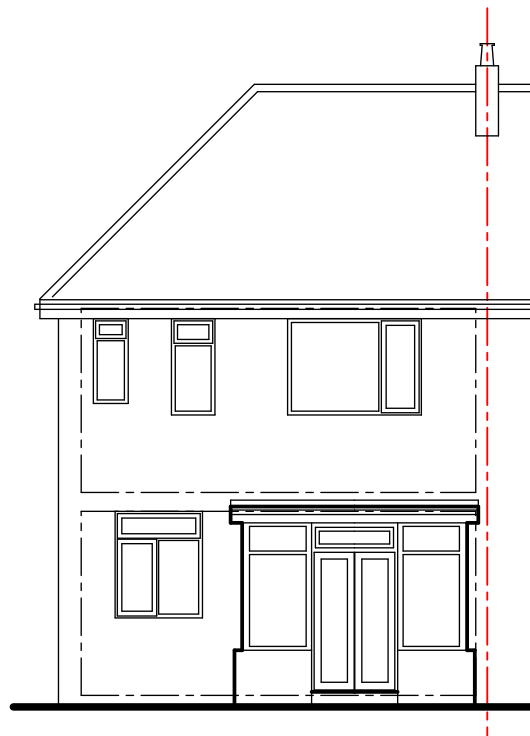

**rear (south)
elevation**

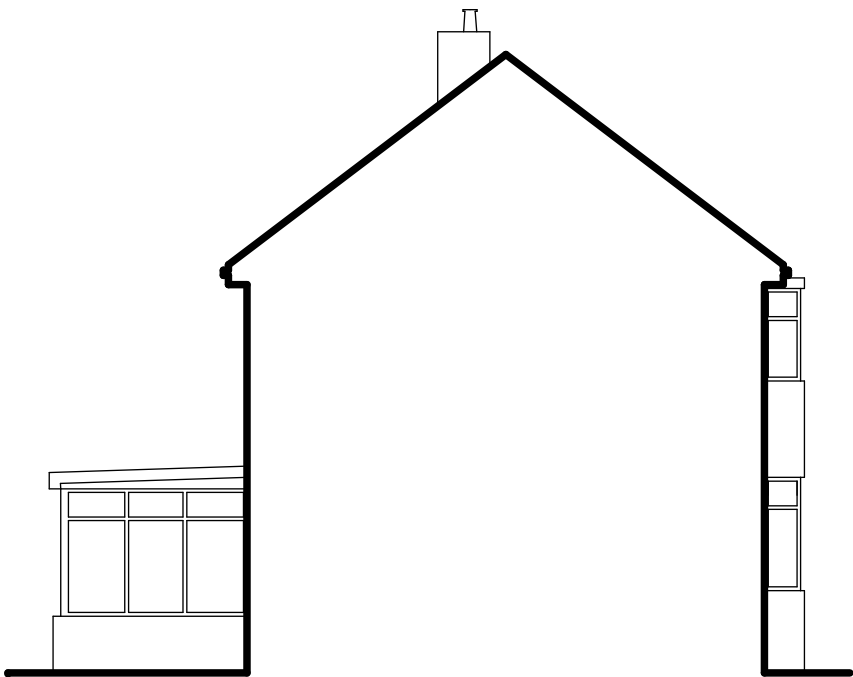

**side (east)
elevation**

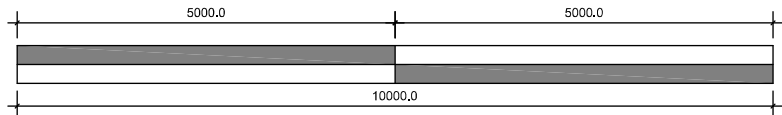

scale 1:100

Revision	Date	Details

Only Planning Officers may scale from this drawing.
All dimensions must be checked and verified before preparing production drawings or commencing works.
This drawing and its design is copyright and may not be reproduced in any form whatsoever without prior express written consent.

clear Architectural Services
Mark Herring, Clear Architectural Services, 50 Rectory Street, Middleton, Manchester. M24 5TY.
T. 0161 653 7128 M. 07968 748606 E. mark@clear-architecture.co.uk W. www.clear-architecture.co.uk



Date	November 2024.	Drawn	JLK.	Client	Stefan Kaczmarek.	Drawing title	Existing Elevations. PLANNING.
Scale	1:100 at A3.	Checked	MLH.	Job title	Proposed Extension and Alterations. 26 Highfield Street, Middleton, Manchester M24 2JR.	Drawing No.	CM362 EX 02.