



2. Front - Existing
1 : 100



3. Rear - Existing
1 : 100

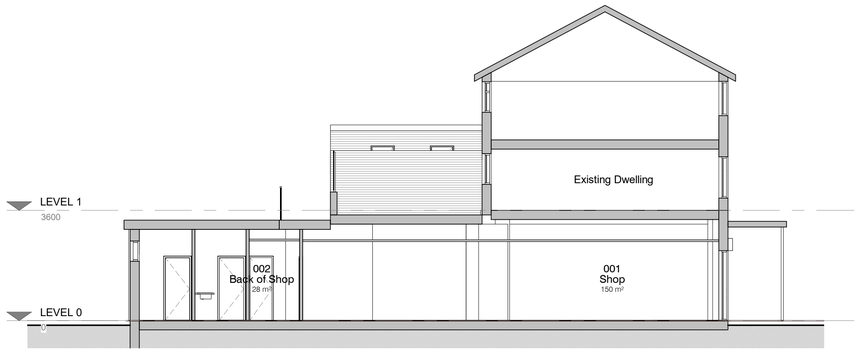

4. Section 1
1 : 100

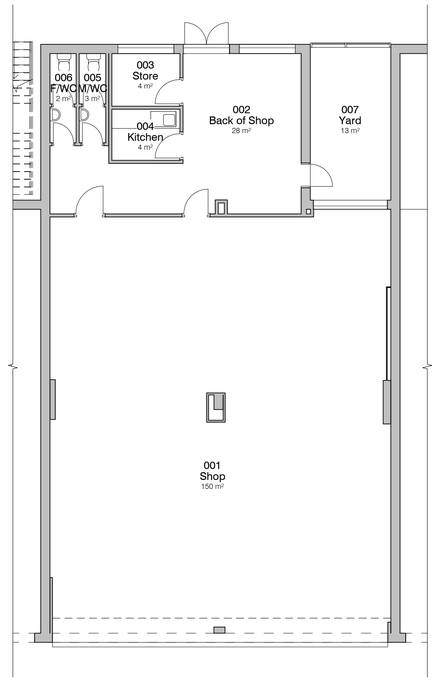

1. Level 0 - GA Existing
1 : 100



5. 3D - Existing

0.5 0 0.5 1 1.5 2 2.5
SCALE 1:50 m

REV.	DESCRIPTION	BY	DATE

PROJECT: 187-189 Kirkway Middleton	SCALE @ A1: 1 : 100 · DATE: 14 Nov. 2018 · DRAWN BY: SA
CLIENT: Urban and Rural	STATUS: PLANNING
TITLE: Existing GA Plans and Elevations	PROJECT NO.: DA18157. · DRAWING NO.: 002. · REV.

DEBTAL ARCHITECTURE
www.debtal.co.uk

NOTES

© COPYRIGHT - ALL RIGHTS RESERVED
THIS DRAWING MUST NOT BE REPRODUCED WITHOUT PRIOR WRITTEN CONSENT.
DO NOT SCALE FROM THIS DRAWING.
ALL DIMENSIONS AND SETTING OUT SHALL BE CHECKED AND CONFIRMED ON SITE.
ANY DISCREPANCIES TO BE REPORTED TO THE DESIGNER PRIOR TO THE
COMMENCEMENT OF ANY WORKS OR FABRICATION.
ACCORDANCE WITH CURRENT STATUTORY LEGISLATION, RELEVANT CODES OF
PRACTICE AND BRITISH STANDARDS. ALL DIMENSIONS ON THIS DRAWING ARE IN
MILLIMETRES (UNLESS OTHERWISE STATED).