
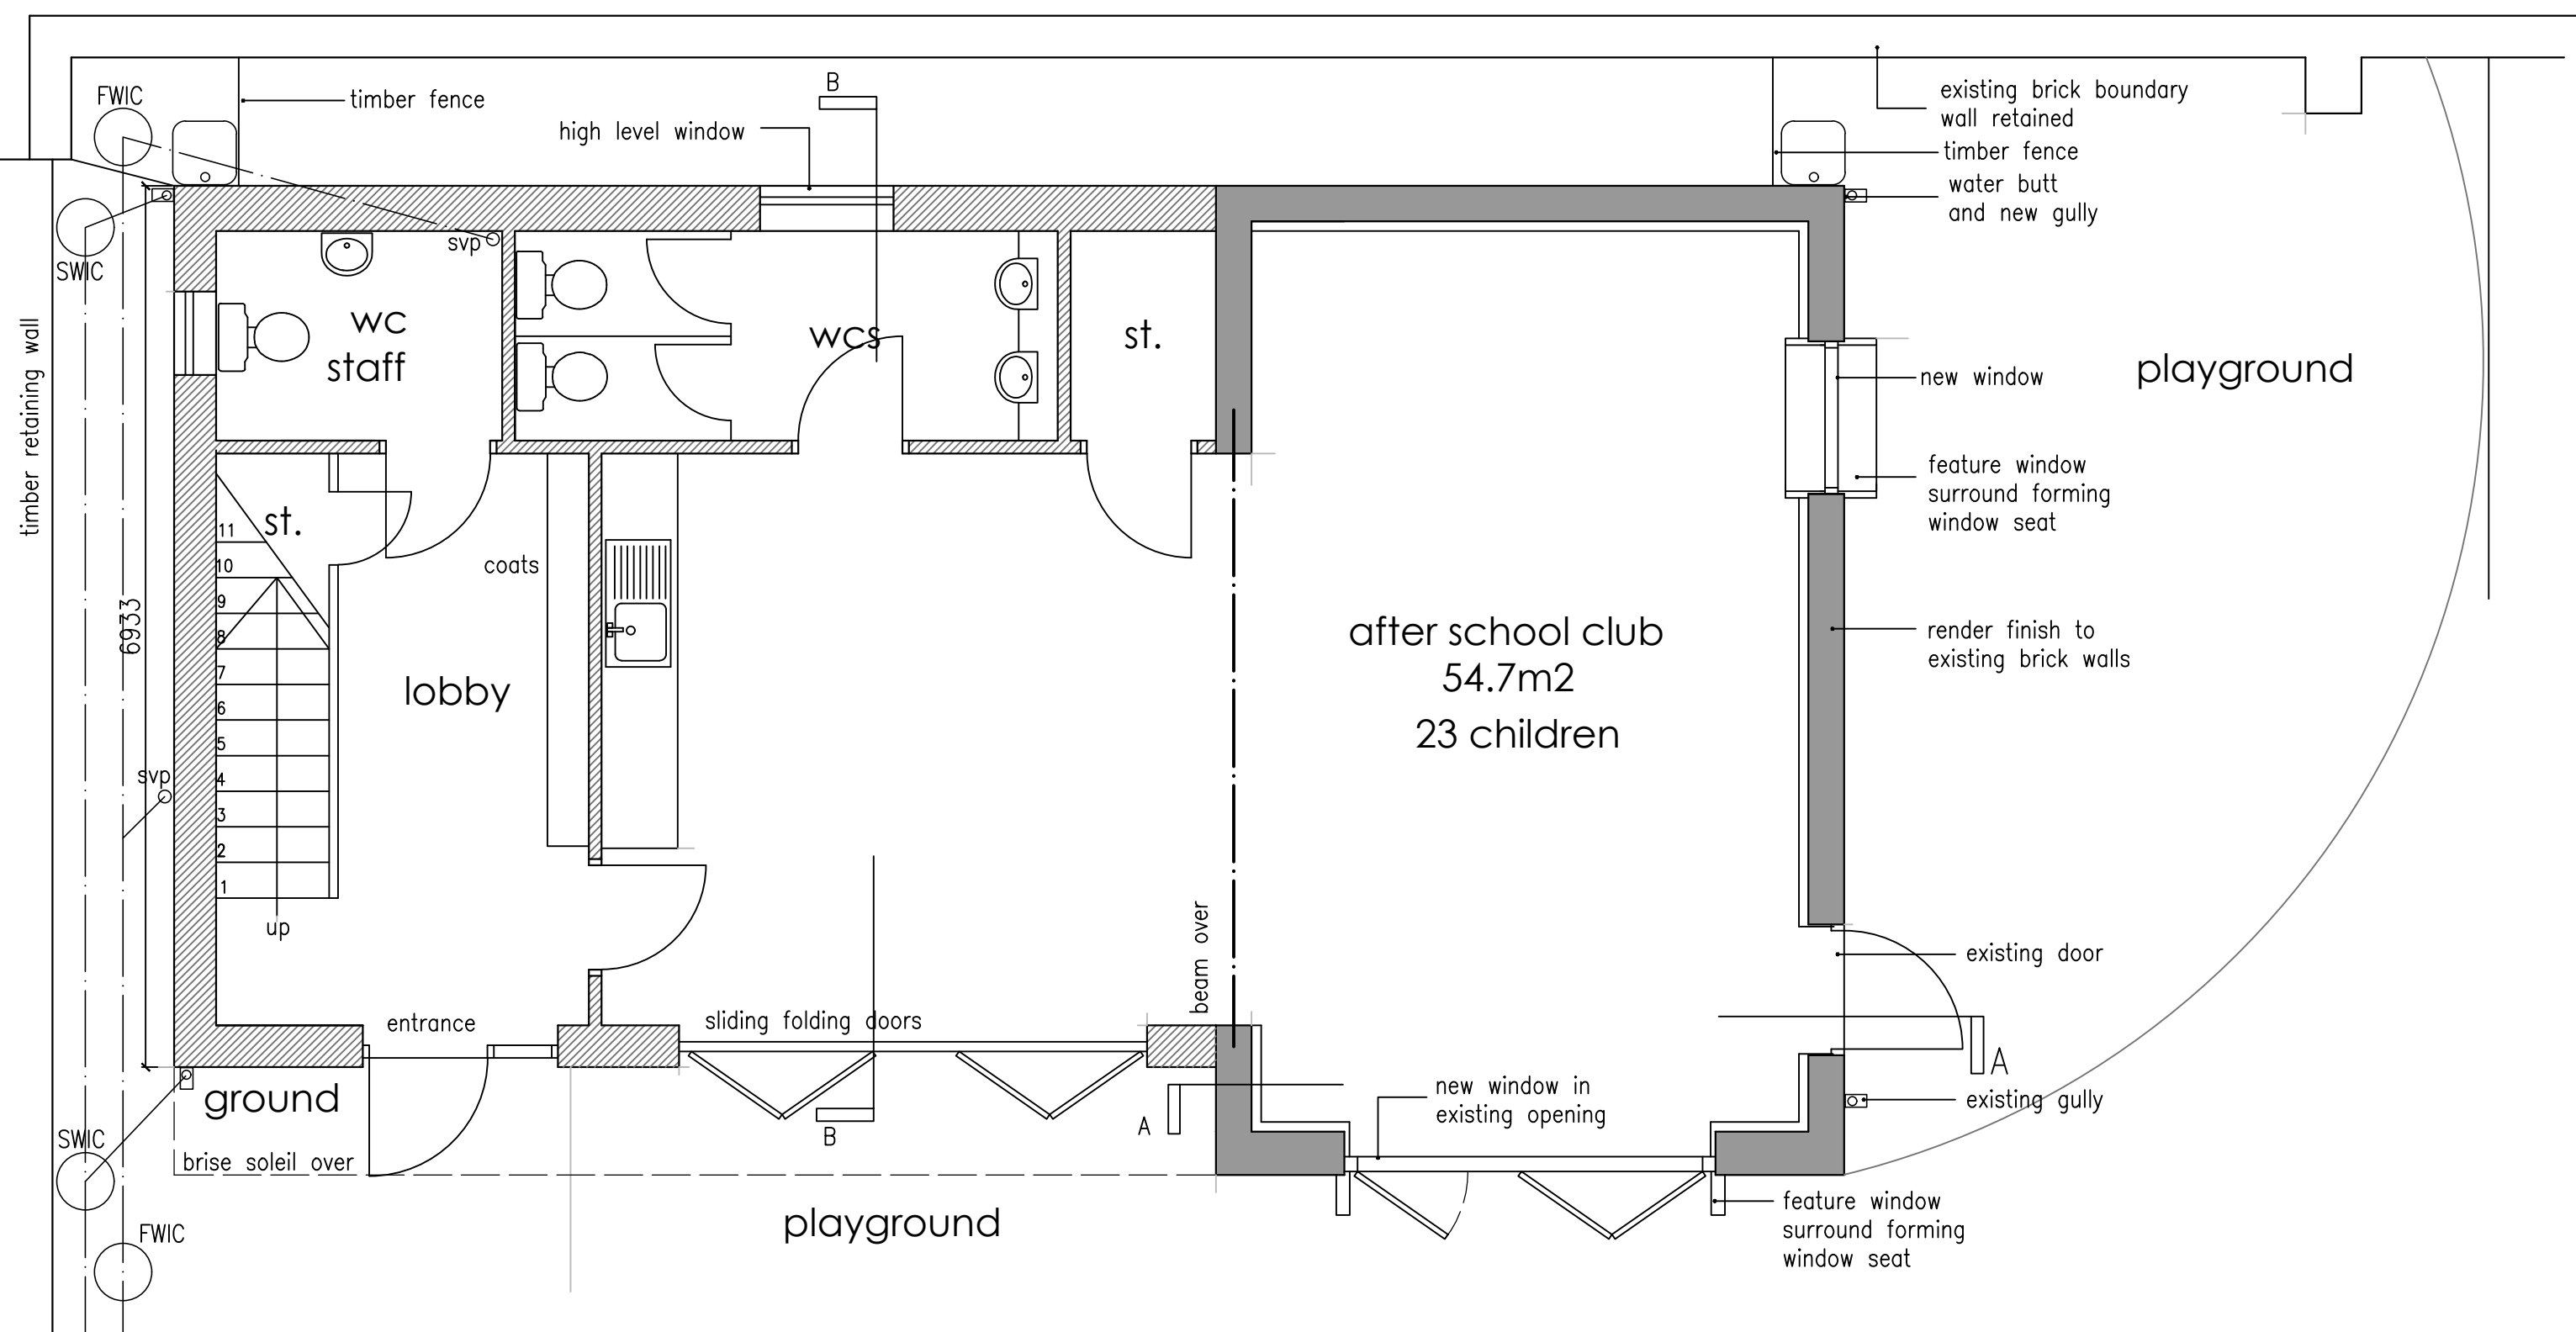


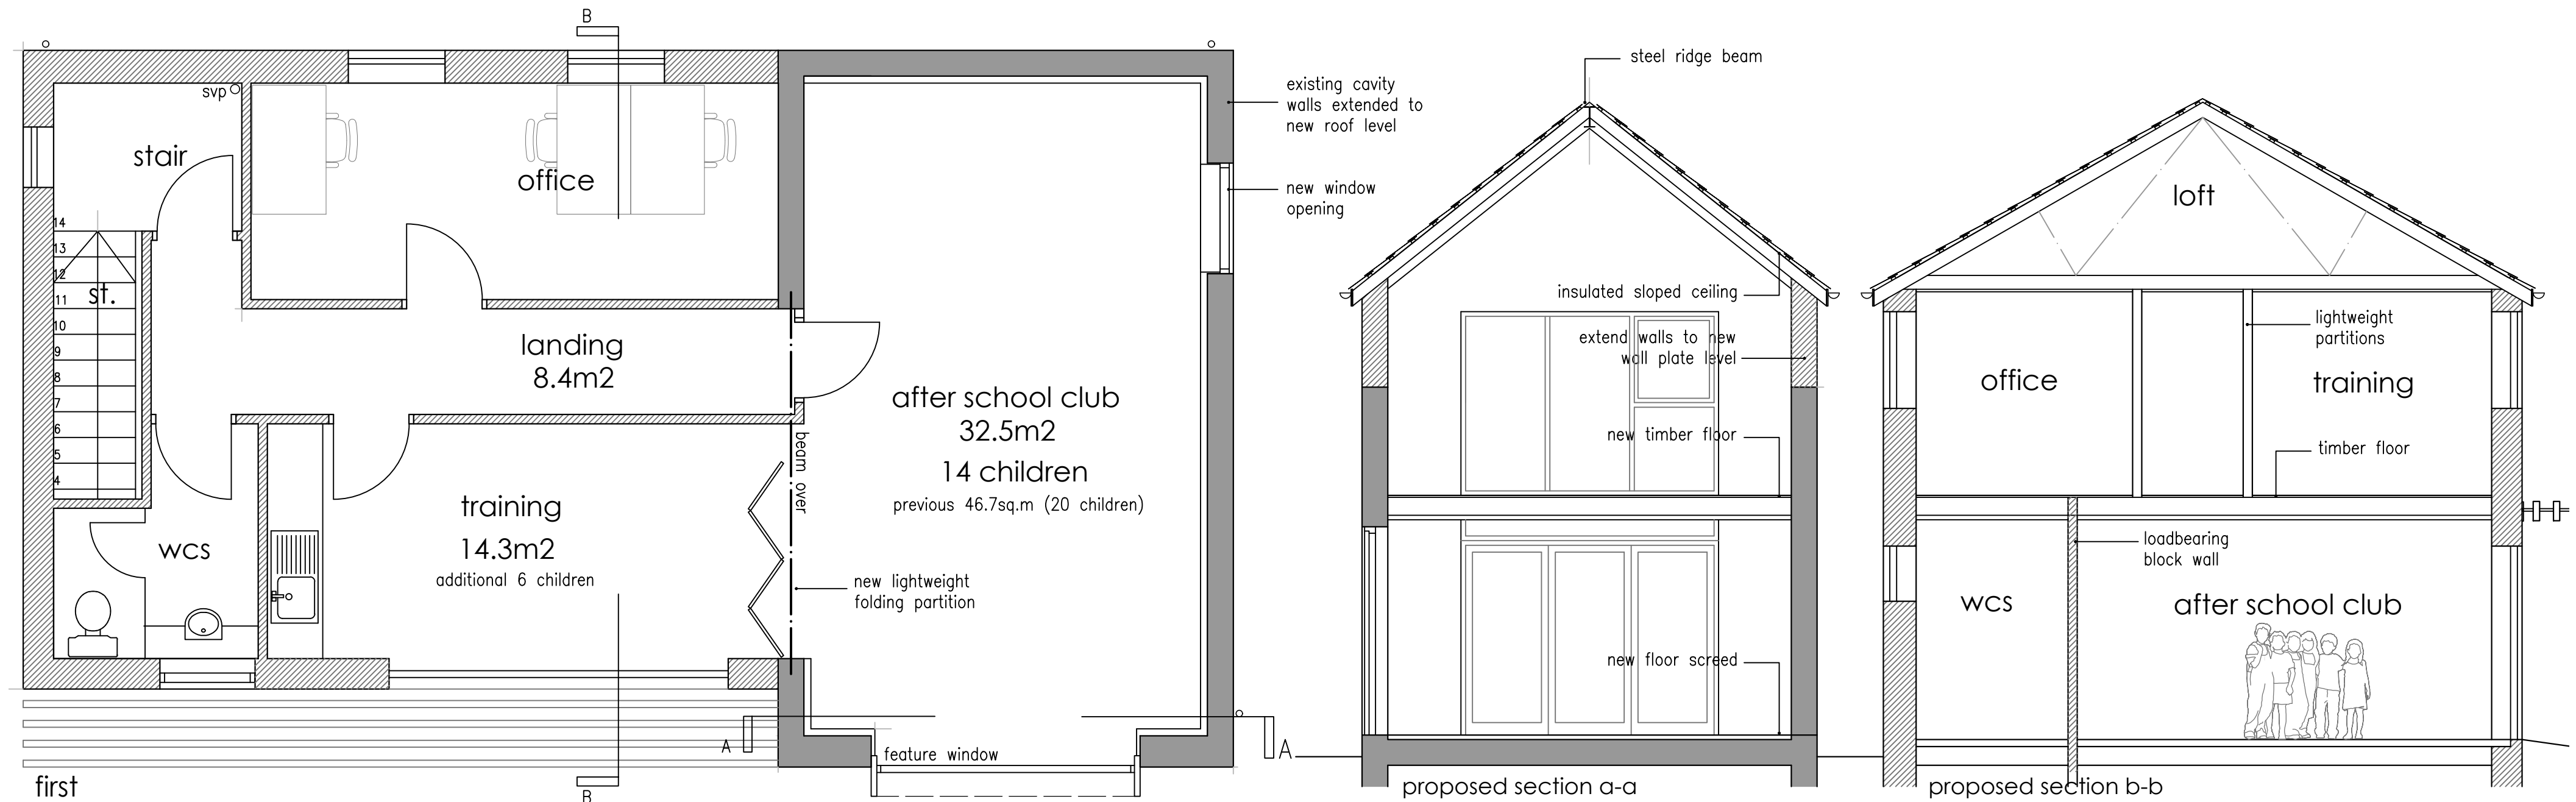

A WET BASE ADDED TO FIRST FLOOR 08.05.24
revisions

proposed plans and sections
new after school club
the ark littleborough

date: september 2022 scale 1:50 @a2
status: preliminary dwg. d417/ASC 05 rev A

DO NOT SCALE - IF DIMENSIONS ARE NOT GIVEN PLEASE ASK

architectural designworks limited

designworks



studio one 17 biggin gardens heywood OL10 2WF t: 0161 332 1943 e: architects@archdesignworks.co.uk