31 CHELTENHAM ROAD - MIDDLETON - M24 1HR

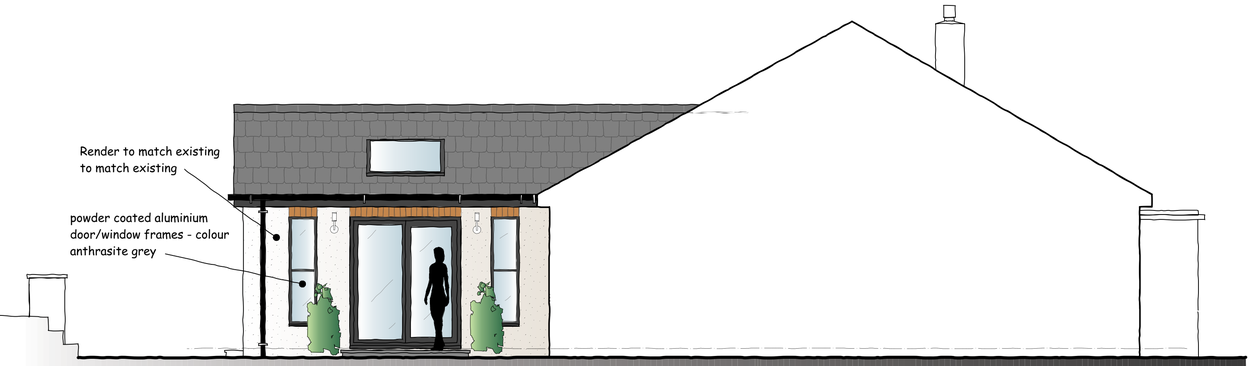

PROPOSED SIDE ELEVATION (looking from No 29) 1:50 @ A1



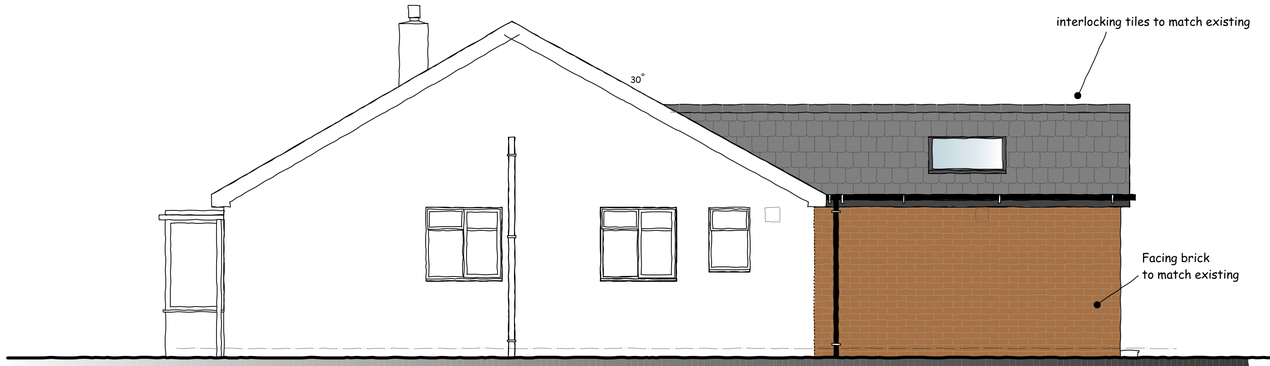

PROPOSED SIDE ELEVATION 1:50 @ A1



1:1250 LOCATION PLAN @ A1



REAR 3D VIEW



AERIAL PLAN

EXISTING GF PLAN 1:50 @ A1

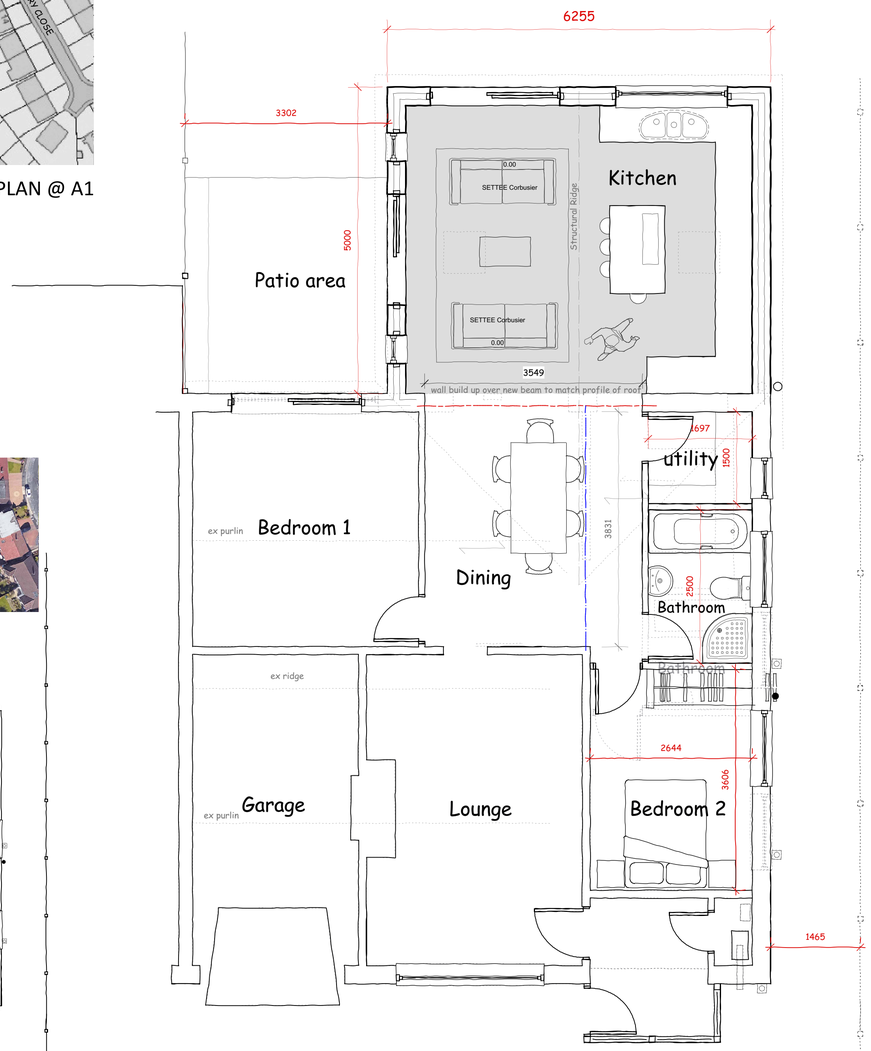

PROPOSED DRAFT PLAN 1:50 @ A1



EXISTING FRONT ELEVATION 1:100 (unchanged) @ A1

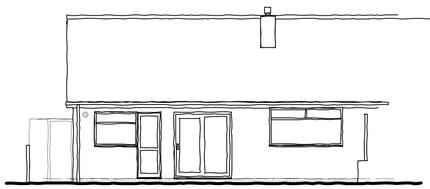

EXISTING REAR ELEVATION 1:100 @ A1

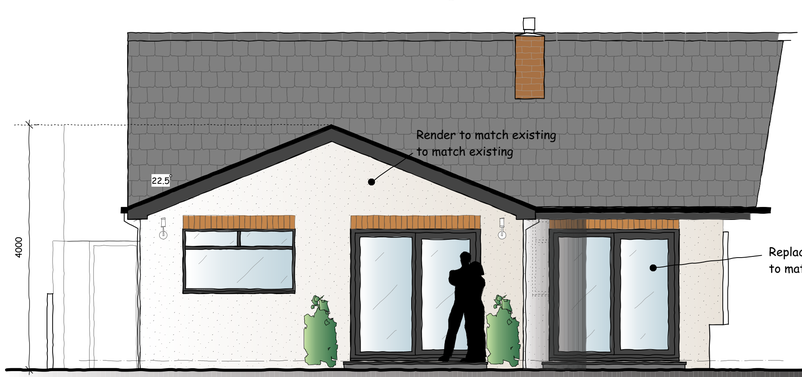

PROPOSED REAR ELEVATION 1:50 @ A1



EXISTING SIDE ELEVATION

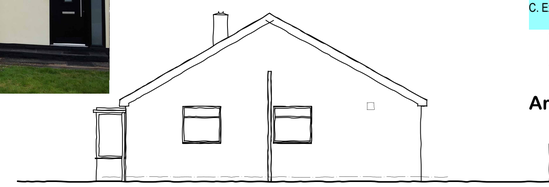

EXISTING SIDE ELEVATION 1:100 @ A1



EXISTING REAR ELEVATION 1:50 @ A1

partner LABC

IMPORTANT

THE CONTRACTOR WILL BE RESPONSIBLE FOR SETTING OUT THE WORK. ALL DIMENSIONS MUST BE OBTAINED FROM OR CHECKED ON SITE.FIGURED DIMENSIONS TO BE USEDIN PREFERENCE TO SCALE.

REVISIONS
C. Extension O/A height reduced to 4m. 12/04/19

IW DESIGN

Architectural design ○ Surveying services

Tel/Fax:- 0161 - 903 - 9423
iwdesignservices@virginmedia.com

Project
31 Cheltenham Road
Middleton,
M24 1HR

Title
A1 Existing & Proposed Plans

Drawn IAW

Scale 1:100 Date MAR 2019

Dwg. No. 3ICR/001c