

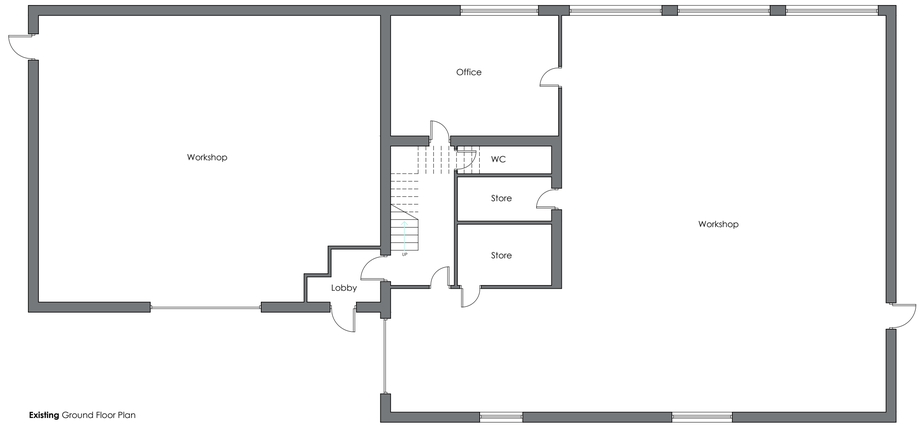



Existing Ground Floor Plan

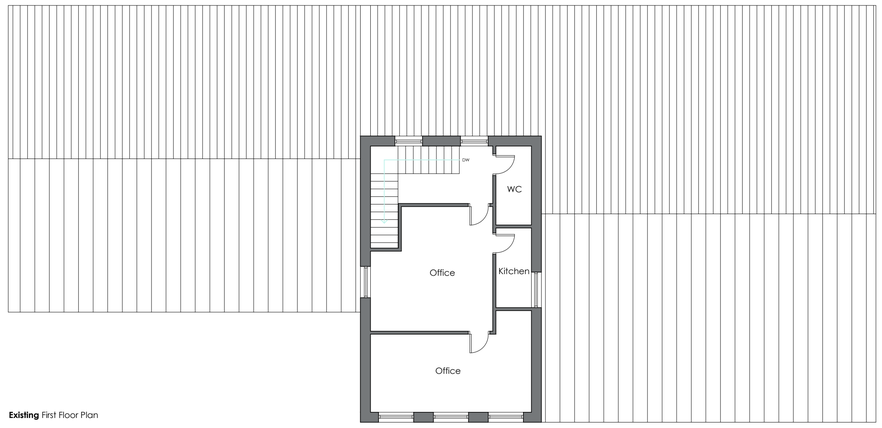


Existing First Floor Plan

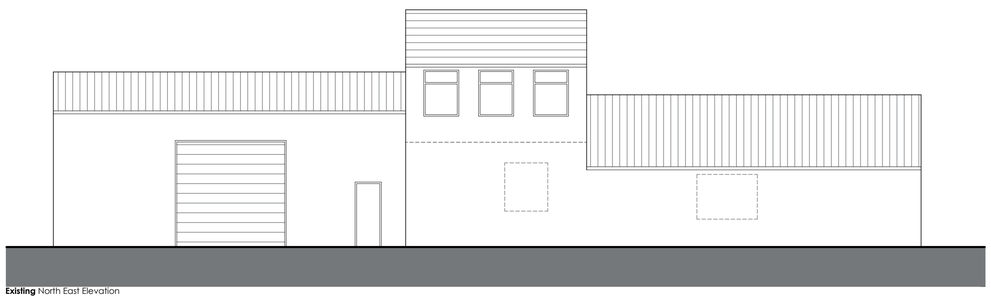


Existing North East Elevation

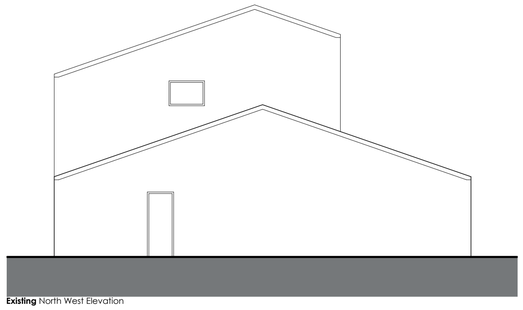

Existing North West Elevation

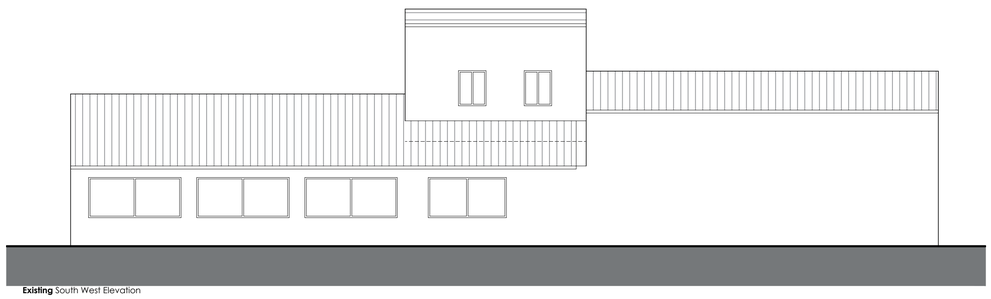

Existing South West Elevation

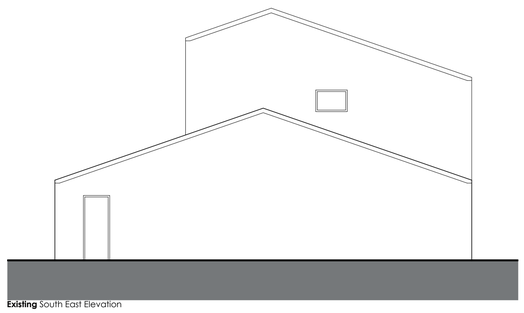

Existing South East Elevation

0 2 4 6 8 10

Dimensions in meters

SOLIDVOID ARCHITECTS
16 WOOLFENDEN WAY, WARDLE, ROCHDALE, OL12 9SS
SOLIDVOID@OUTLOOK.COM

APPLICANT:
ABIGAIL MELLOR

PROJECT:
CALF HEY SOUTH, ROCHDALE, OL11 2JS

DRAWING TITLE:
EXISTING PLANS & ELEVATIONS

STATUS:
PLANNING

DATE: APR 2019

SCALE: 1:100

DRAWING No:
2150/E01