




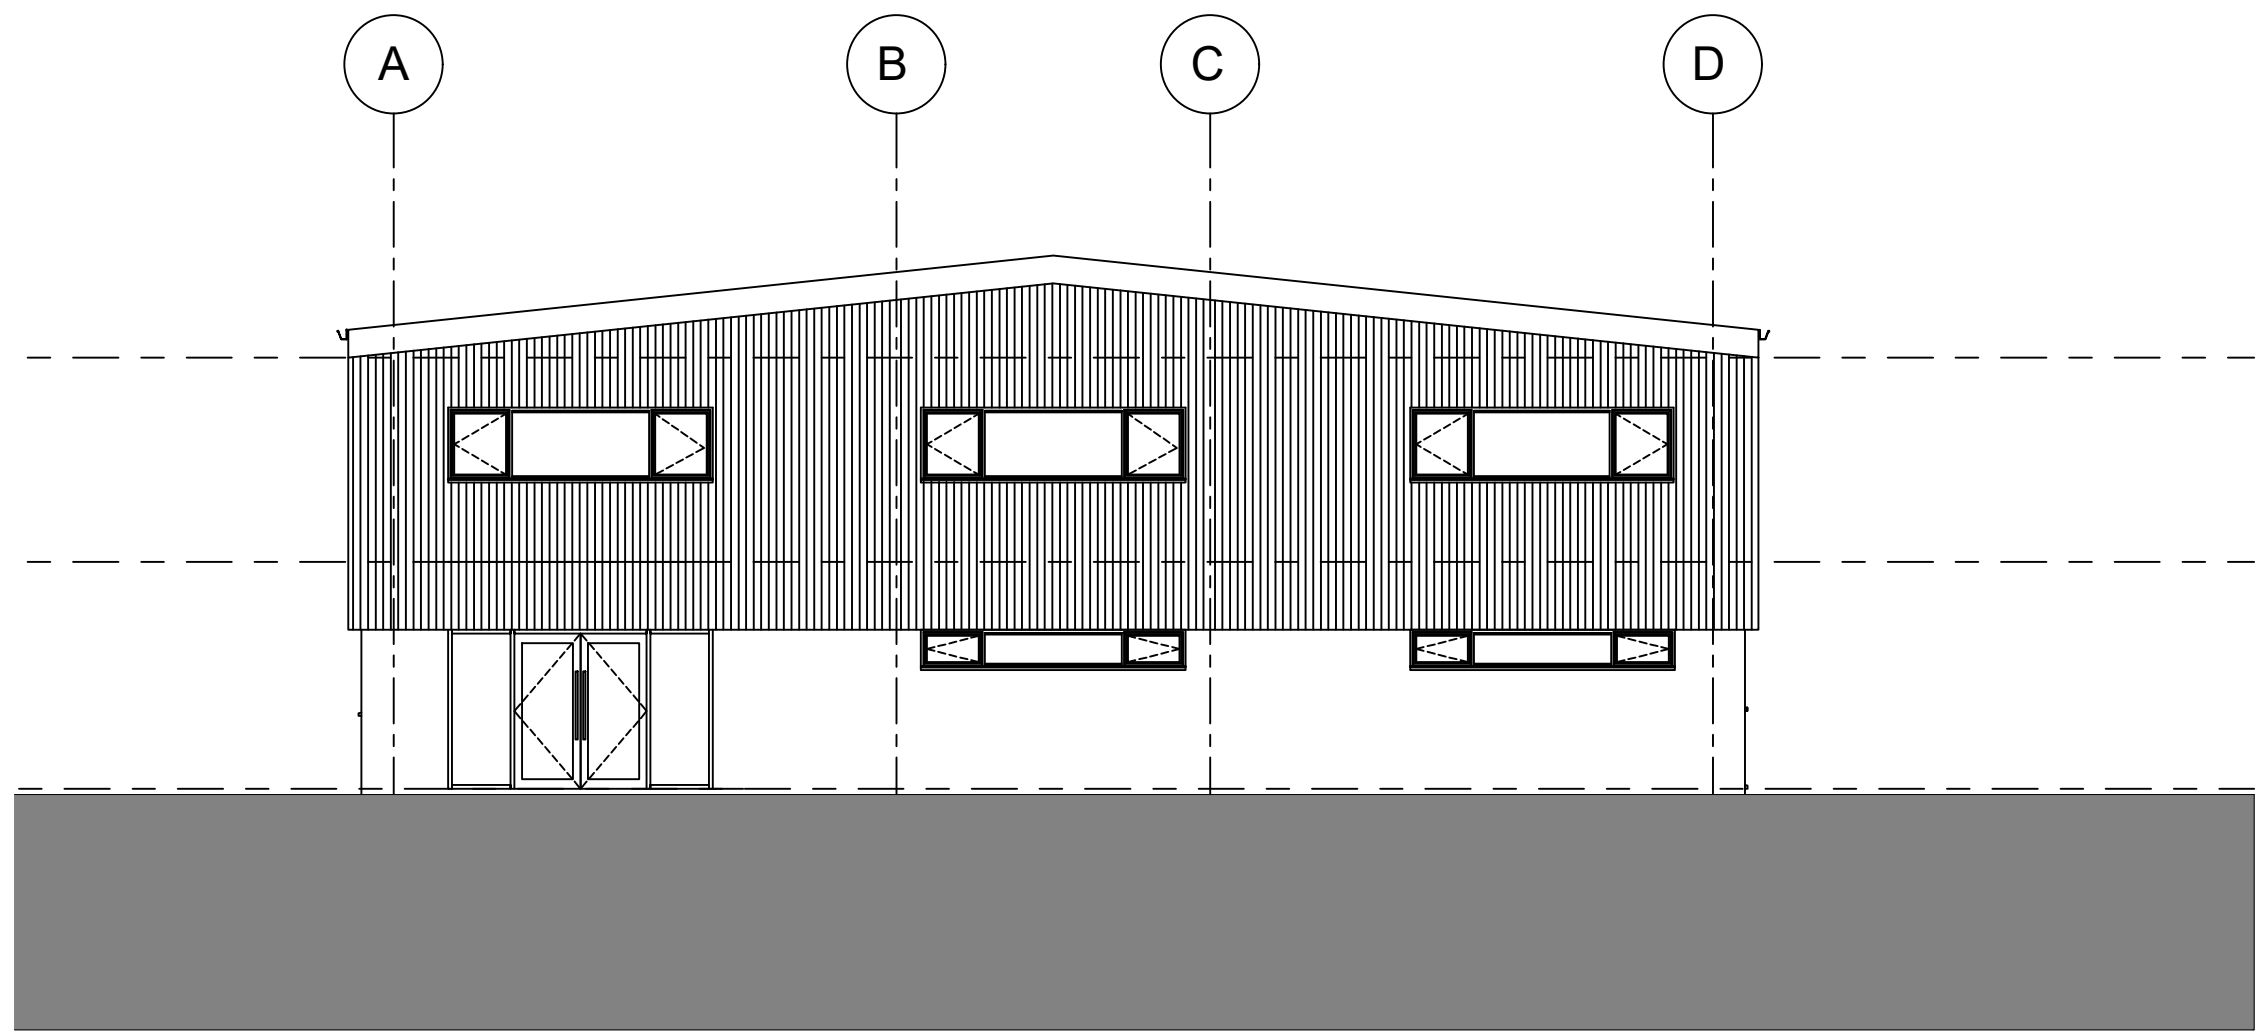


Front Elevation

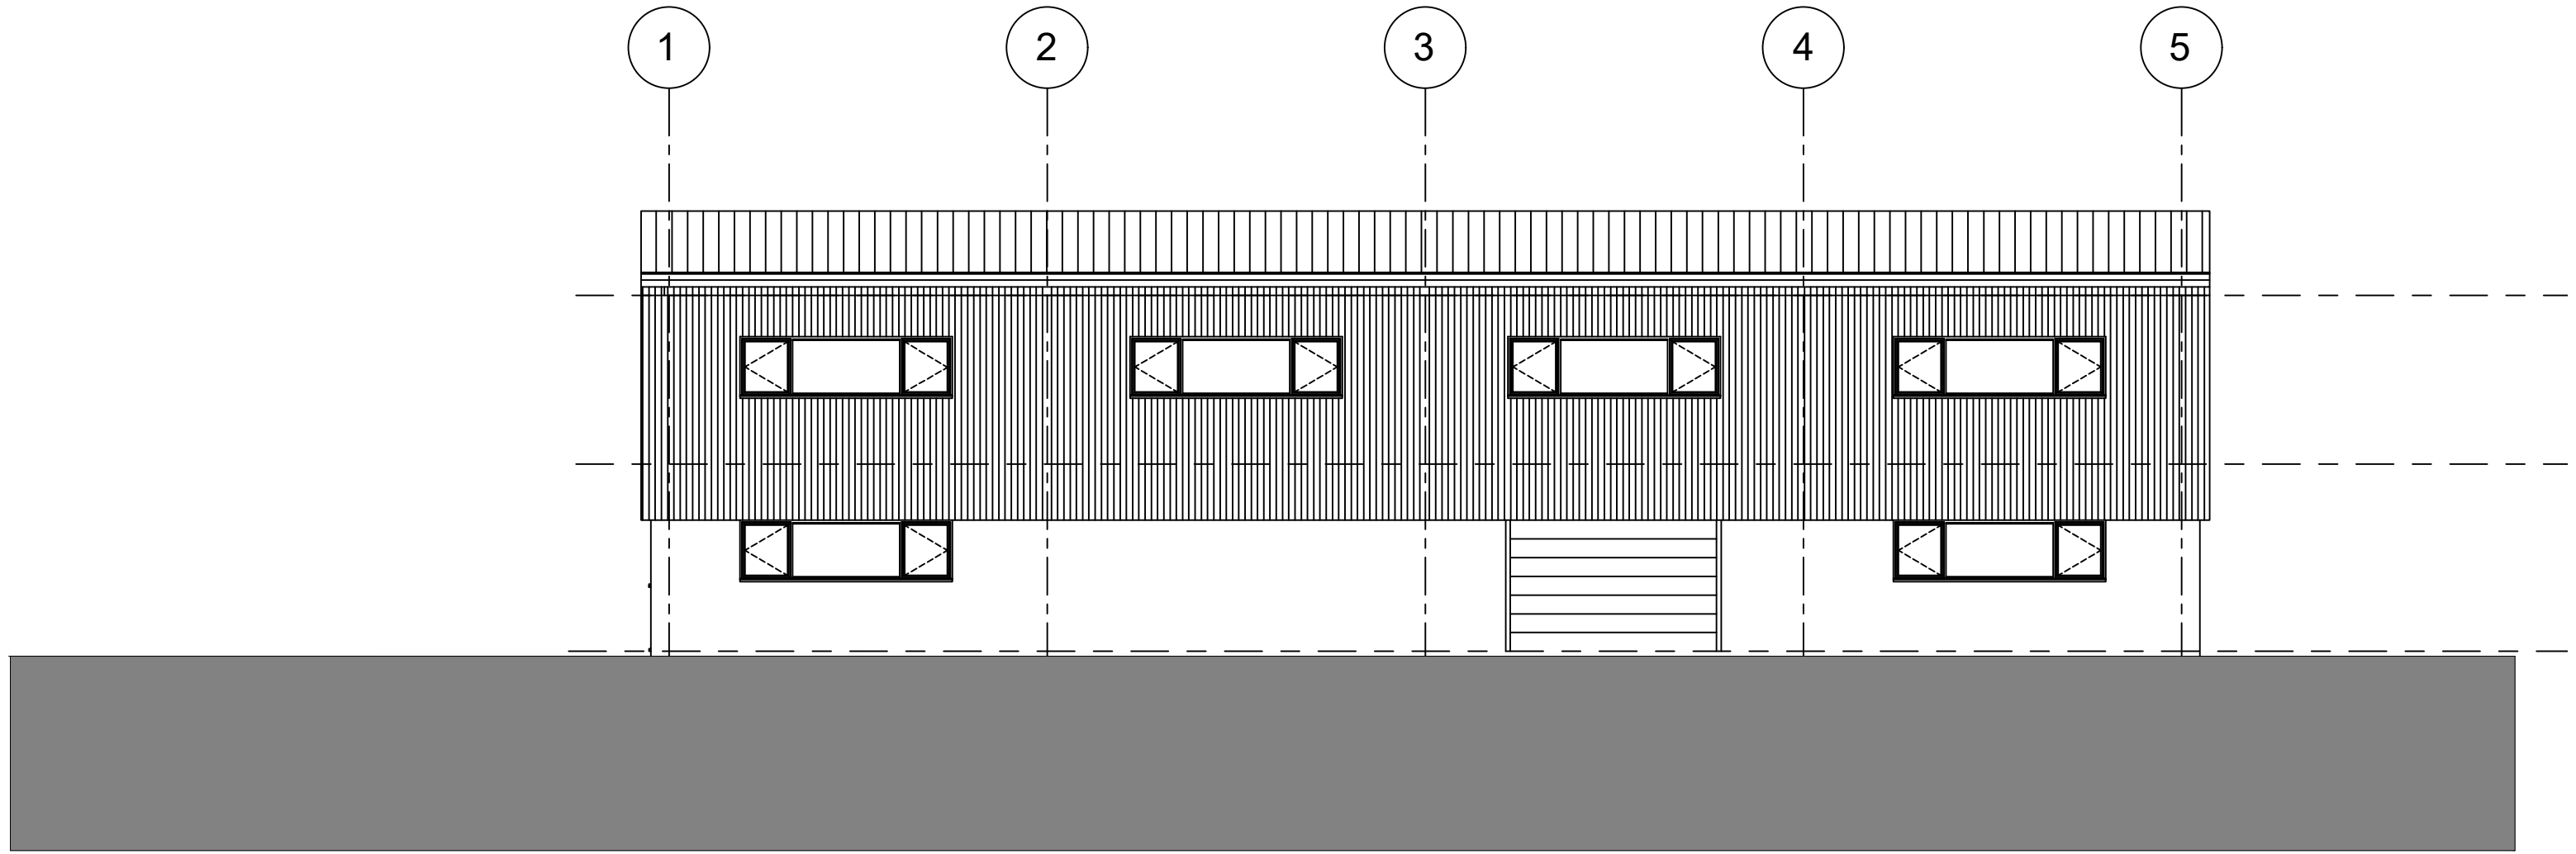



Side Elevation

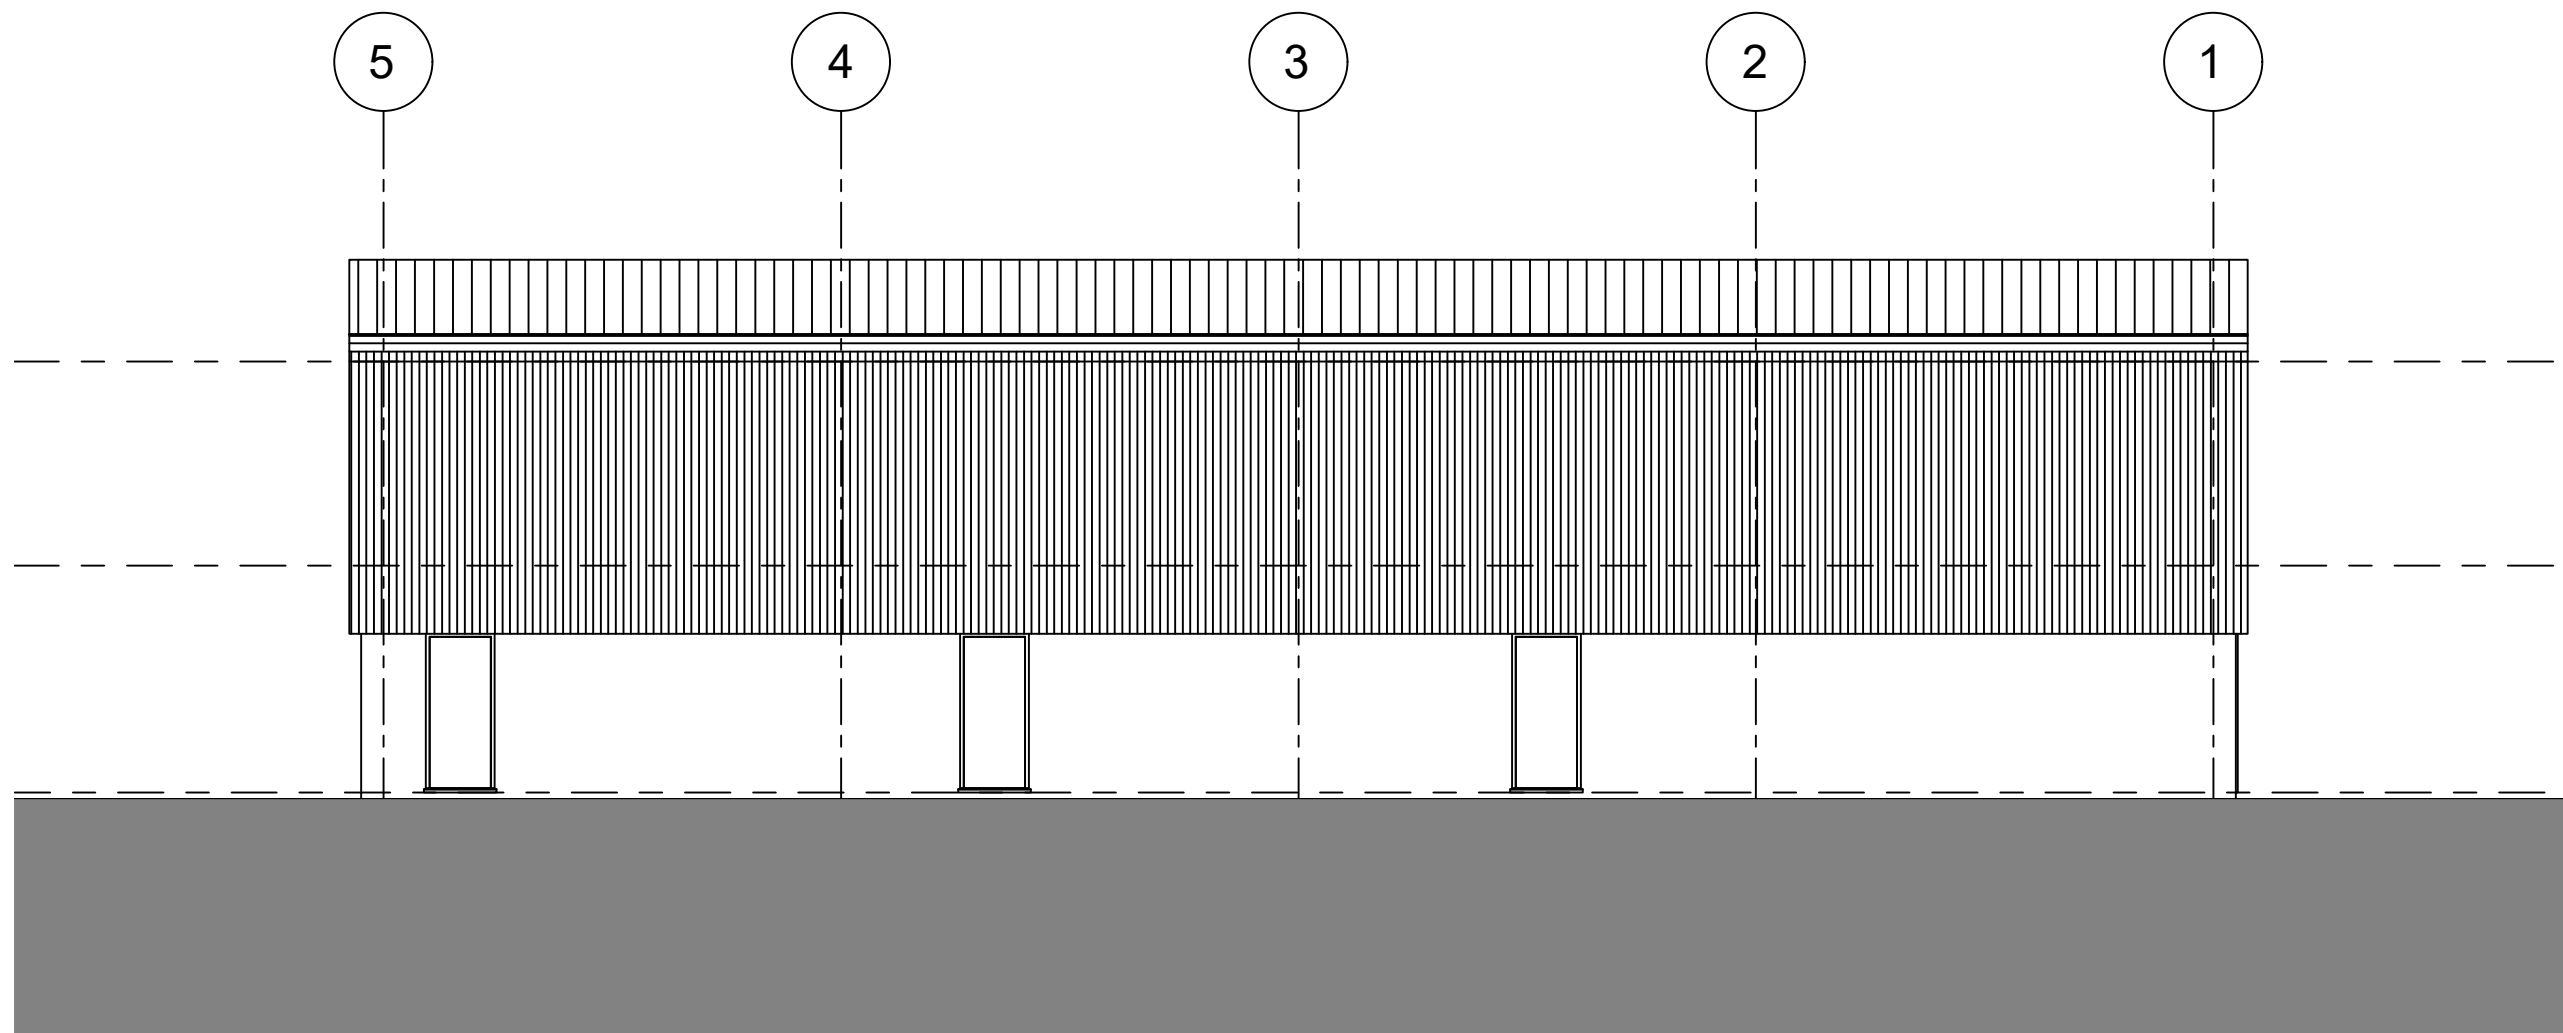

Side Elevation

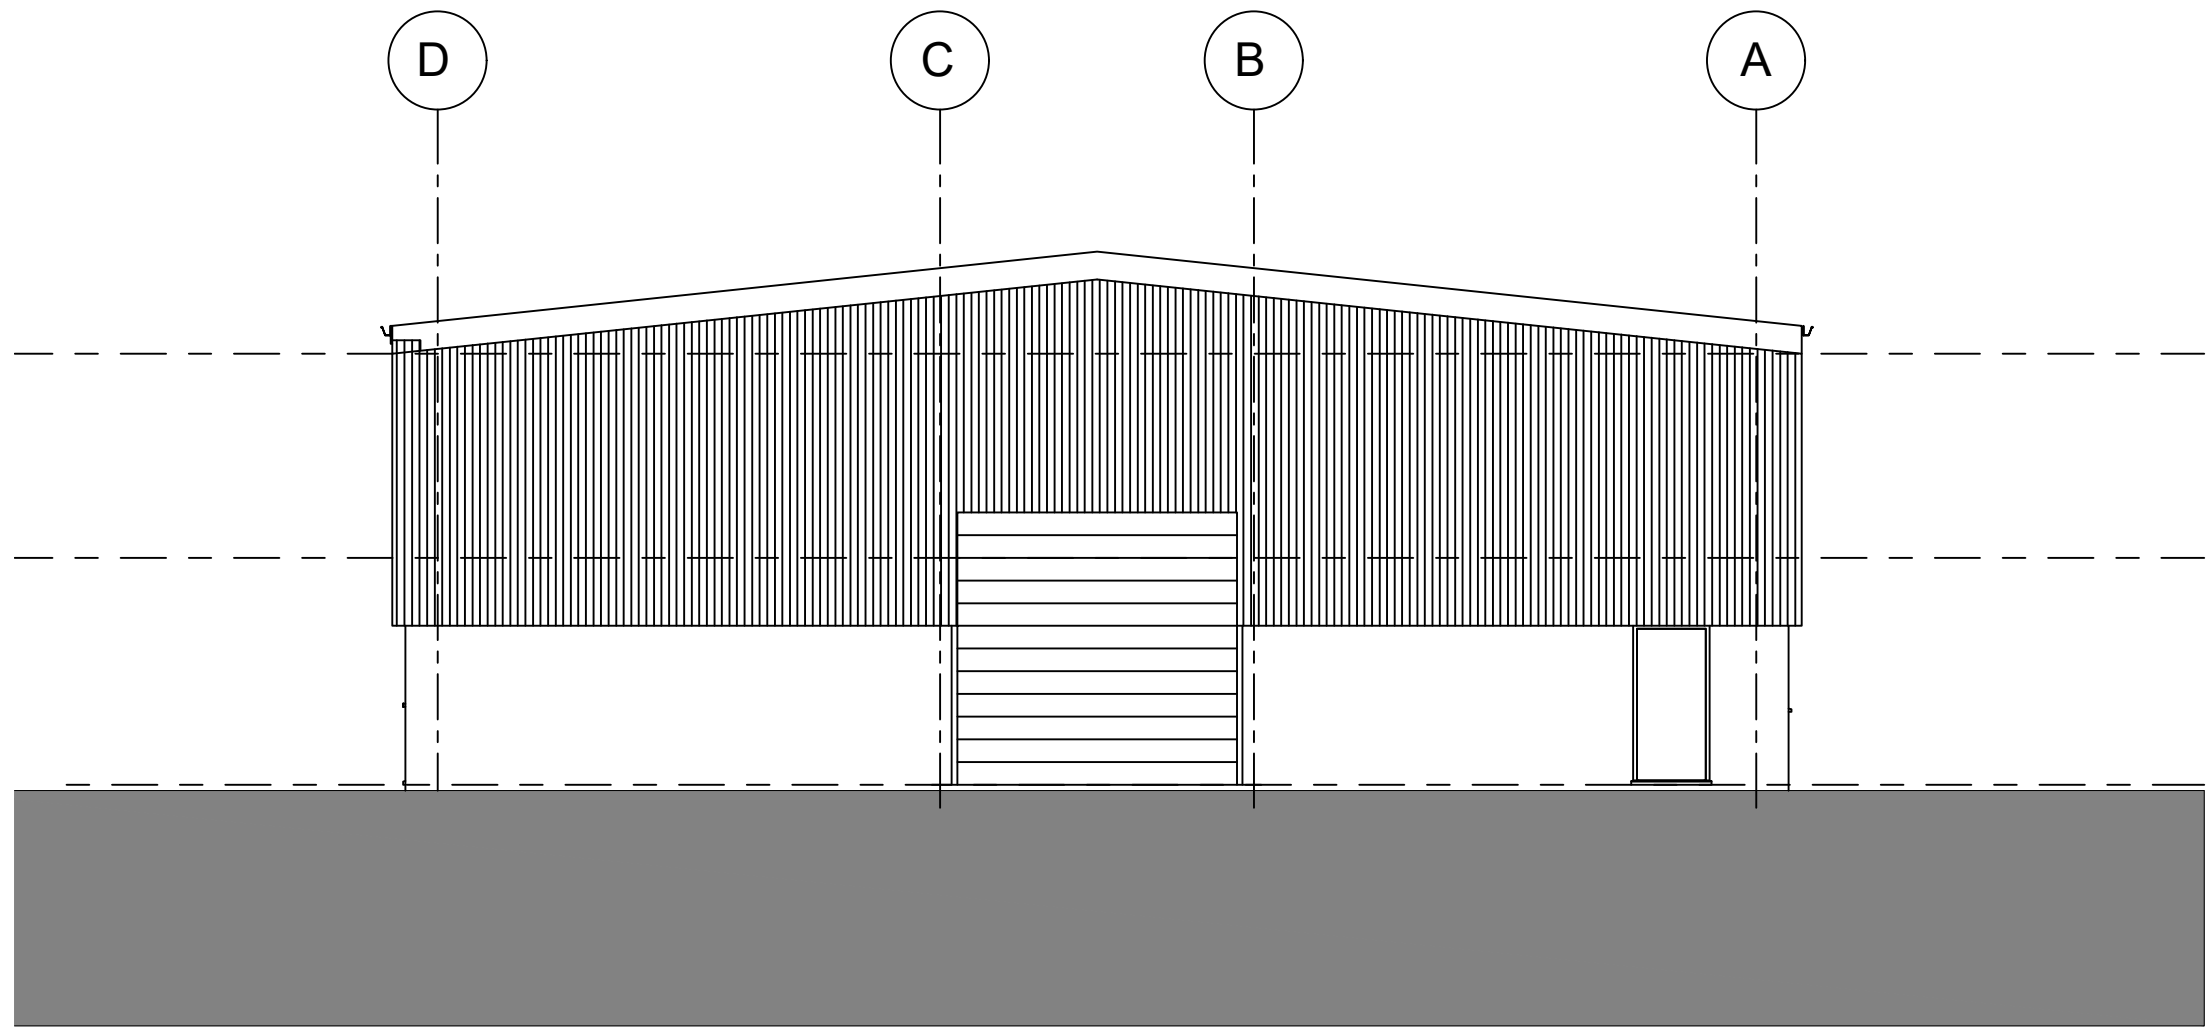

Rear Elevation

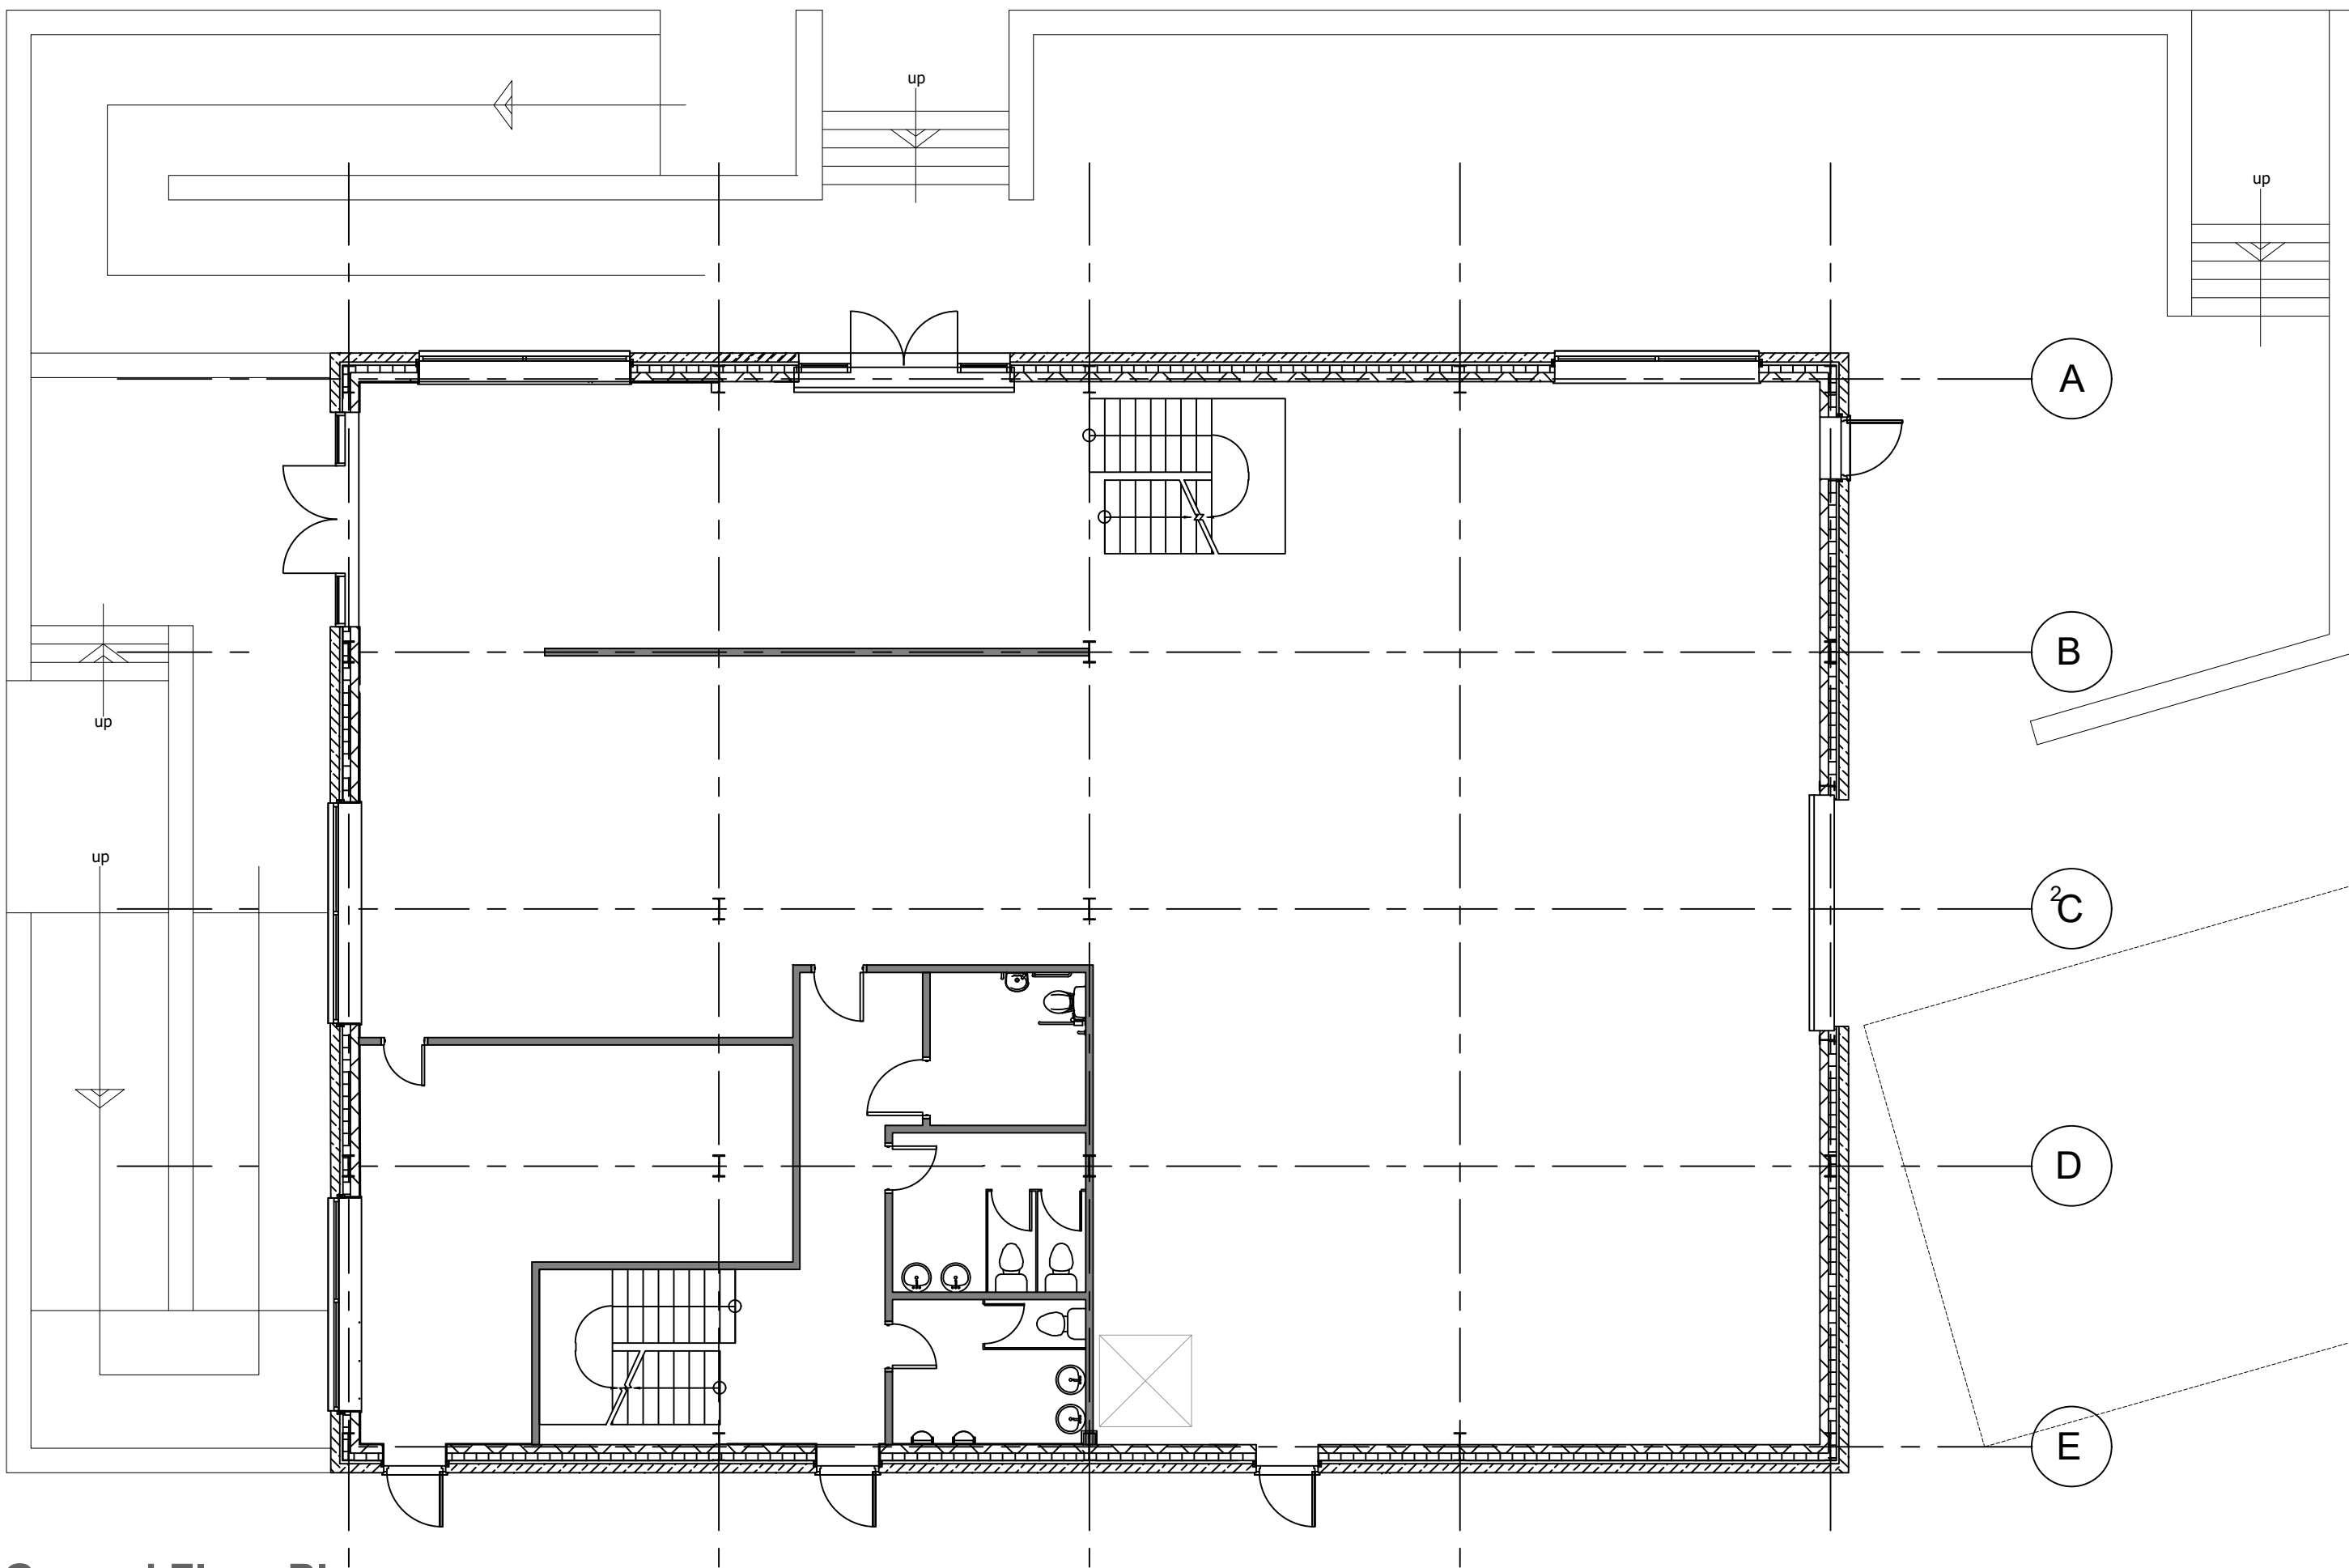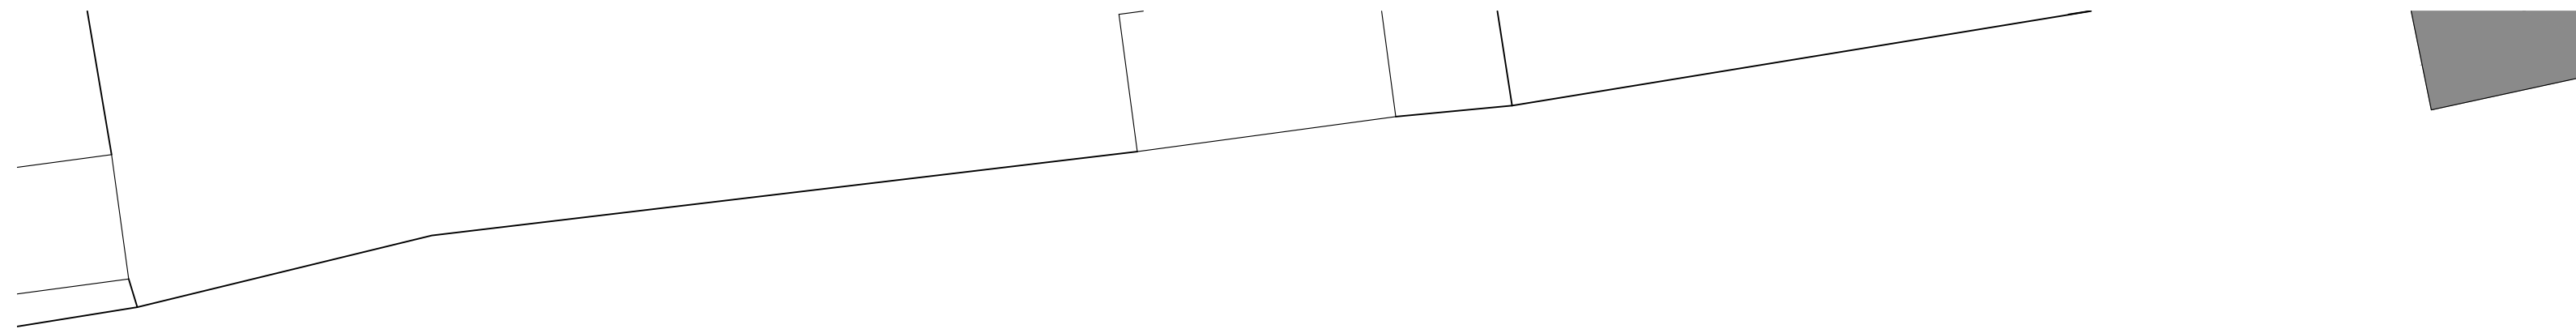

Ground Floor Plan