




NOTE TO ALL CONTRACTORS: DO NOT SCALE FROM THIS DRAWING

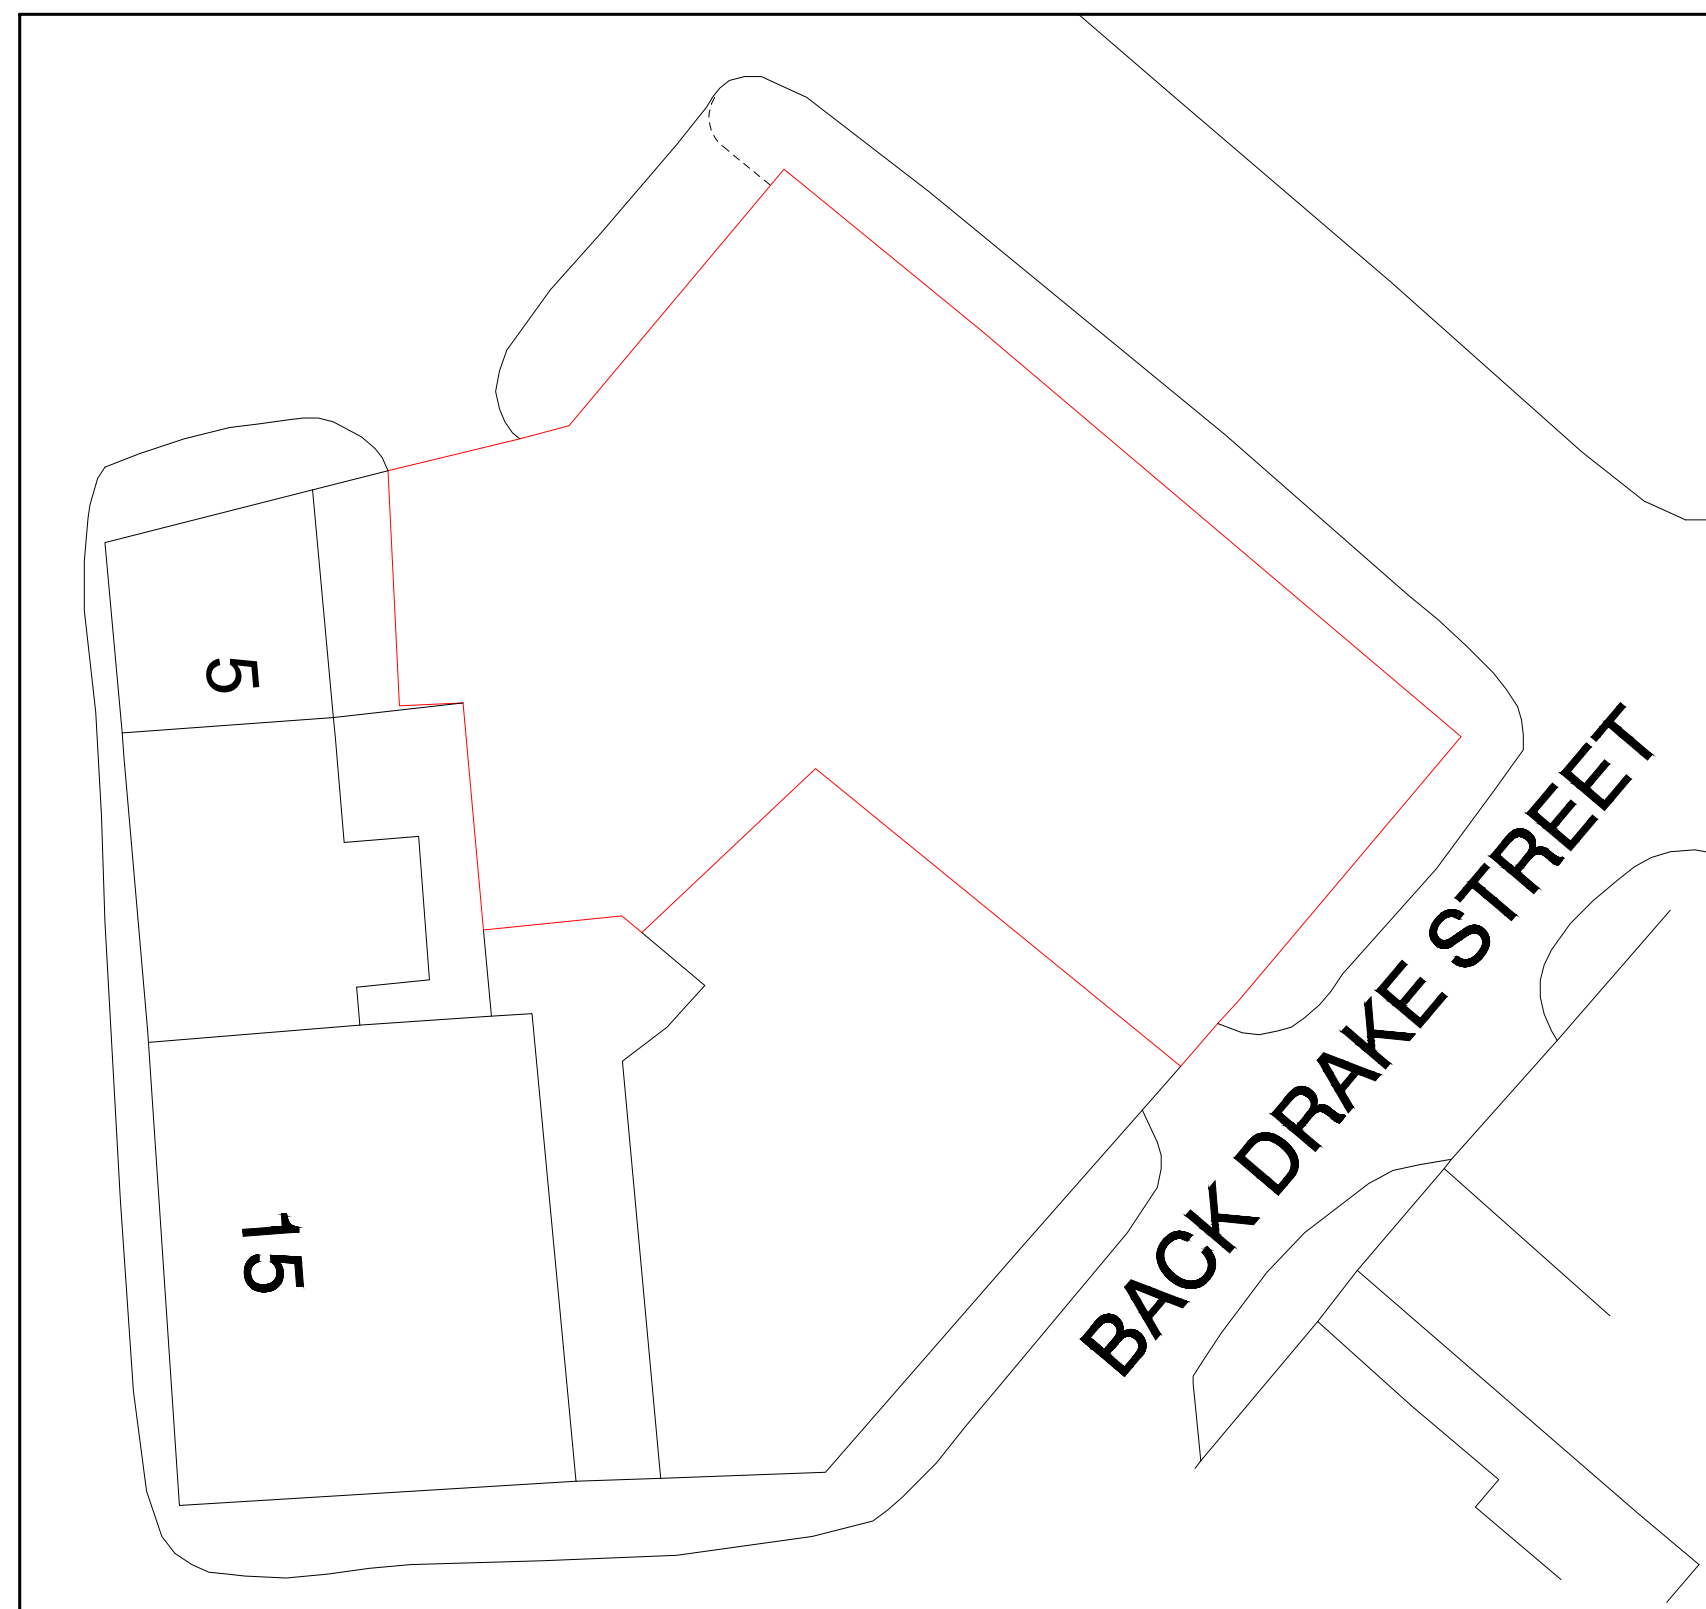

EXISTING SITE PLAN,
1:200 @ A1

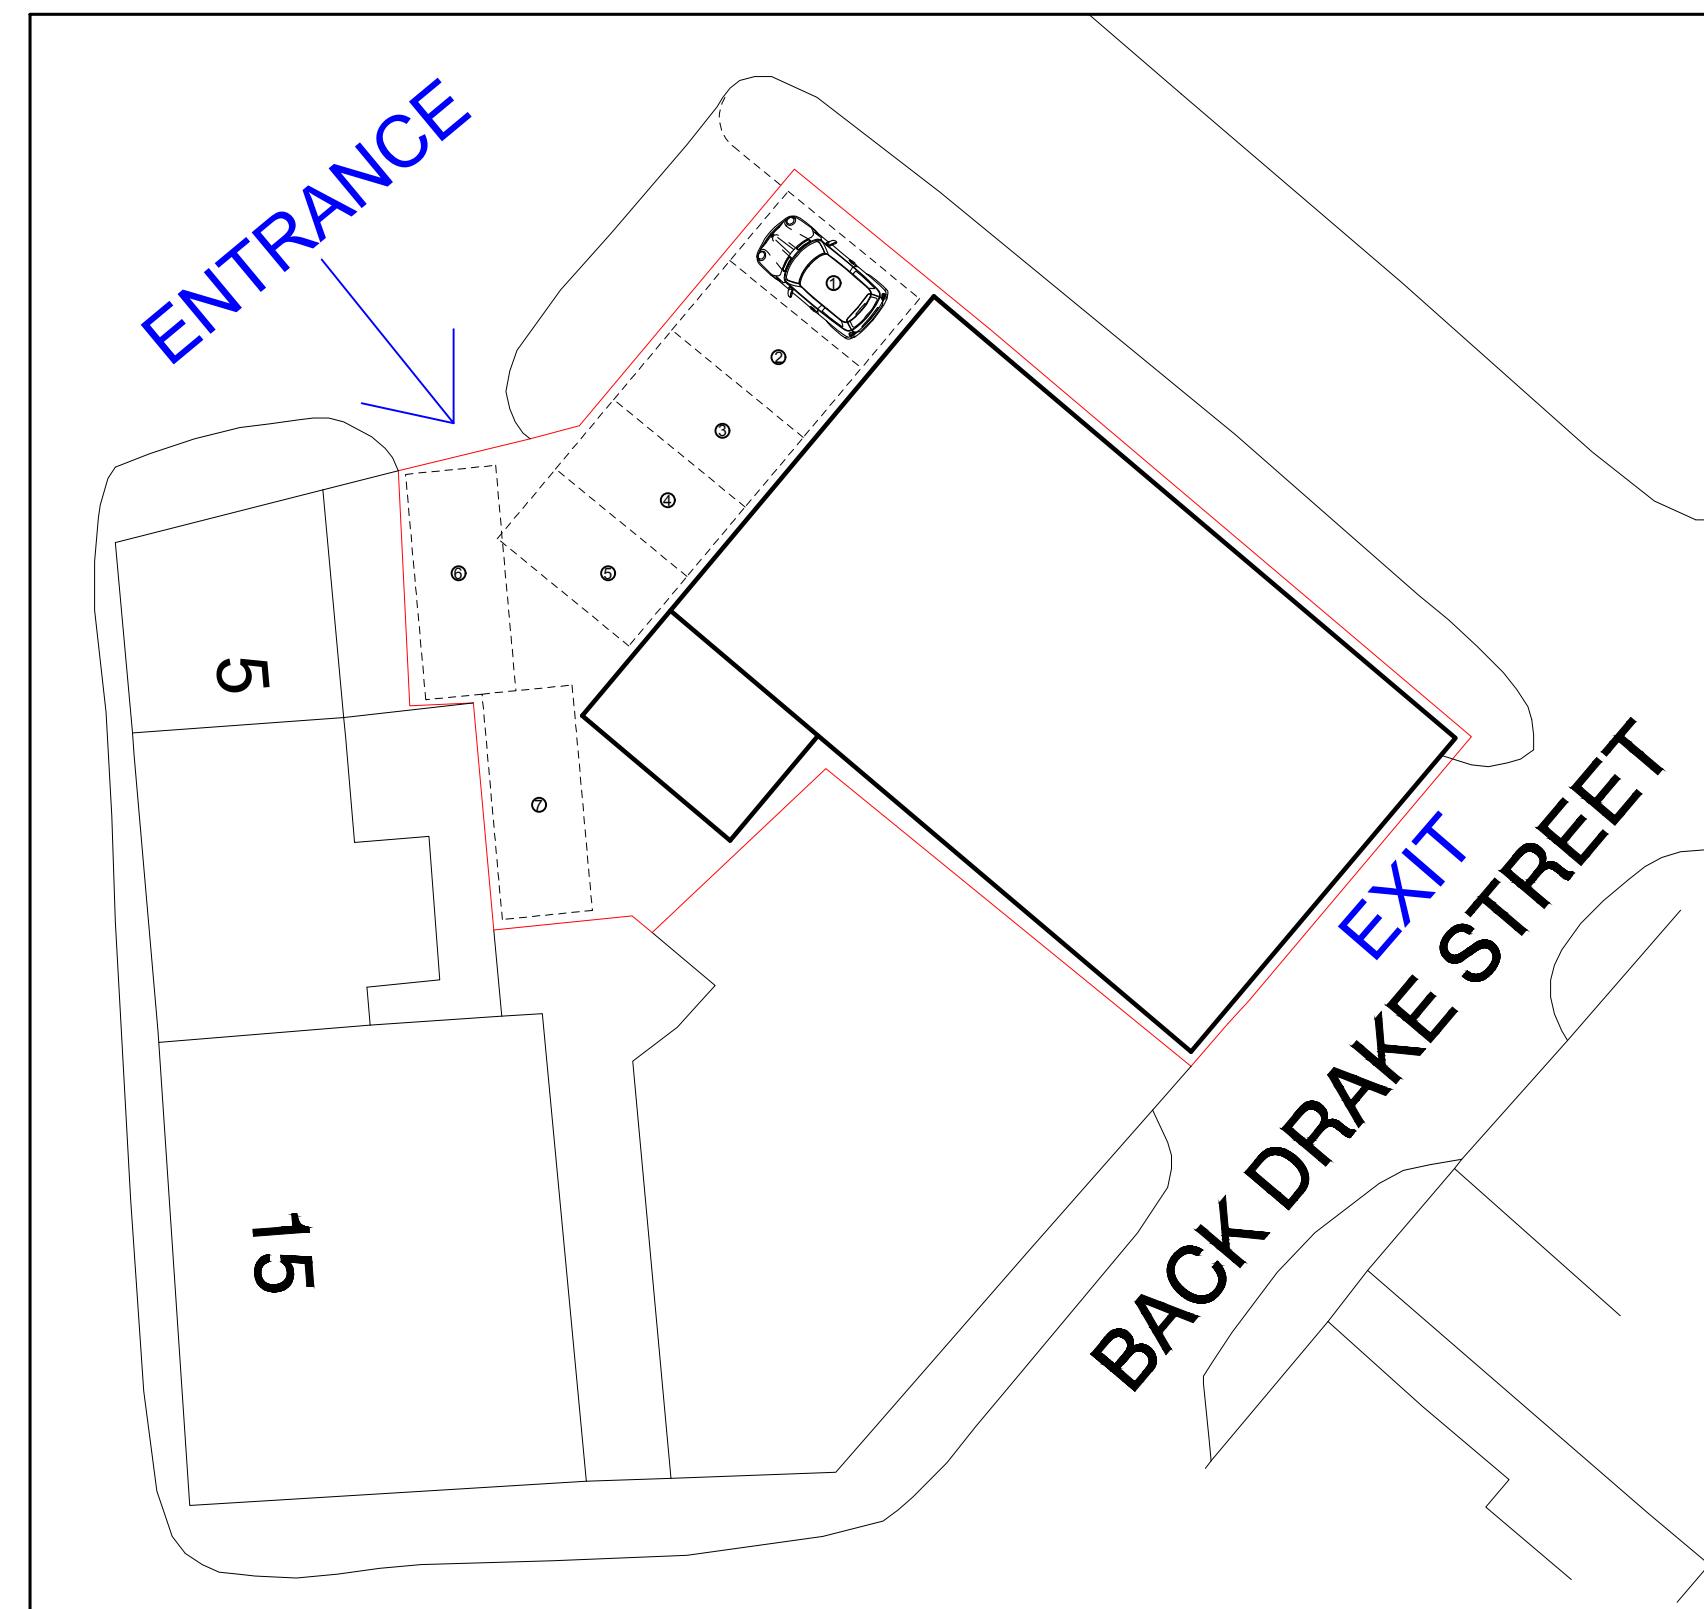

PROPOSED SITE PLAN, 1:200 @ A1

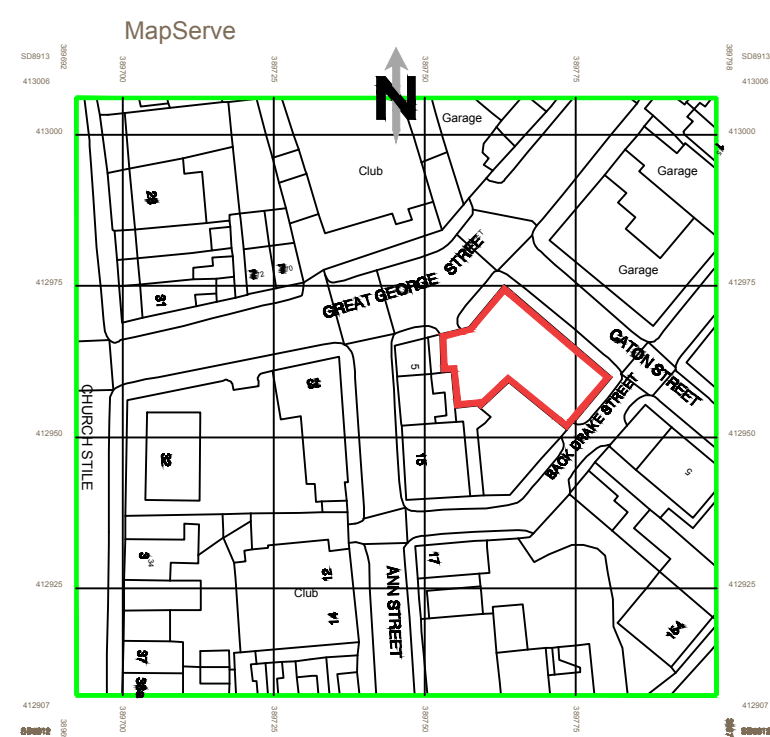

OS Map, 1:1250 @ A1

Key.

Site boundary & line of boundary treatment

ADDRESS
land @ south west of caton street

PROJECT

single storey shed (resubmission)

REV.	REVISION DETAILS
------	------------------