


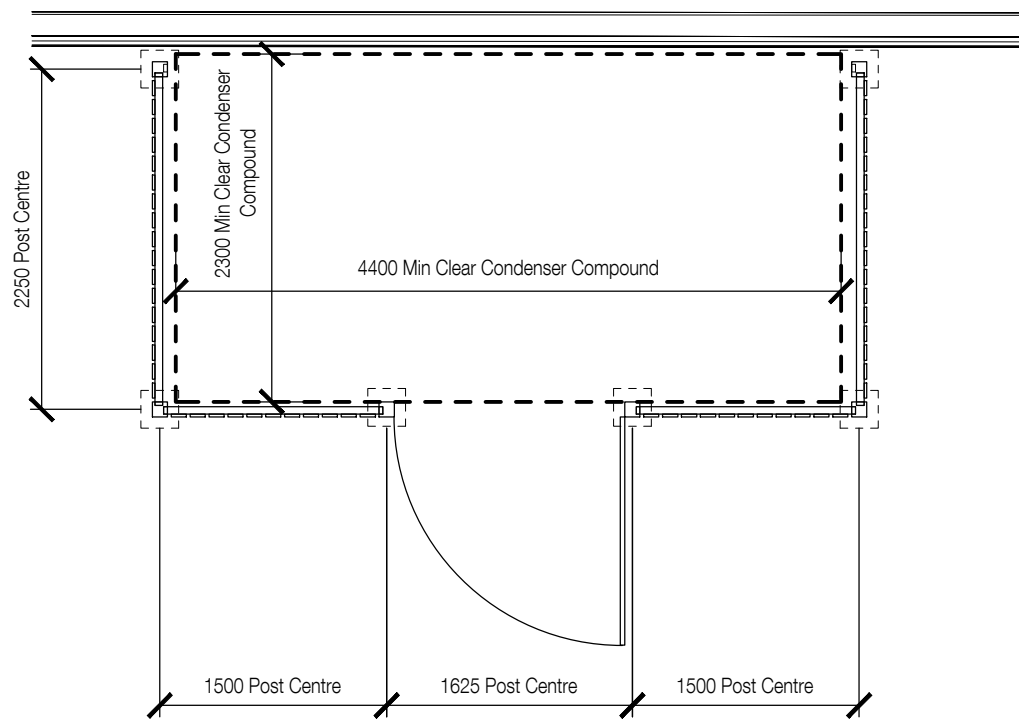


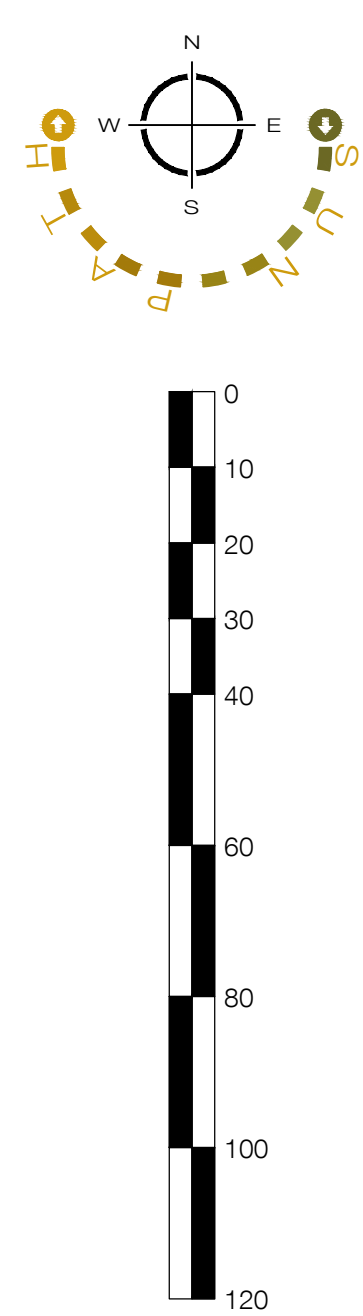

Unit L1 and L2 Condenser Compound Plan - Timber Fence - 1:50

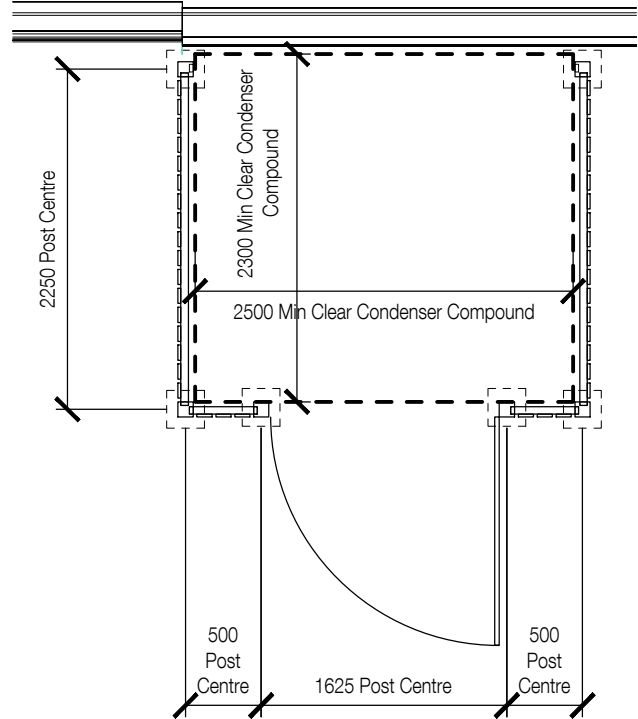

Unit L3 and L4 Condenser Compound Plan - Timber Fence - 1:50

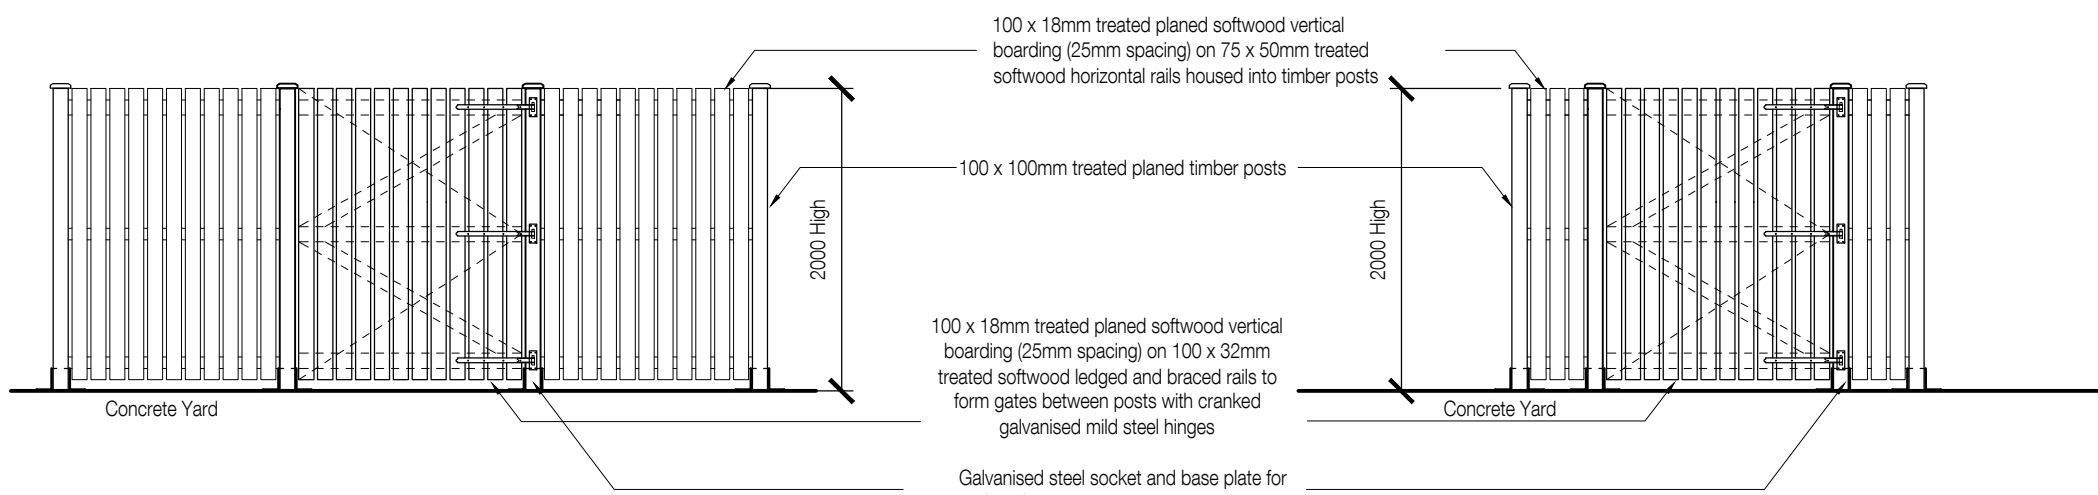

Unit L1 and L2 Condenser Compound Front Elevation - Timber Fence - 1:50

Unit L3 and L4 Condenser Compound Front Elevation - Timber Fence - 1:50

INFORMATION CONTAINED IN THIS DRAWING IS THE SOLE COPYRIGHT OF DLA ARCHITECTURE LTD AND IS NOT TO BE REPRODUCED WITHOUT PERMISSION

DO NOT SCALE, REFER TO FIGURED DIMENSIONS ONLY

REVISIONS			
P01	21/04/23	PSL	BLG
ISSUED FOR COMMENT		PSL	BLG
P02	04/05/23	PSL	BLG
REVISED TO LATEST SITE ARRANGEMENT		PSL	BLG
P03	24/08/23	PSL	BLG
REVISED TO LATEST SITE / BUILDING AND DIVERTED DITCH PROPOSALS		PSL	BLG
P04	01/09/23	PSL	BLG
COLOUR CONTEXT TO SITE PLAN ADDED			

6 East Parade | Leeds | LS1 2AD
0113 887 3100
www.dla-architecture.co.uk

PROJECT

KINGSWAY BUSINESS PARK
ROCHDALE

TITLE

CONDENSER COMPOUNDS
PLOT L

SCALE	DATE
VARIABLES	@A1 21/04/23

DLA REF	DRAWN	REVIEWED
2022-147	PSL	BLG

PROJECT	ORIGIN'R	ZONE	LEVEL	TYPE	ROLE	NUMBER
KPL	DLA	LS	XX	DR	A	90009

STATUS	REVISION
PLANNING	P04

T:\2022\2022-147\CAD\05-Autocad\Drawings\90009.dwg