


2 Turnfield Close Smallbridge Rochdale
SKETCH PROPOSAL

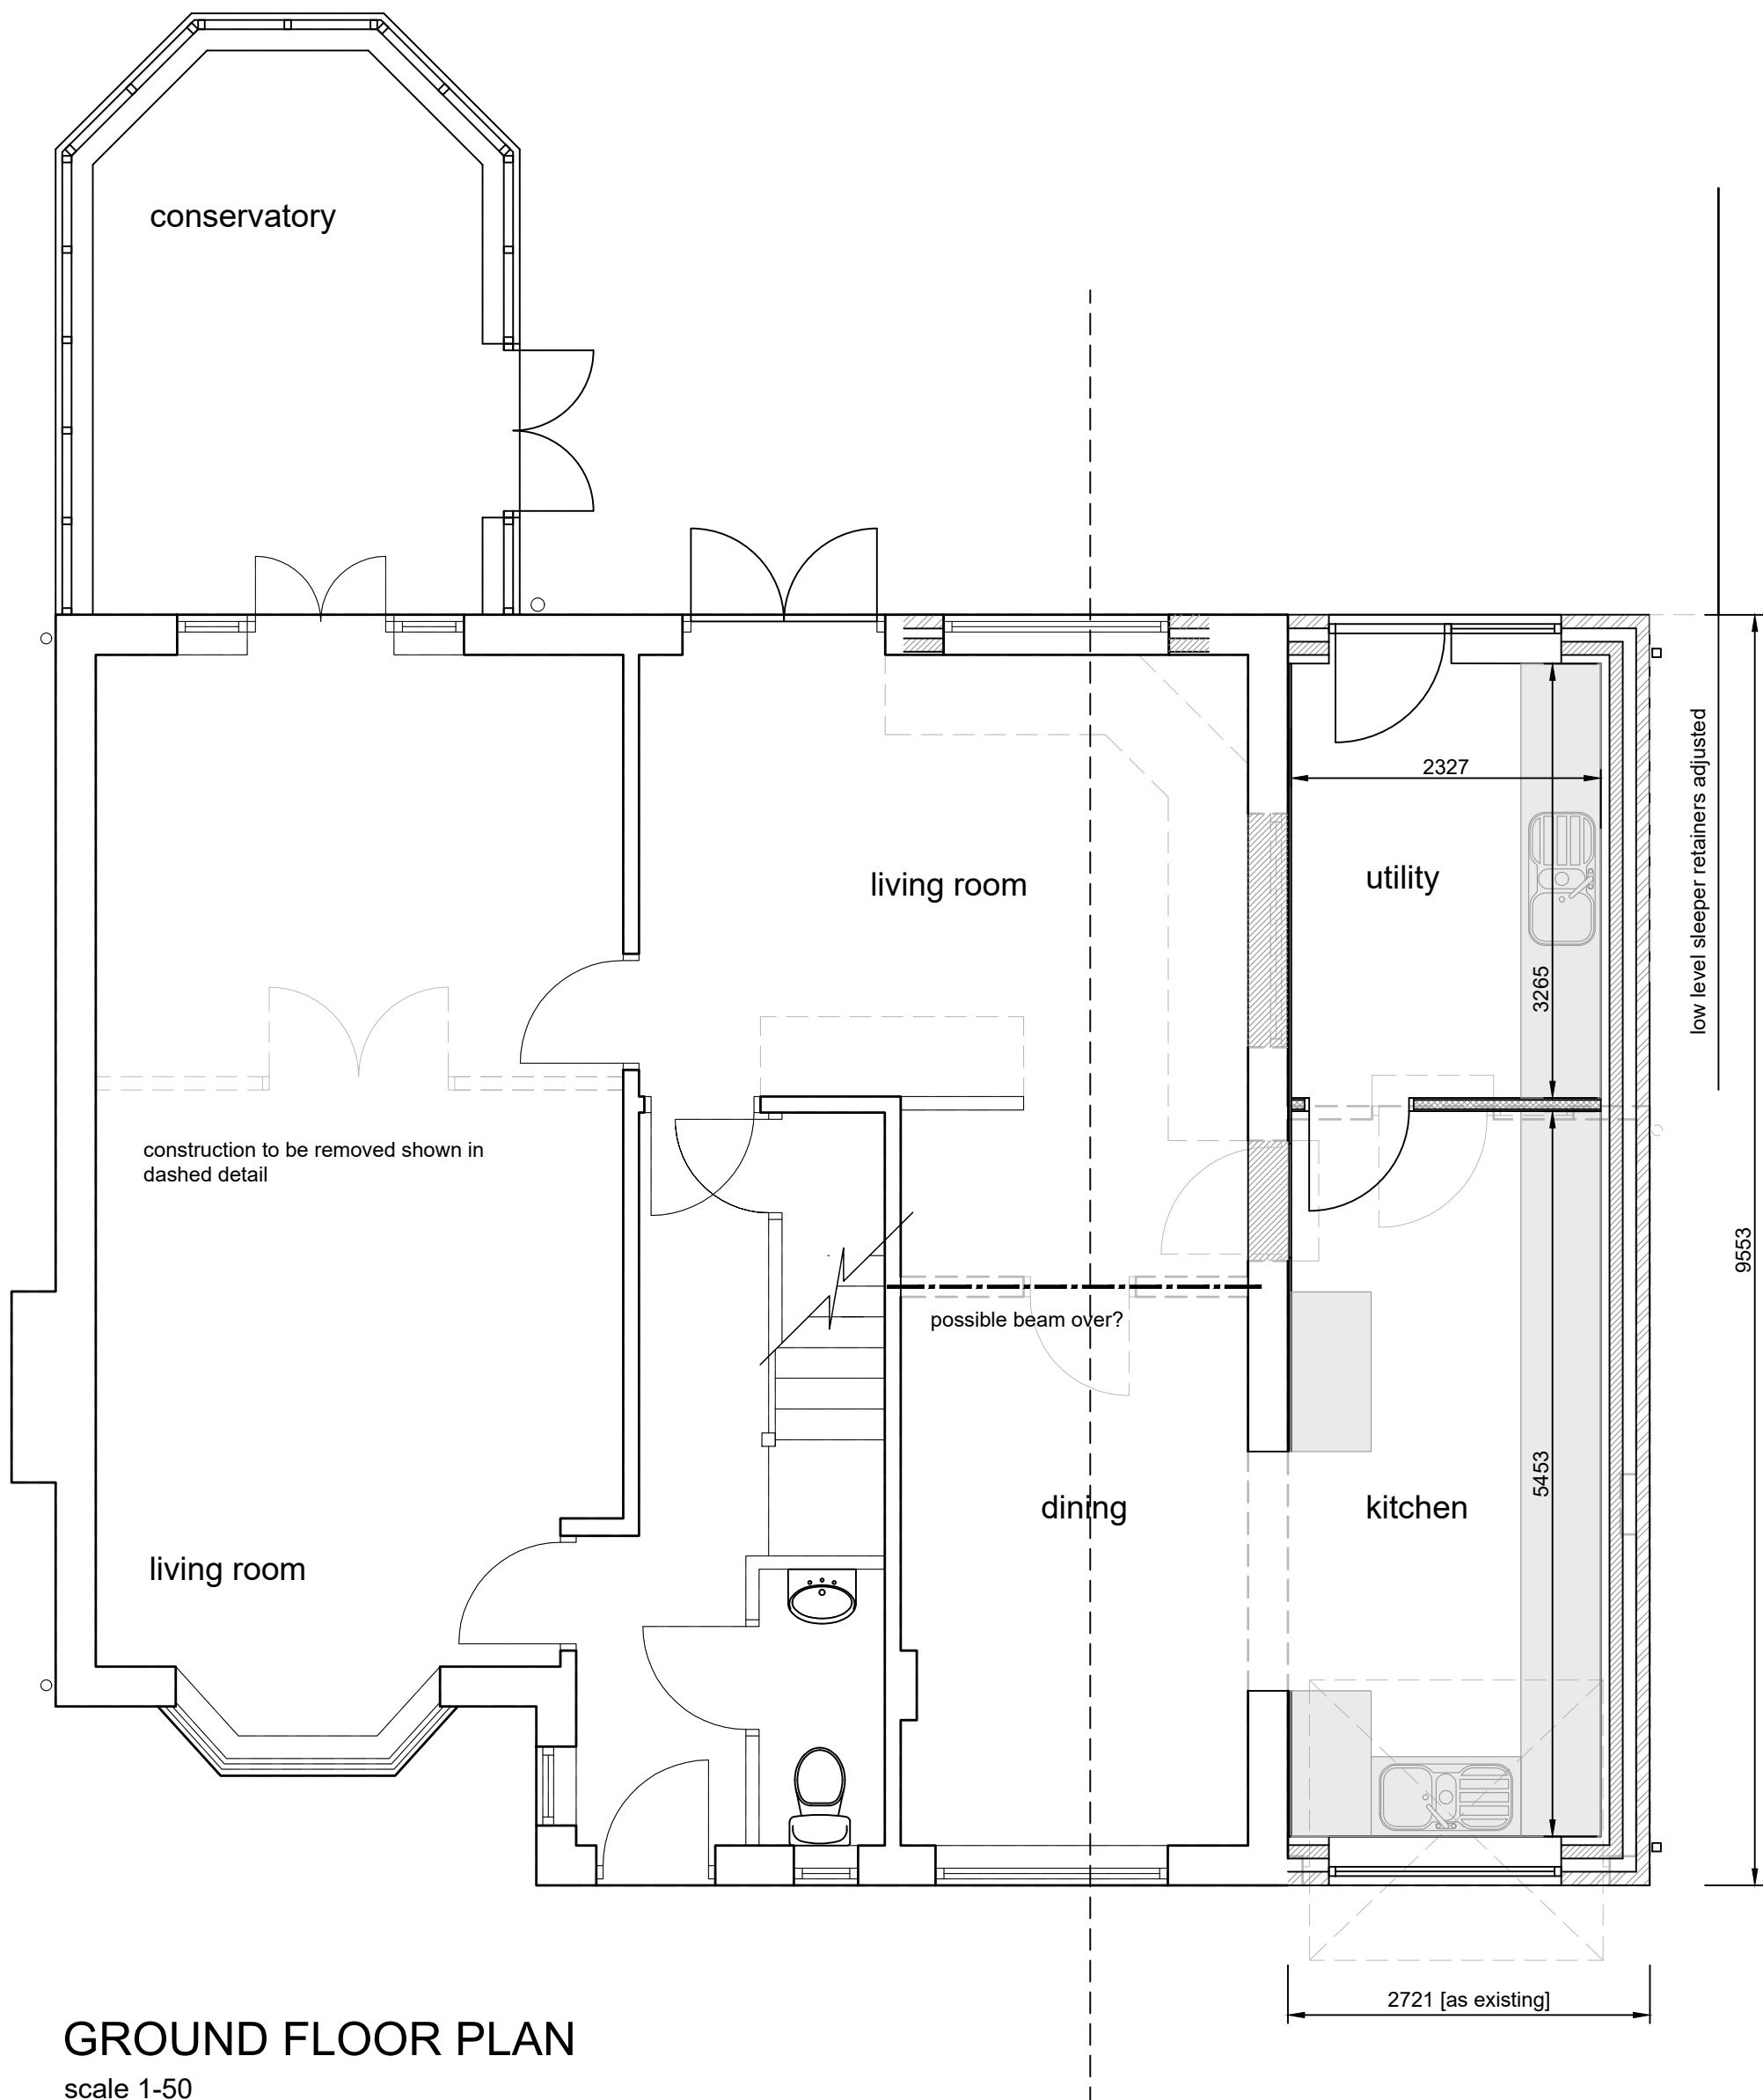

GROUND FLOOR PLAN
scale 1-50