

GENERAL NOTES

1. All dimensions are in millimeters unless noted otherwise.
2. All levels are in metres unless noted otherwise.
3. This drawing is to be read in conjunction with all other HC drawings, calculations and specifications where issued for the project.




ELEVATION – PROPOSED FRONT
NO CHANGE

Scale 1:50 @ A1




ELEVATION – PROPOSED RIGHT

Scale 1:50 @ A1

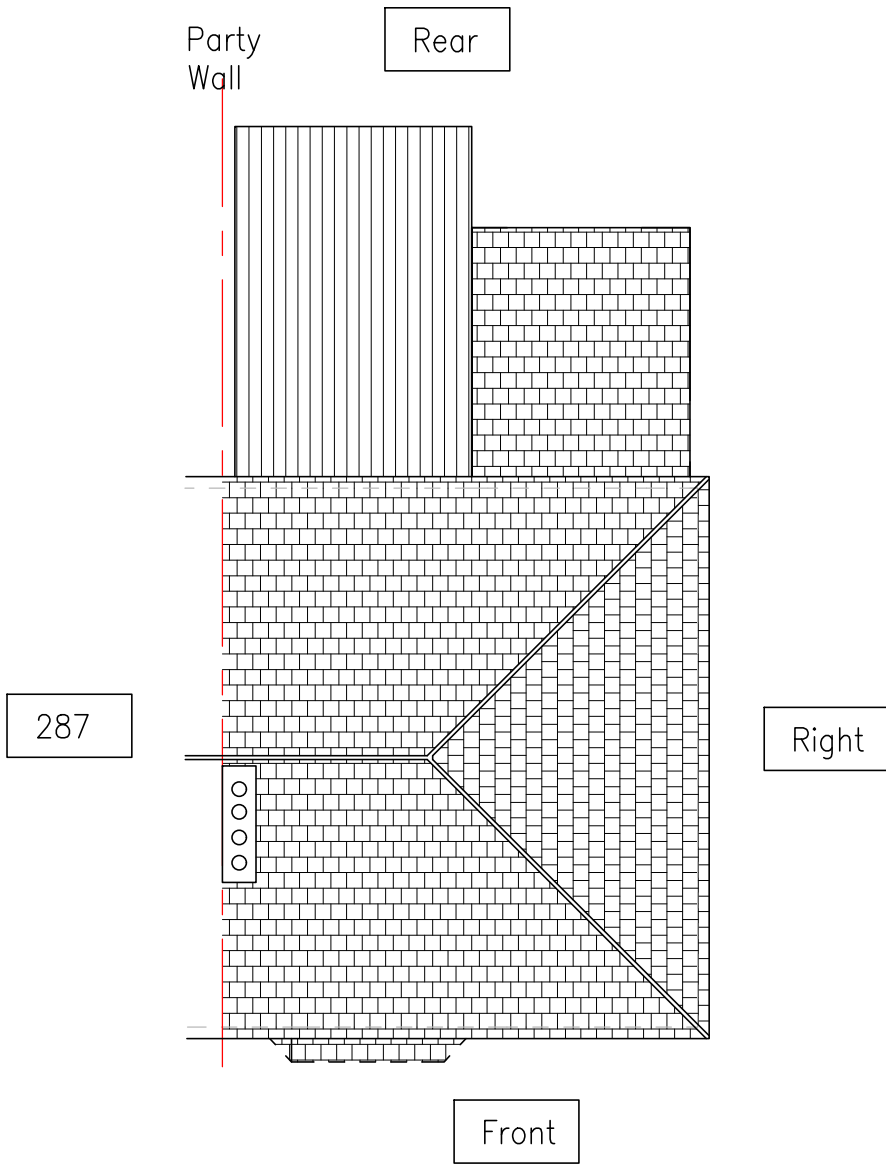


PLAN – ELEVATIONS

Scale 1:100 @ A1

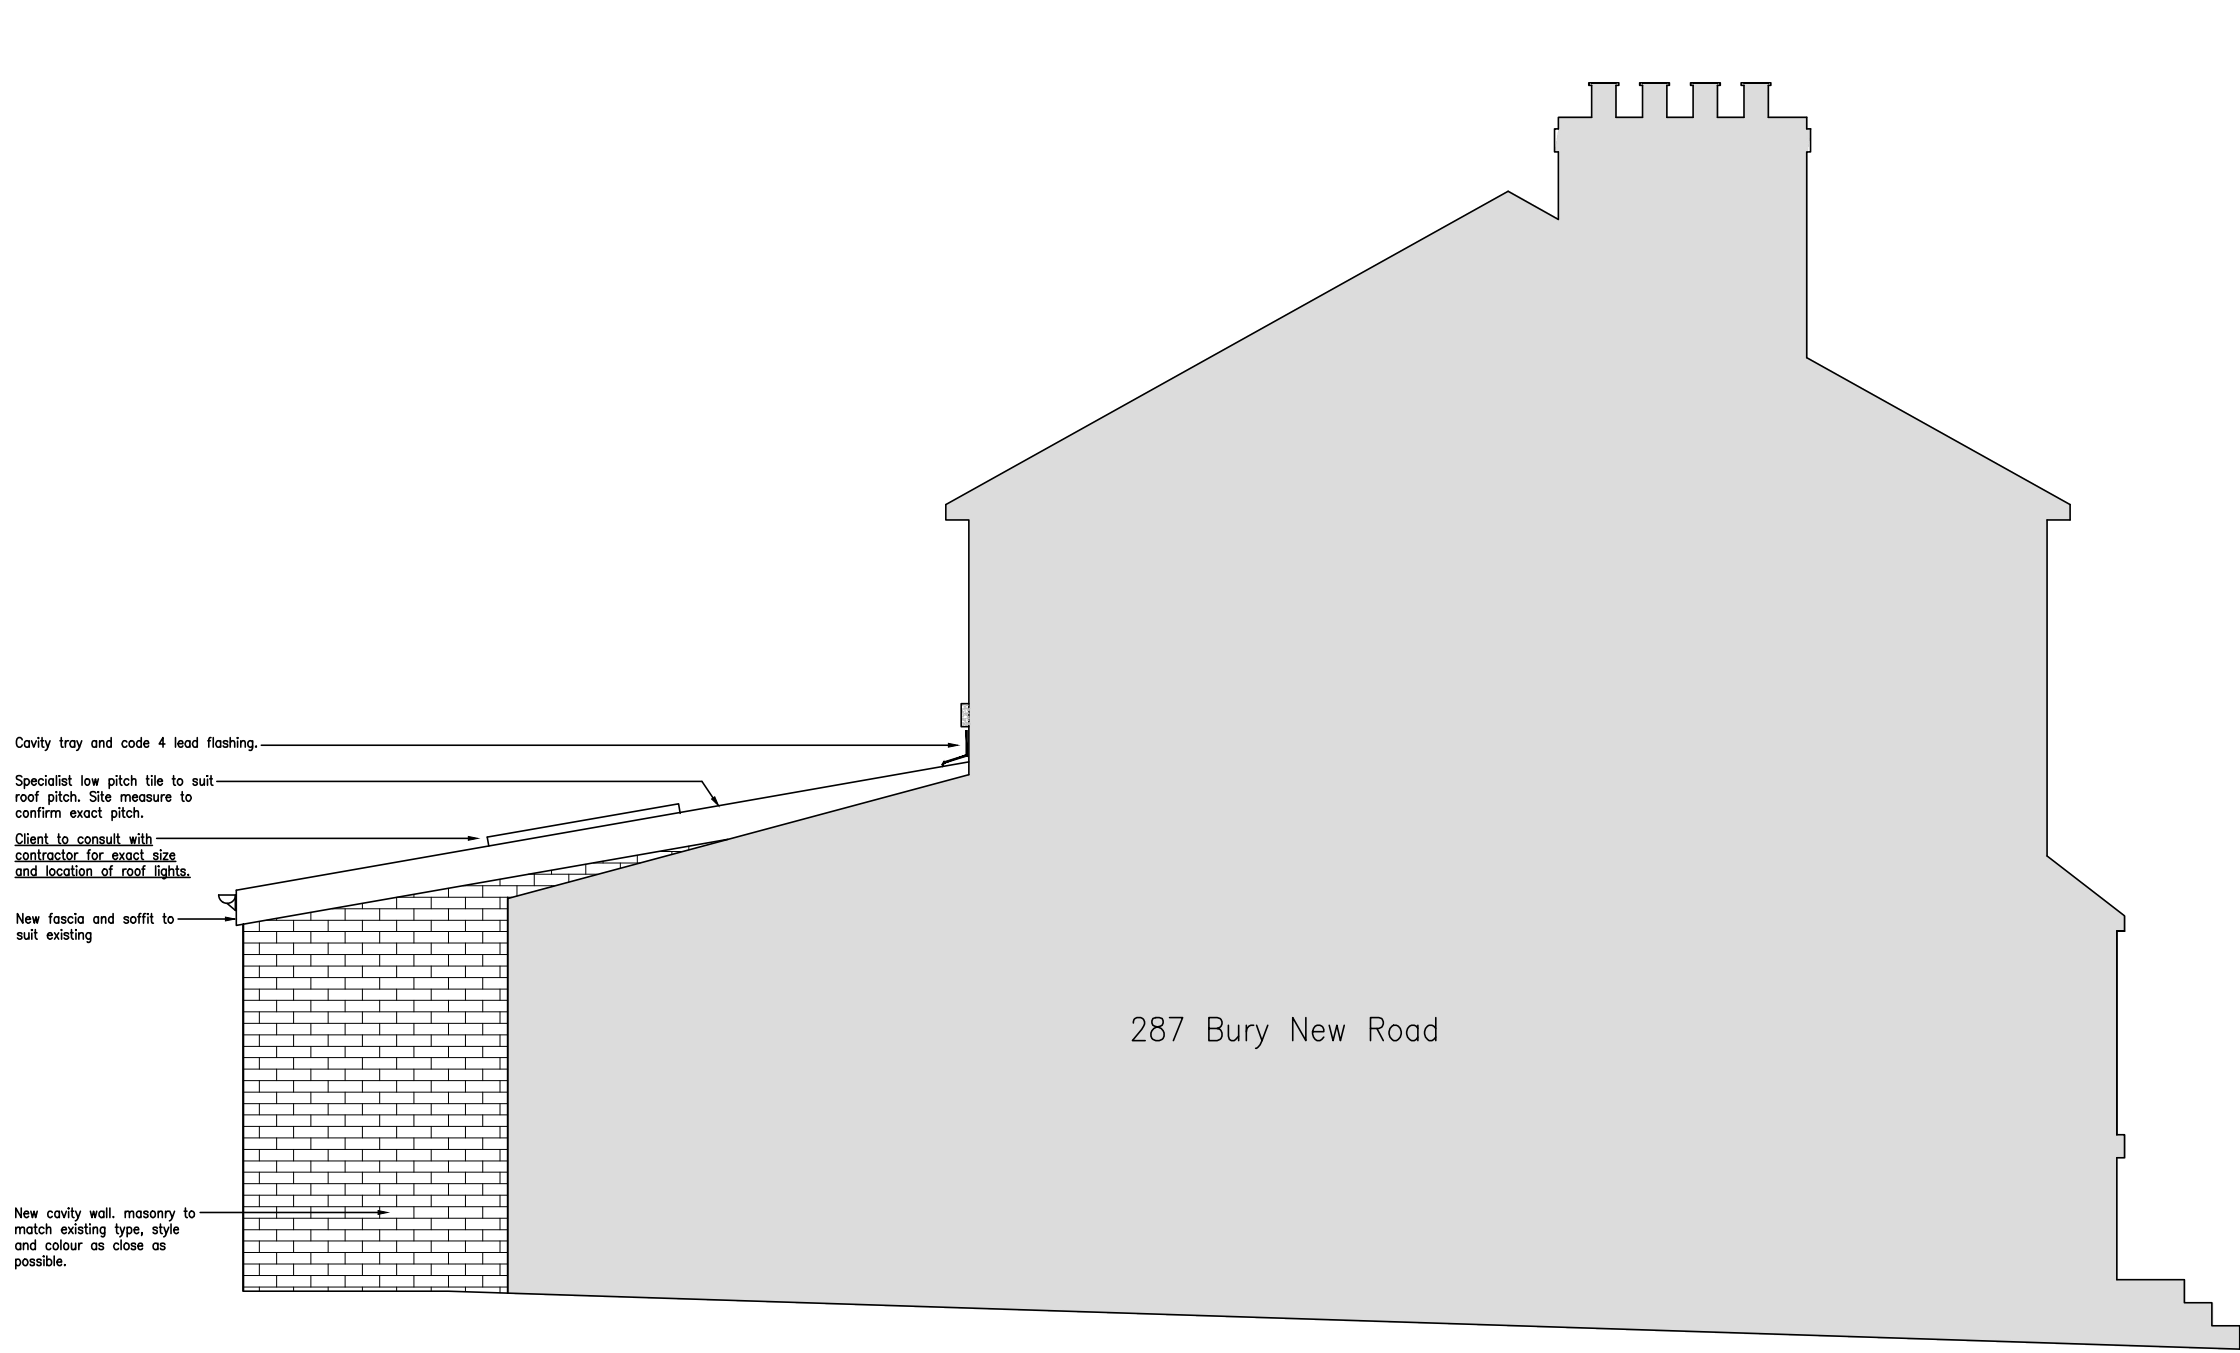

ELEVATION – PROPOSED VIEW
FROM 287 BURY NEW ROAD

Scale 1:50 @ A1

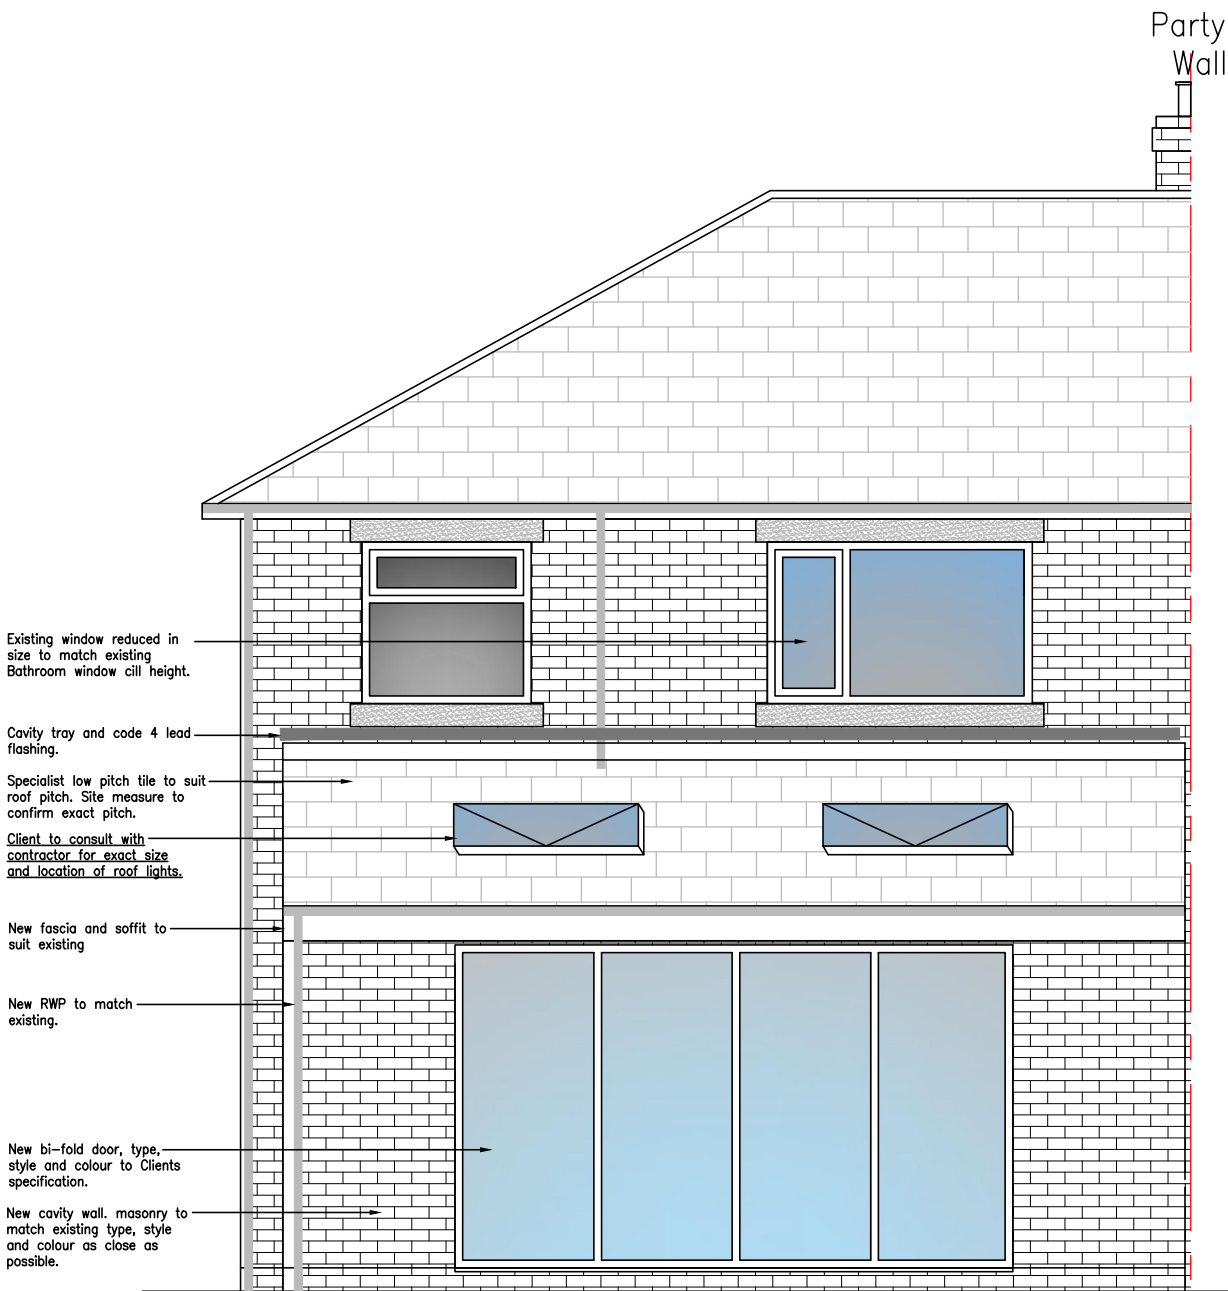

ELEVATION – PROPOSED REAR

Scale 1:50 @ A1

PLANNING APPLICATION

REV	DATE	BY	DETAILS OF REVISION
ARCHITECT / CLIENT	DONNA AND DOMINIQUE HAYES-BLAIR		
PROJECT	289 BURY NEW ROAD HEYWOOD OL10 3JY		
TITLE	PROPOSED ELEVATIONS		DRAWN BY CR
			DATE 05.08.24
			SCALE SHOWN@A1
DRAWING NO.	HC-24295-(60)-04		REVISION

HEALEY CONSULTING
Brunel House
63 Dale Street
Milnrow
Rochdale
OL16 3NJ
Tel: 01706 343961
Fax: 01706 343981
email: office@healeyconsulting.co.uk
copyright: Healey Consulting

