



Fence Specification.
3.0 metre high Pro-Lite rebound fence.
Galvanised and powder coated posts,
panels and gates.
Mesh infill panels. Mesh aperture below
1.2 metres, 50x 67mm and above 1.2
metres 50 x200mm
Colour RAL 6005 Green

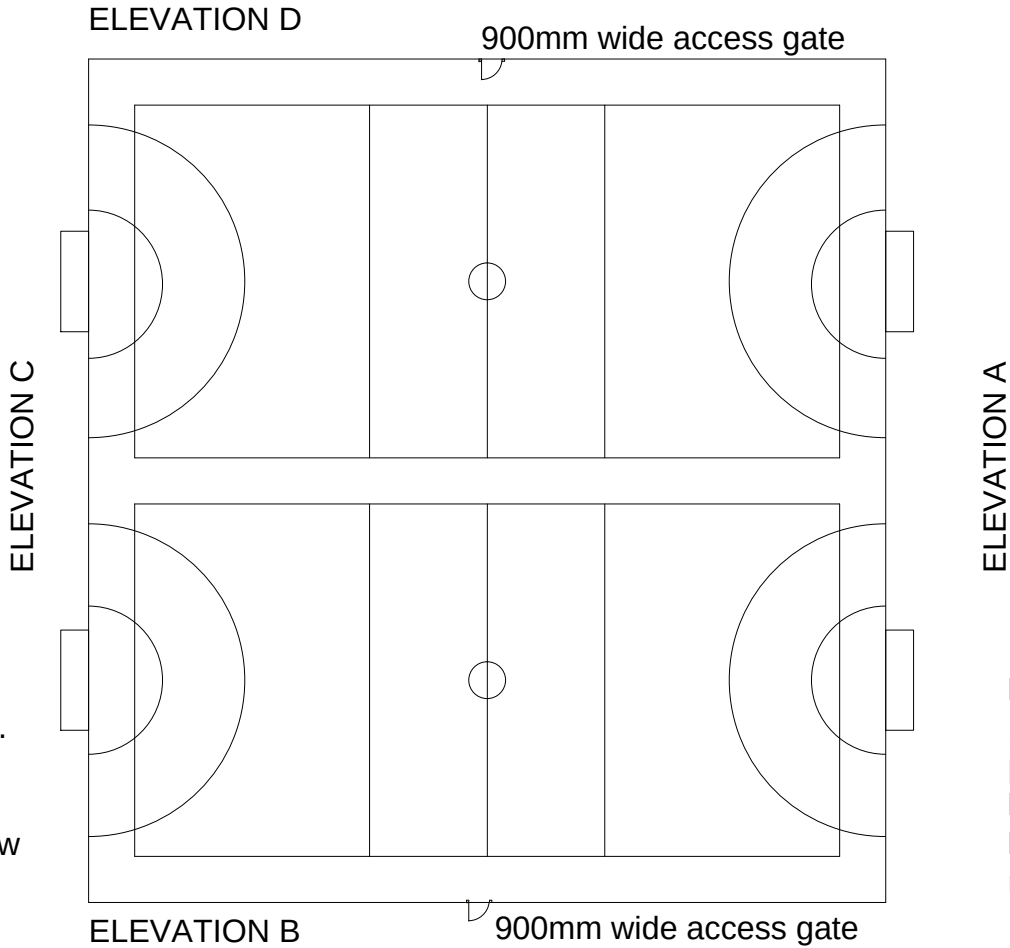

Playing Surface Specification.
Applied on existing tarmacadam
playground surfacing.
Non slip court colour paint.
Existing drainage to playground to be
retained.

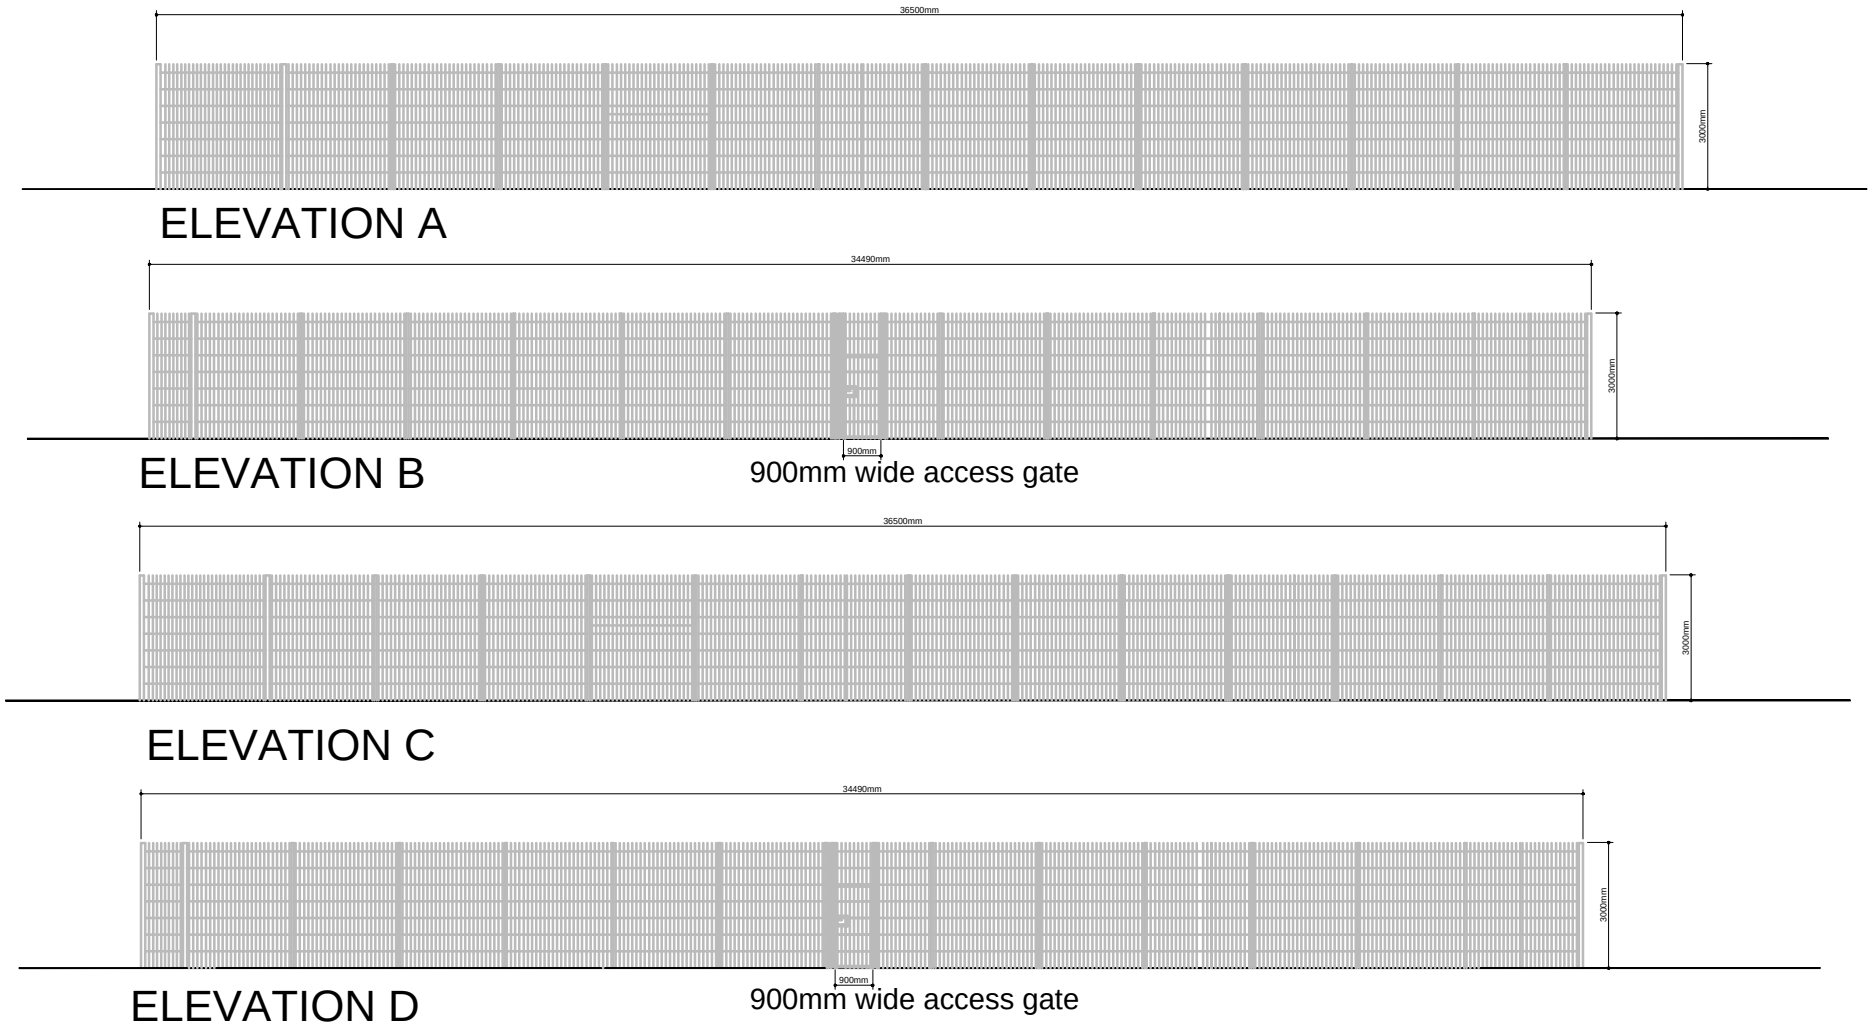

©

This drawing is Copyright and the property of Lancaster Maloney Limited and must not be reproduced in whole or in part without their written permission. Copyright is reserved. © This drawing must not be scaled. The Contractor is to report all dimensional discrepancies & errors to the Contract Administrator prior to commencing construction. It is essential that this drawing is read in conjunction with the specification and all works identified included for.

NOTES

C	14.06.23	Fence redrawn and gate widths noted.	SRN
B	13.06.23	Fence and pitch specifications added..	SRN
A	06.06.23	Access gate positions added.	SRN

Rev	Date	Comments	By
STATUS			
PLANNING			
Client			
Cardinal Langley RC High School, M24 2GL			
Project Title			
Proposed MUGA Pitch			
Drawing Title			
Proposed Fence Elevations			
Scale	Drawn by	Date	
1:200 @ A3	SRN	May 2022	
Job no.	Drawing no.	Revision no.	
2304.29	PL-103	C	

lancastermaloney

Lancaster Maloney Limited Registered Office:
Equitas House Unit 6 Station View Rhino Court Stockport SK7 5ER
Tel: 0161 477 3500 Fax: 0161 477 3600
E-mail: enquiries@lancastermaloney.co.uk www.lancastermaloney.co.uk
Registered in England No 4846621