


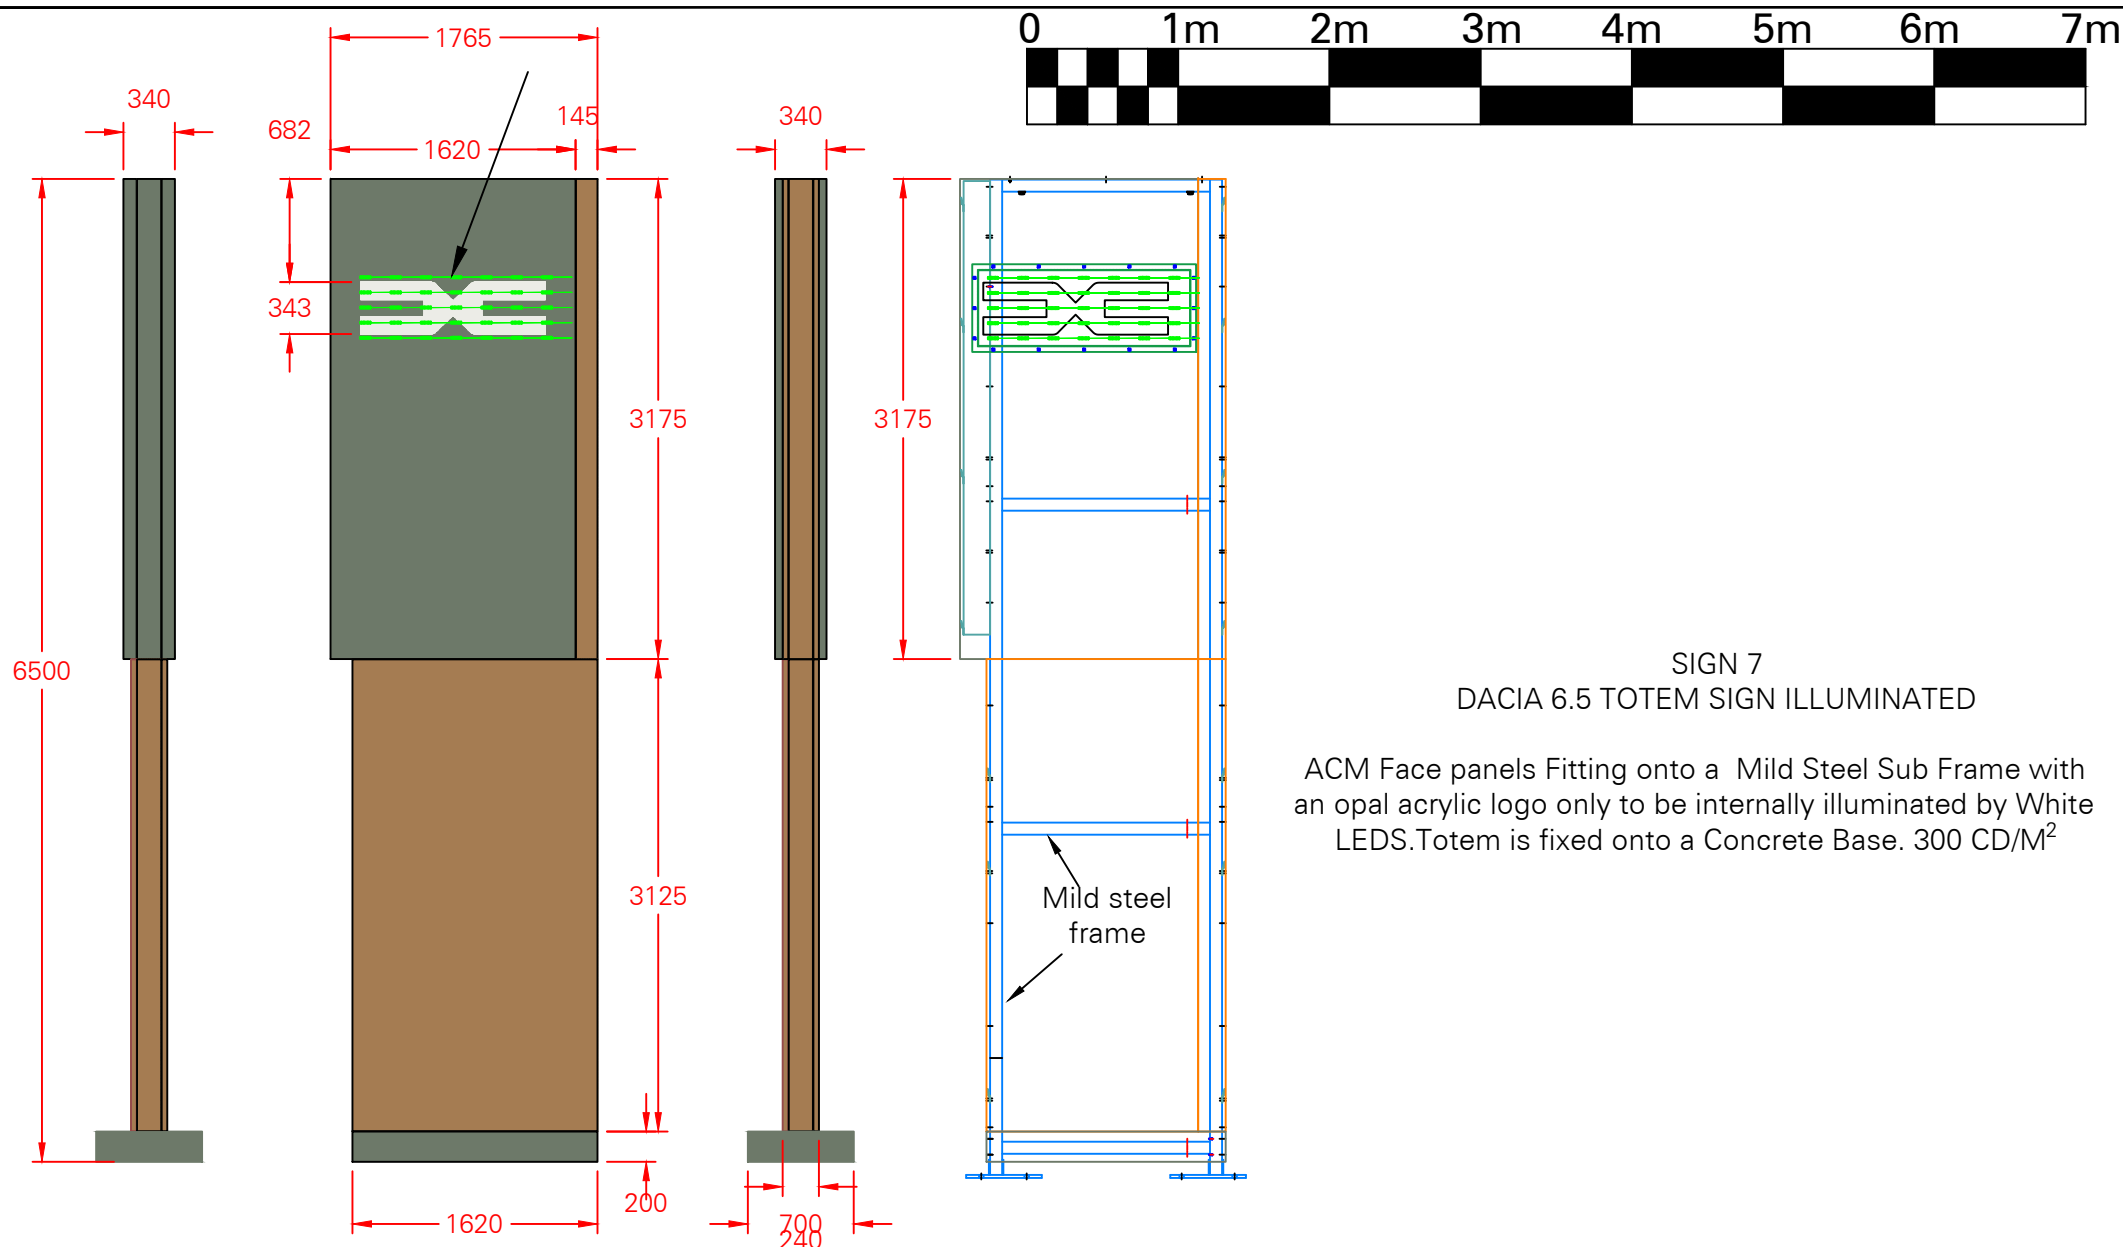

SIGN 7
DACIA 6.5 TOTEM SIGN ILLUMINATED

ACM Face panels Fitting onto a Mild Steel Sub Frame with an opal acrylic logo only to be internally illuminated by White LEDS. Totem is fixed onto a Concrete Base. 300 CD/M²



QSF001 ISSUE 2

Tara Signs Ltd St Peters Place Western Road
Lancing West Sussex BN15 8SB
T: 0044 (0)1903 750710 tarasigns.com

© 2020 - Tara Signs Ltd

Scale	1:50@A4
Tolerance ±	
Drg No	6.5 DACIA TOTEM
Date	23/02/2023
Drawn By	PDT
Checked By	

Revisions	Date

Project
RICHARD SANDERS
BRUNEL CLOSE
NORTHFIELD AVENUE
KETTERING, NORTHAMPTON
NN16 9HU
Title
DACIA 6.5 TOTEM