
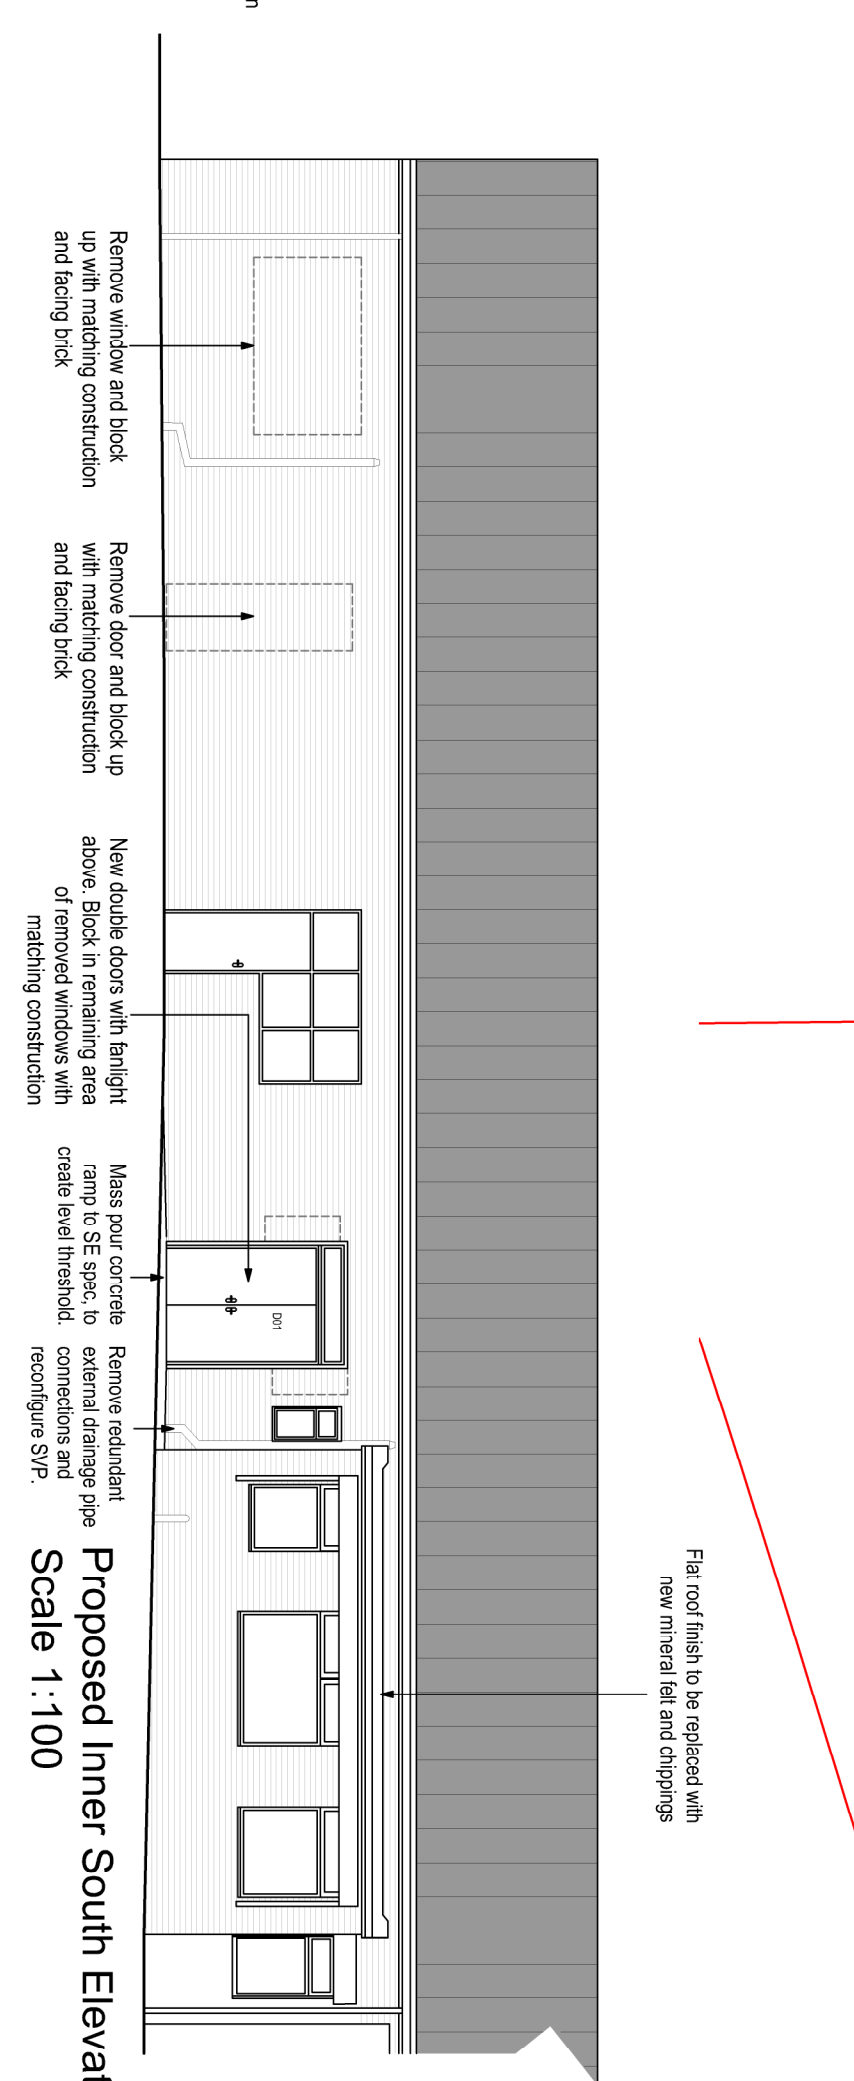
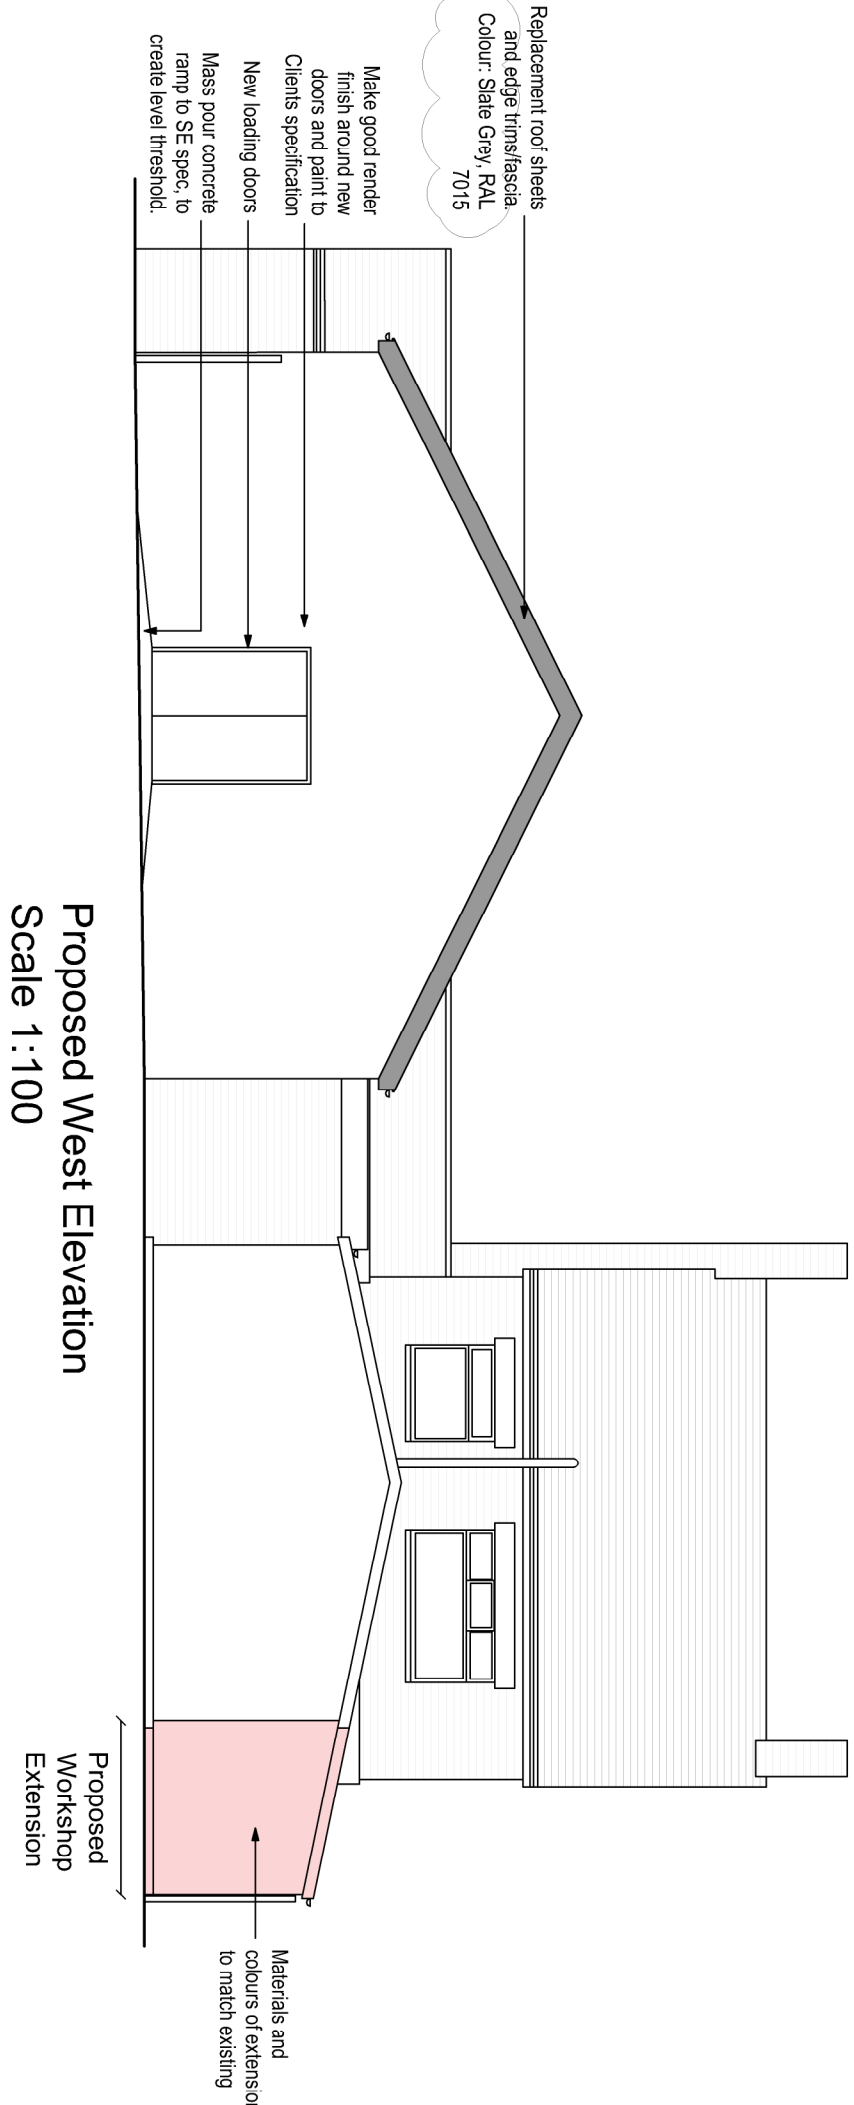
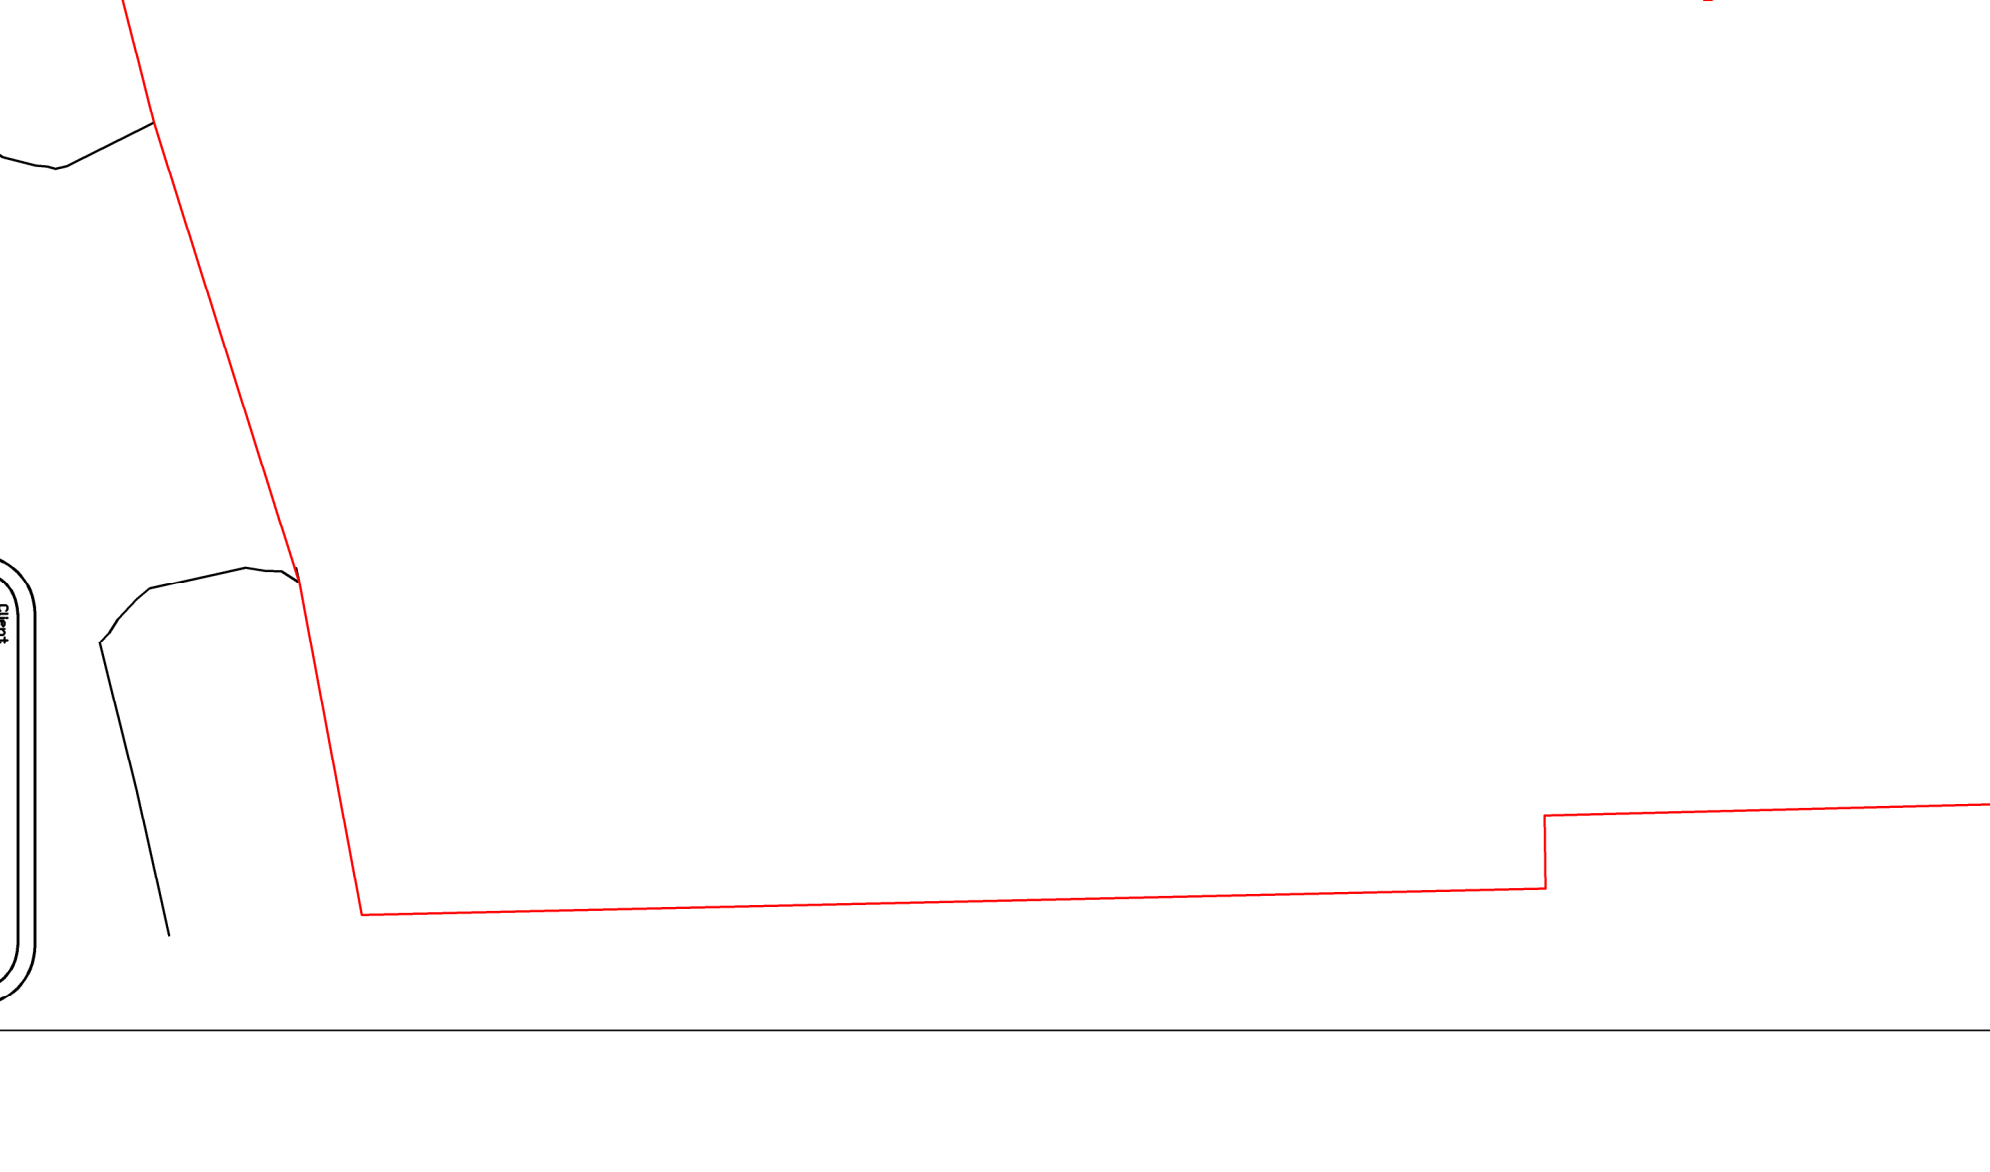
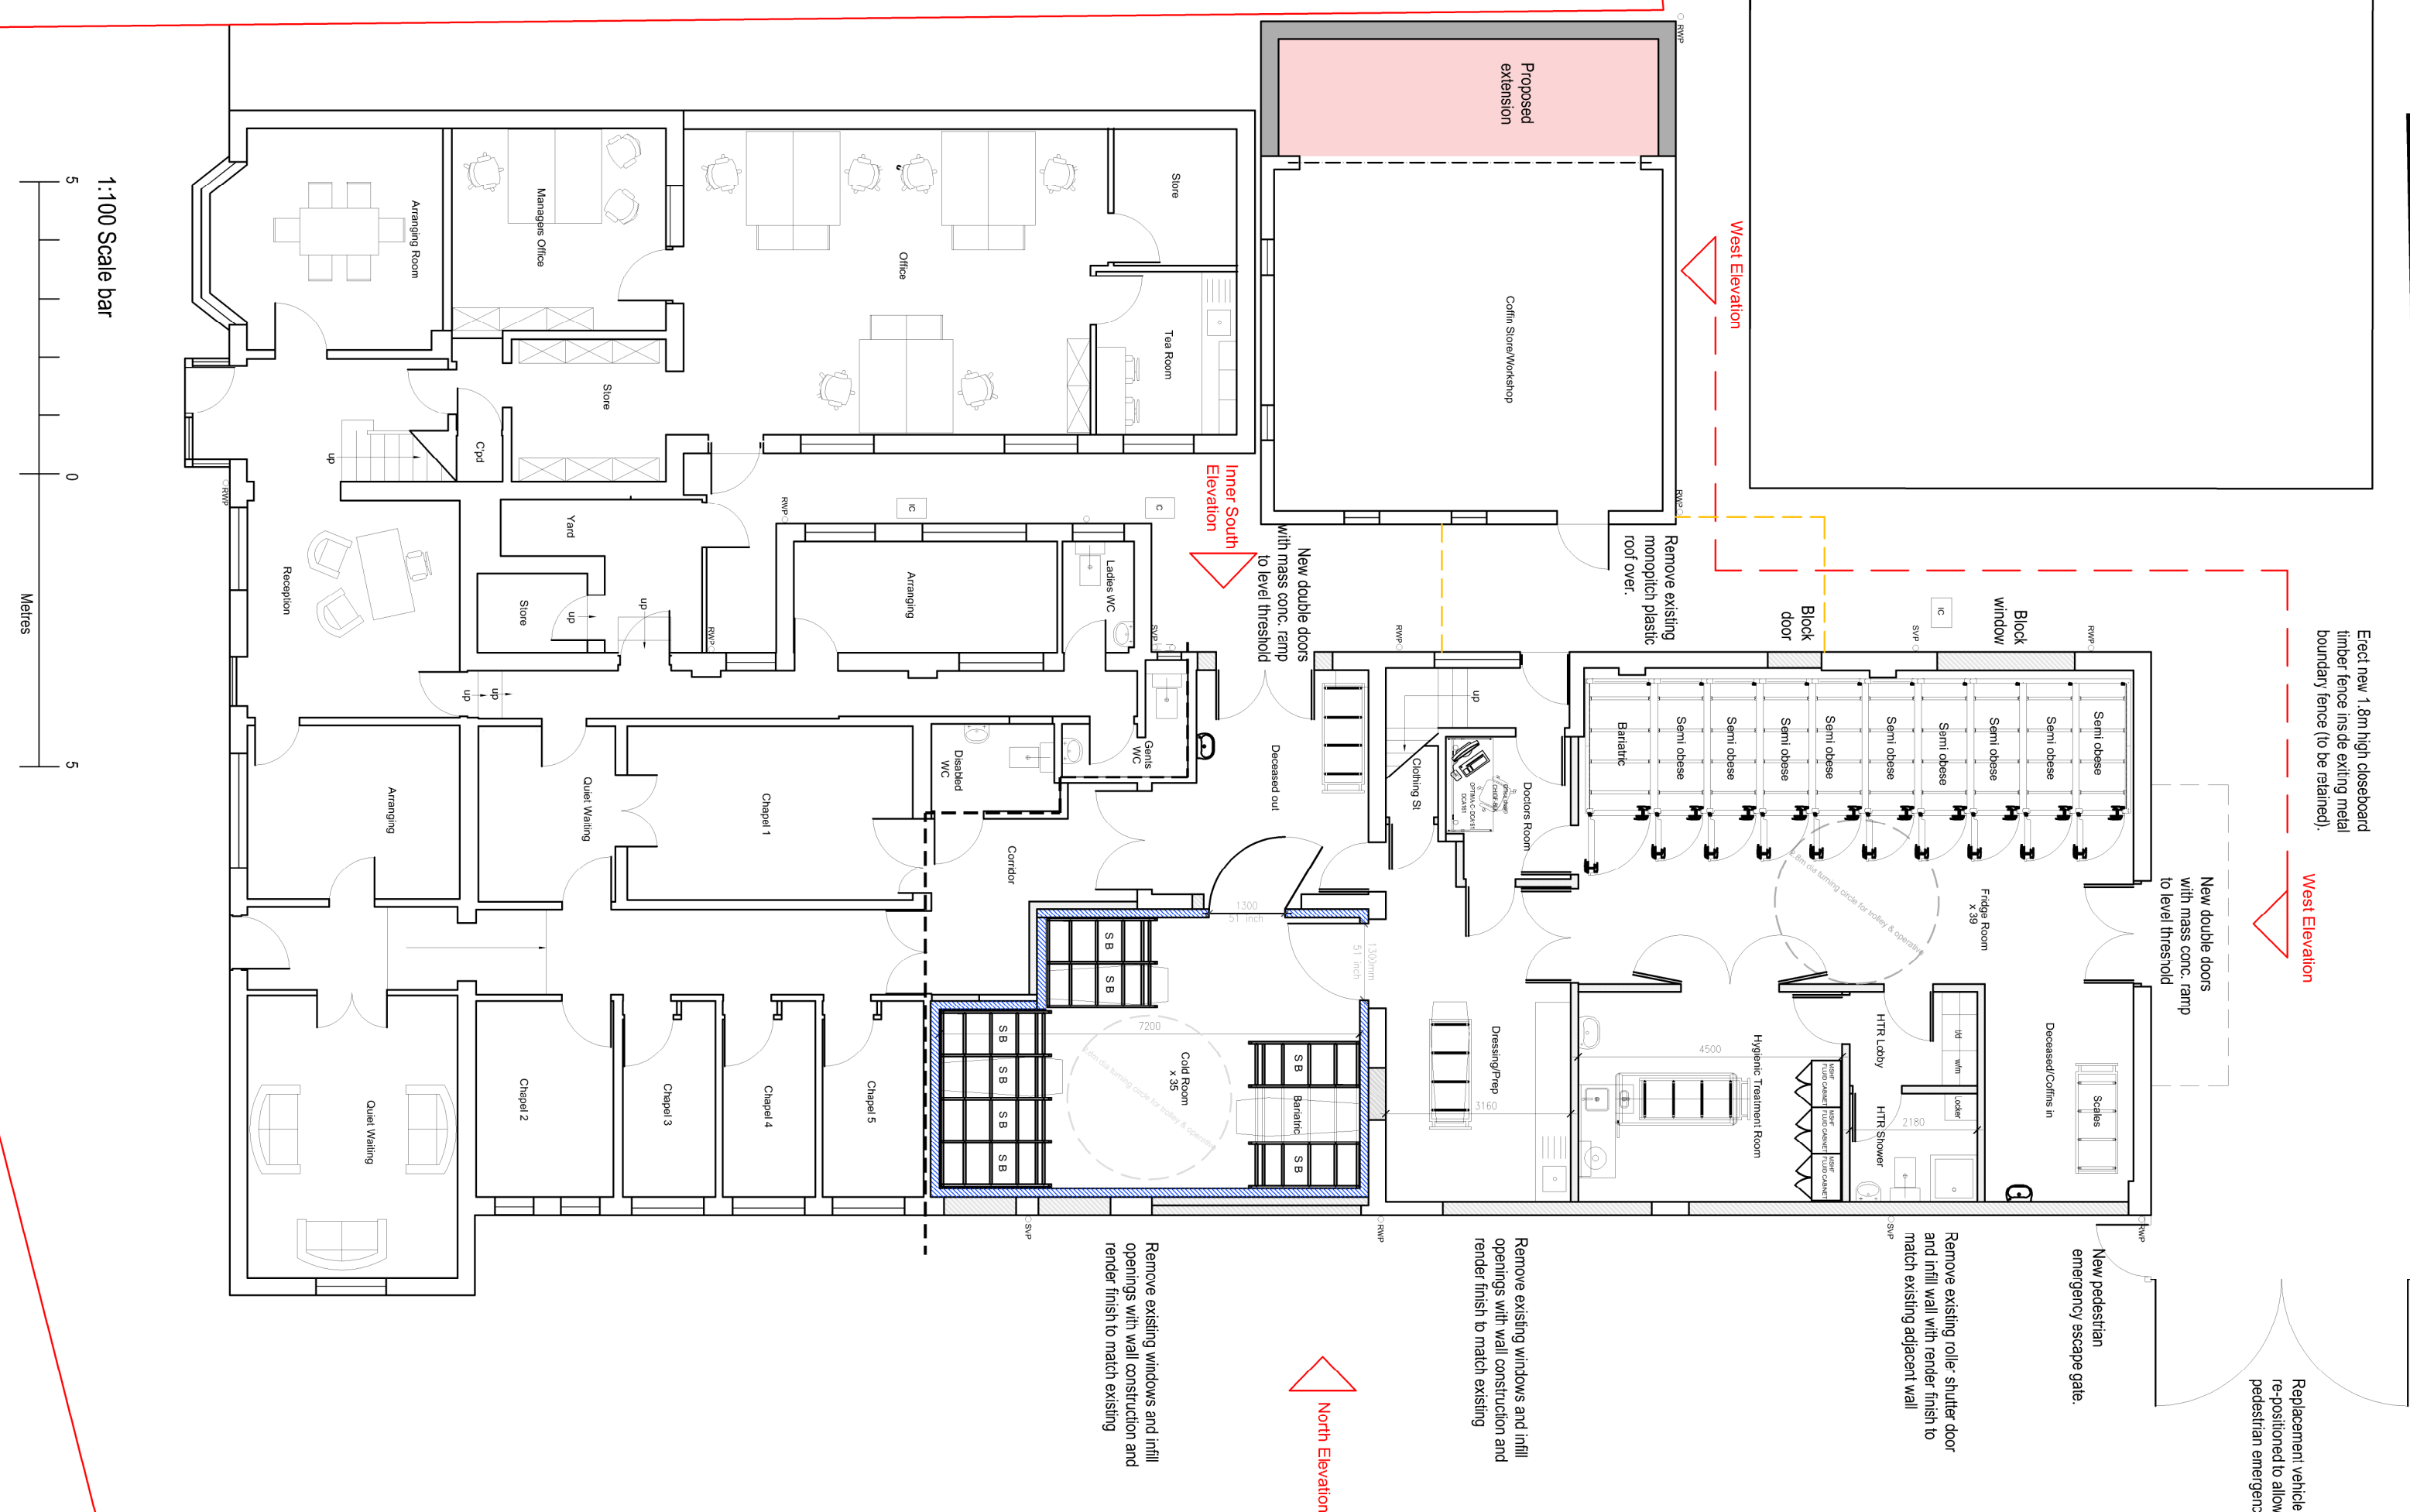


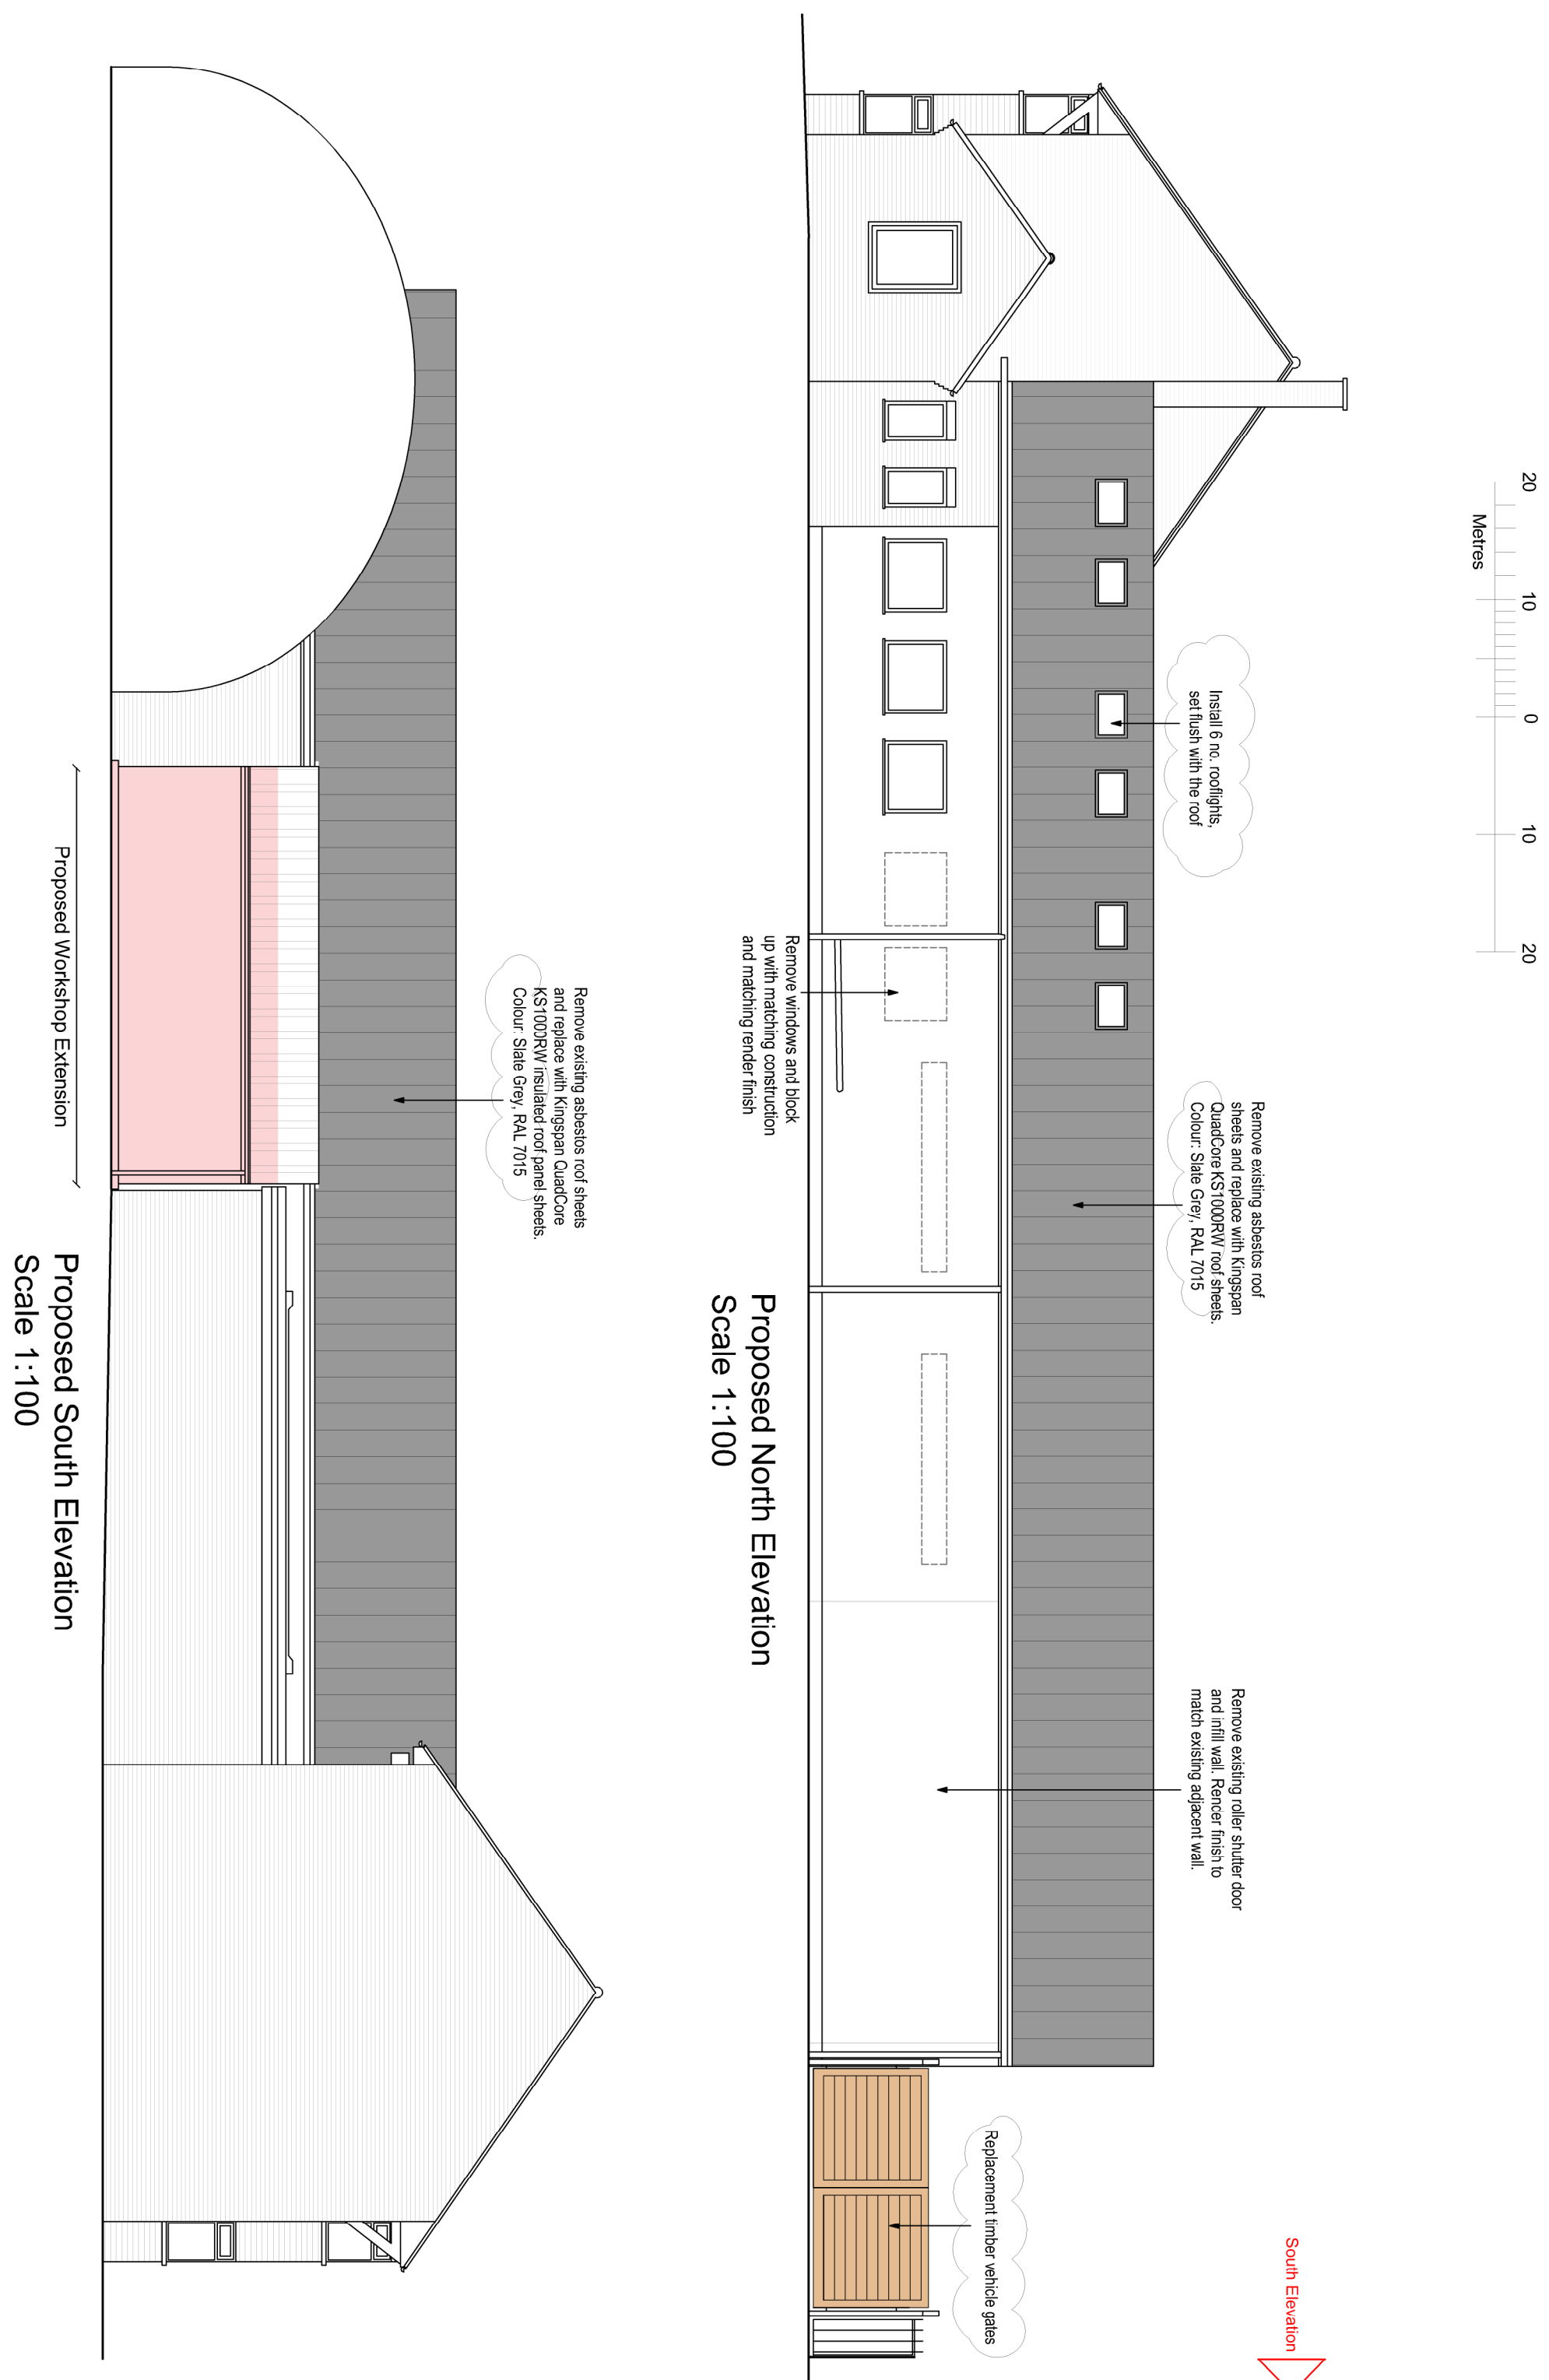

Notes

- 1) All levels and dimensions, to be checked on site.
- 2) This drawing is to be read in conjunction with all relevant consultants drawings and specifications.
- 3) This drawing is Copyright and must not be reproduced without prior written agreement.
- 4) It is the responsibility of the client to ensure that the party wall matters are attended to.
- 5) These drawings should be checked by the local authority Building Control Office or other appropriate checking authority prior to commencement of the building works.

Amendments

A - 31.07.2023

Colour change to new roof.
Rooflights to be set flush with the roof.
New replacement timber vehicle gate.

"This drawing has been produced for Dignity for the project on the site shown. It was prepared for a purpose agreed with the client and will have a commensurate degree of accuracy. It is not a record 'as built'. This drawing is not intended for use by any other person or for any other purpose than that specified here. If Architecture Ltd accept no liability whatsoever this drawing is used by any other person or for any other purpose."