


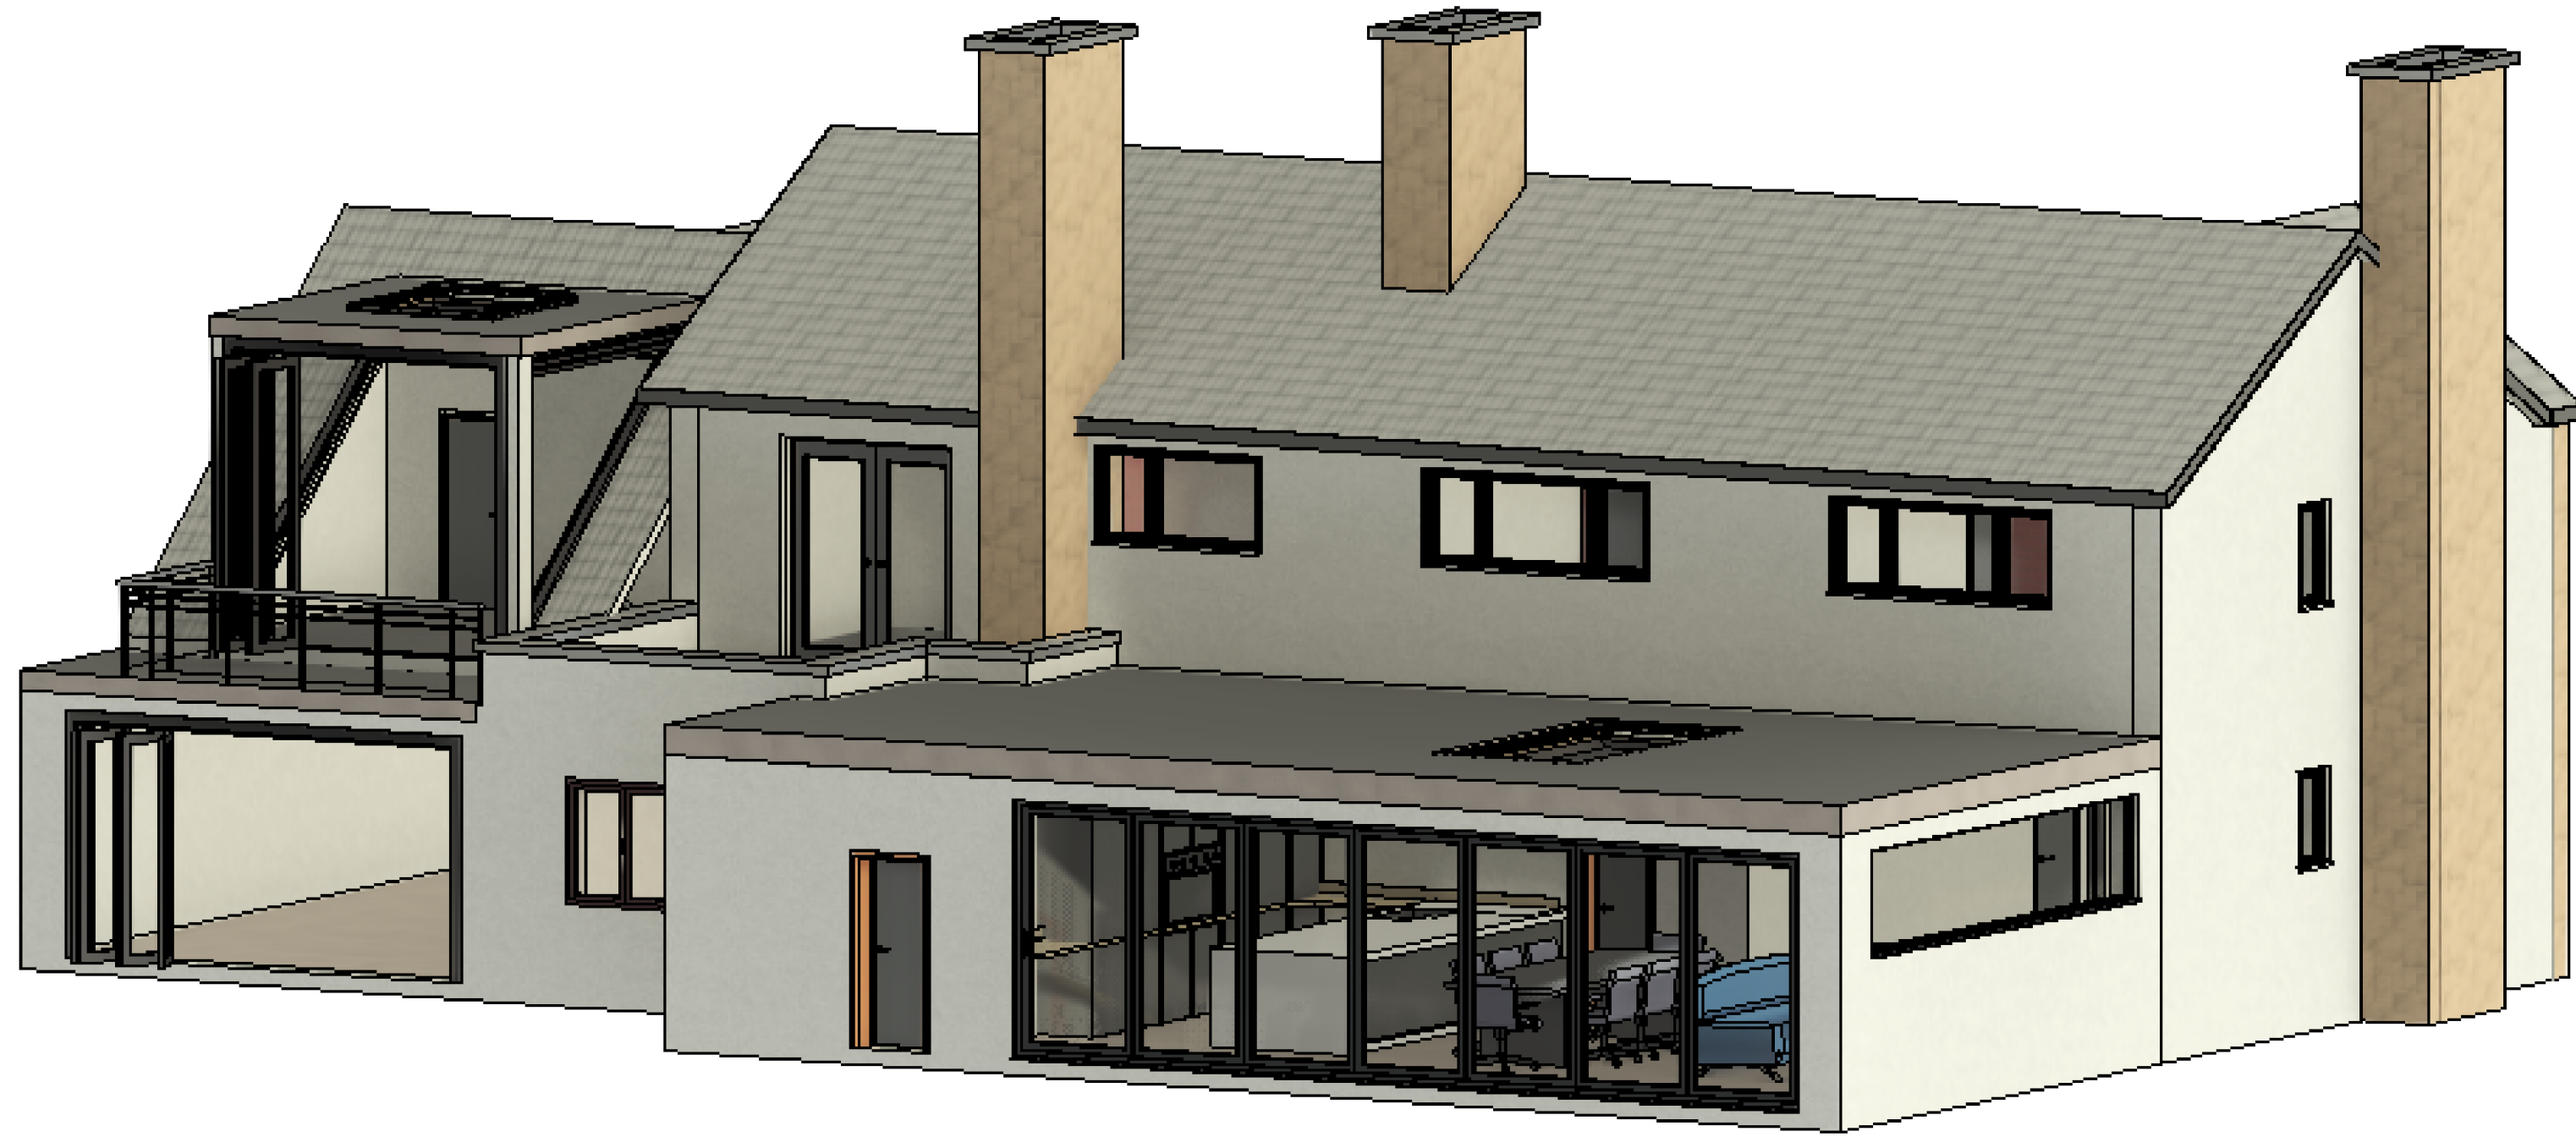

Scale: @ A1.
Do NOT scale from this drawing.
If in doubt, ask.
Dimensions must be checked by
contractor before work is commenced.

This drawing remains the property of
Belal Rashid Technical Architecture
and should not be reproduced in full or
in part without prior consent from
Belal Rashid Technical Architecture.

Client:
Imran Manzoor

Project:
Home extension
Project Address:
331 Shawclough Road
Rochdale
OL12 7HL

Drawing Name: 3D Model
Drawing Number: A103.B
Drawing Date: 20/10/23
Author: N.Shah. B.Rashid

Belal Rashid Technical Architecture
11 Queen Street
Oldham
Greater Manchester
OL1 1RD

Email: belal.rashid@brta.co.uk
Tel: 0161 241 9650

