

LEGEND

- EXISTING ROOF TILES
NEW ROOF TILES
NEW BRICK WALL
EXISTING BRICK
NEW STONE FACING
EXISTING STONE FACING
NEW RENDERING
EXISTING RENDERING
NEW WINDOWS
EXISTING WINDOWS

MATERIALS

- ROOF: CONCRETE ROOF TILES
TO MATCH EXISTING
WALL: BRICK FACING TO MATCH EXISTING /
RENDERING TO MATCH EXISTING
WINDOWS: UPVC 'A' RATED DOUBLE GLAZED WINDOWS
TO MATCH EXISTING
DOORS: UPVC 'A' RATED DOUBLE GLAZED DOORS
TO MATCH EXISTING
RAIN WATER: UPVC GUTTER, RWP, FASCIA BOARD AND
GOODS: SOFFIT BOARD



Client

MR BIJU MATHEW

Job Title

PROPOSED EXTENSION
CRIMBLE BUNGALOW
CRIMBLE LANE, OL11 4AB

Drawing Title

PROPOSAL
ELEVATIONS

Scale

1:100 on A2

Date

Jan 2024

Drawn By

RMC

Job No

0124-05

Drawing NO

121


Rev.

-


© MEKKARA Architectural Consultants - THIS DRAWING AND DESIGN
REMAINS THE COPYRIGHT AND INTELLECTUAL PROPERTY OF
MEKKARA Architectural Consultants. SHALL NOT BE COPIED OR
REPRODUCED IN ANY FORMAT WITHOUT APPROVAL.




NORTH EAST (Front) ELEVATION
SCALE 1:100

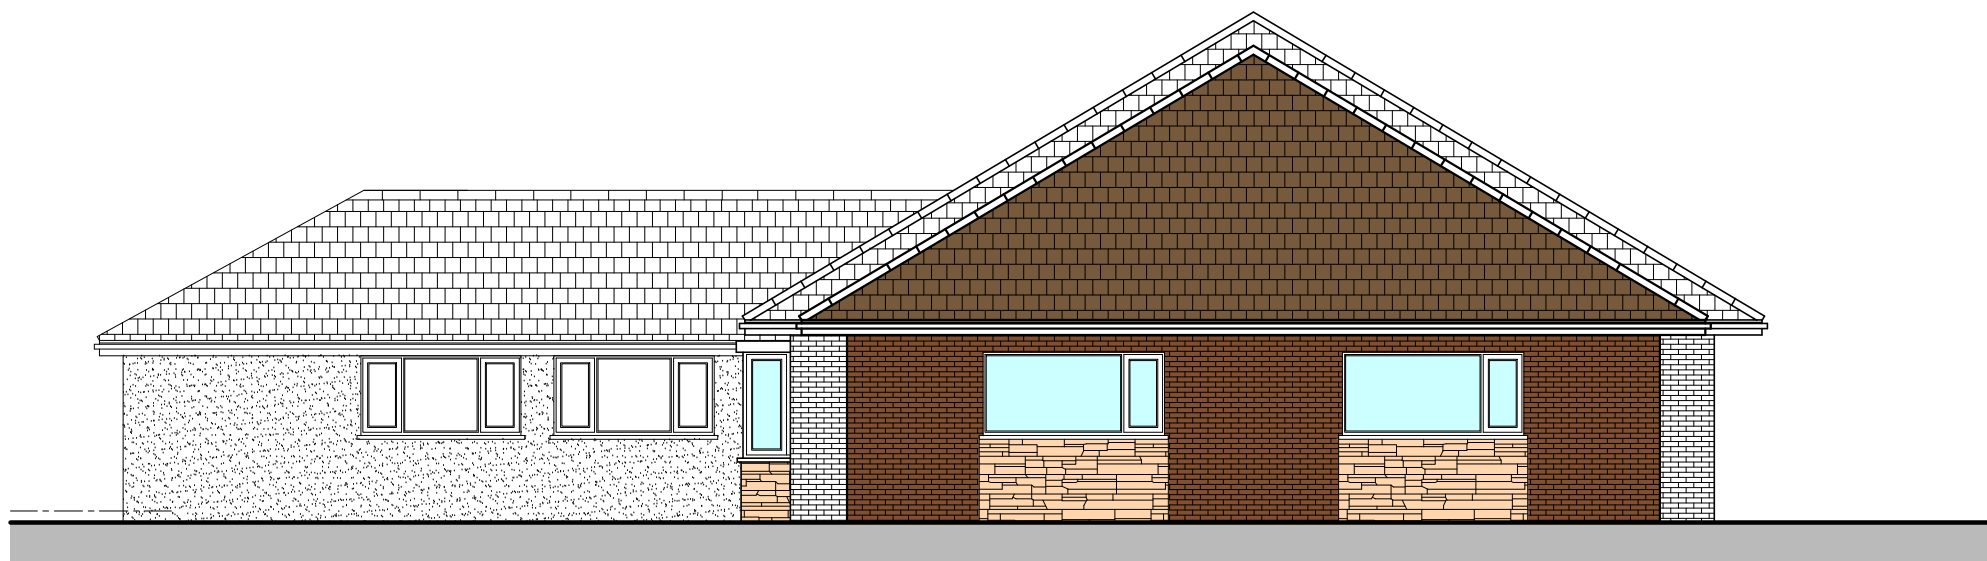

NORTH WEST (Side) ELEVATION
SCALE 1:100

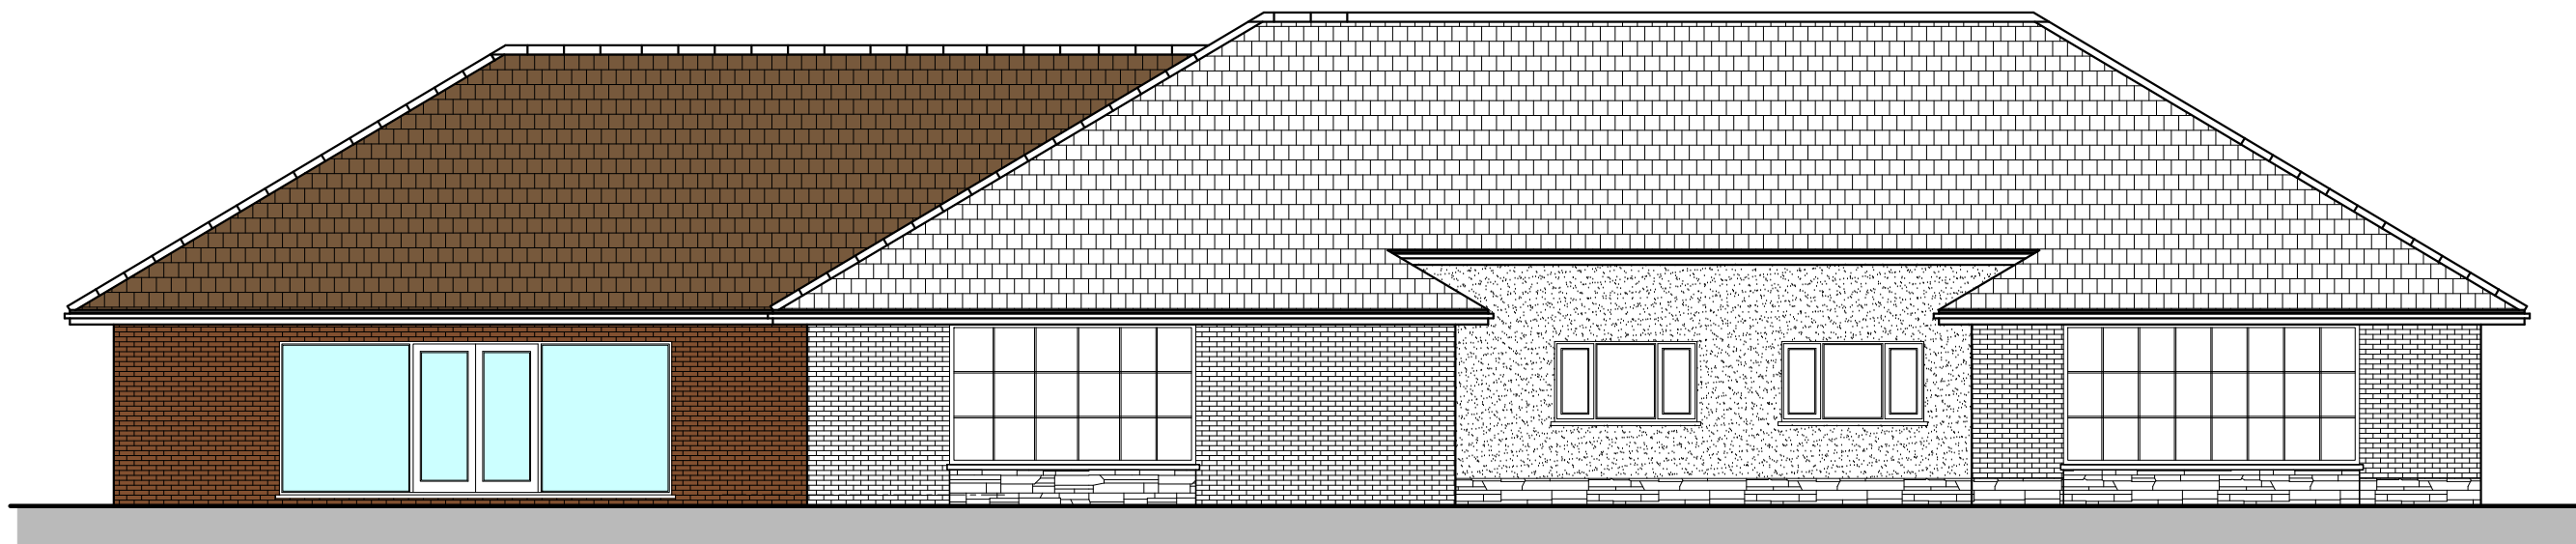

SOUTH WEST (Rear) ELEVATION
SCALE 1:100

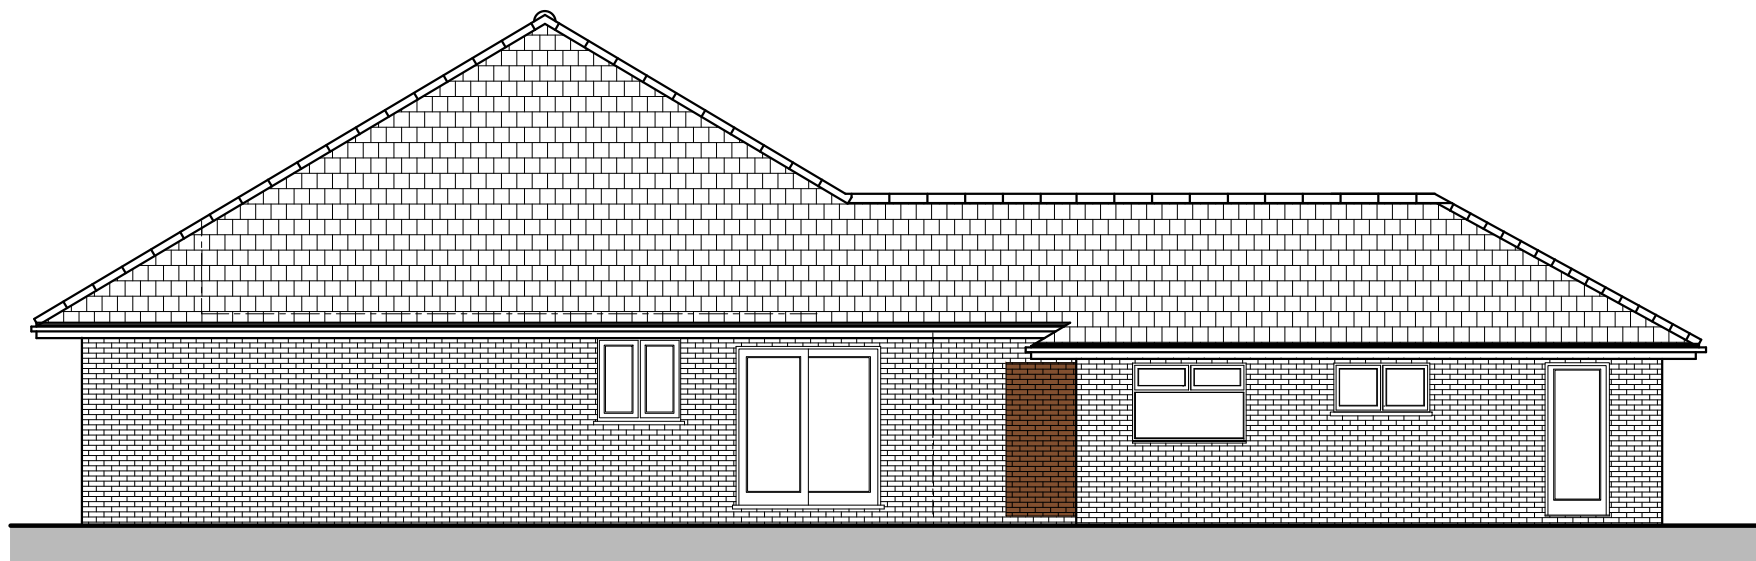

SOUTH EAST (Side) ELEVATION
SCALE 1:100

